


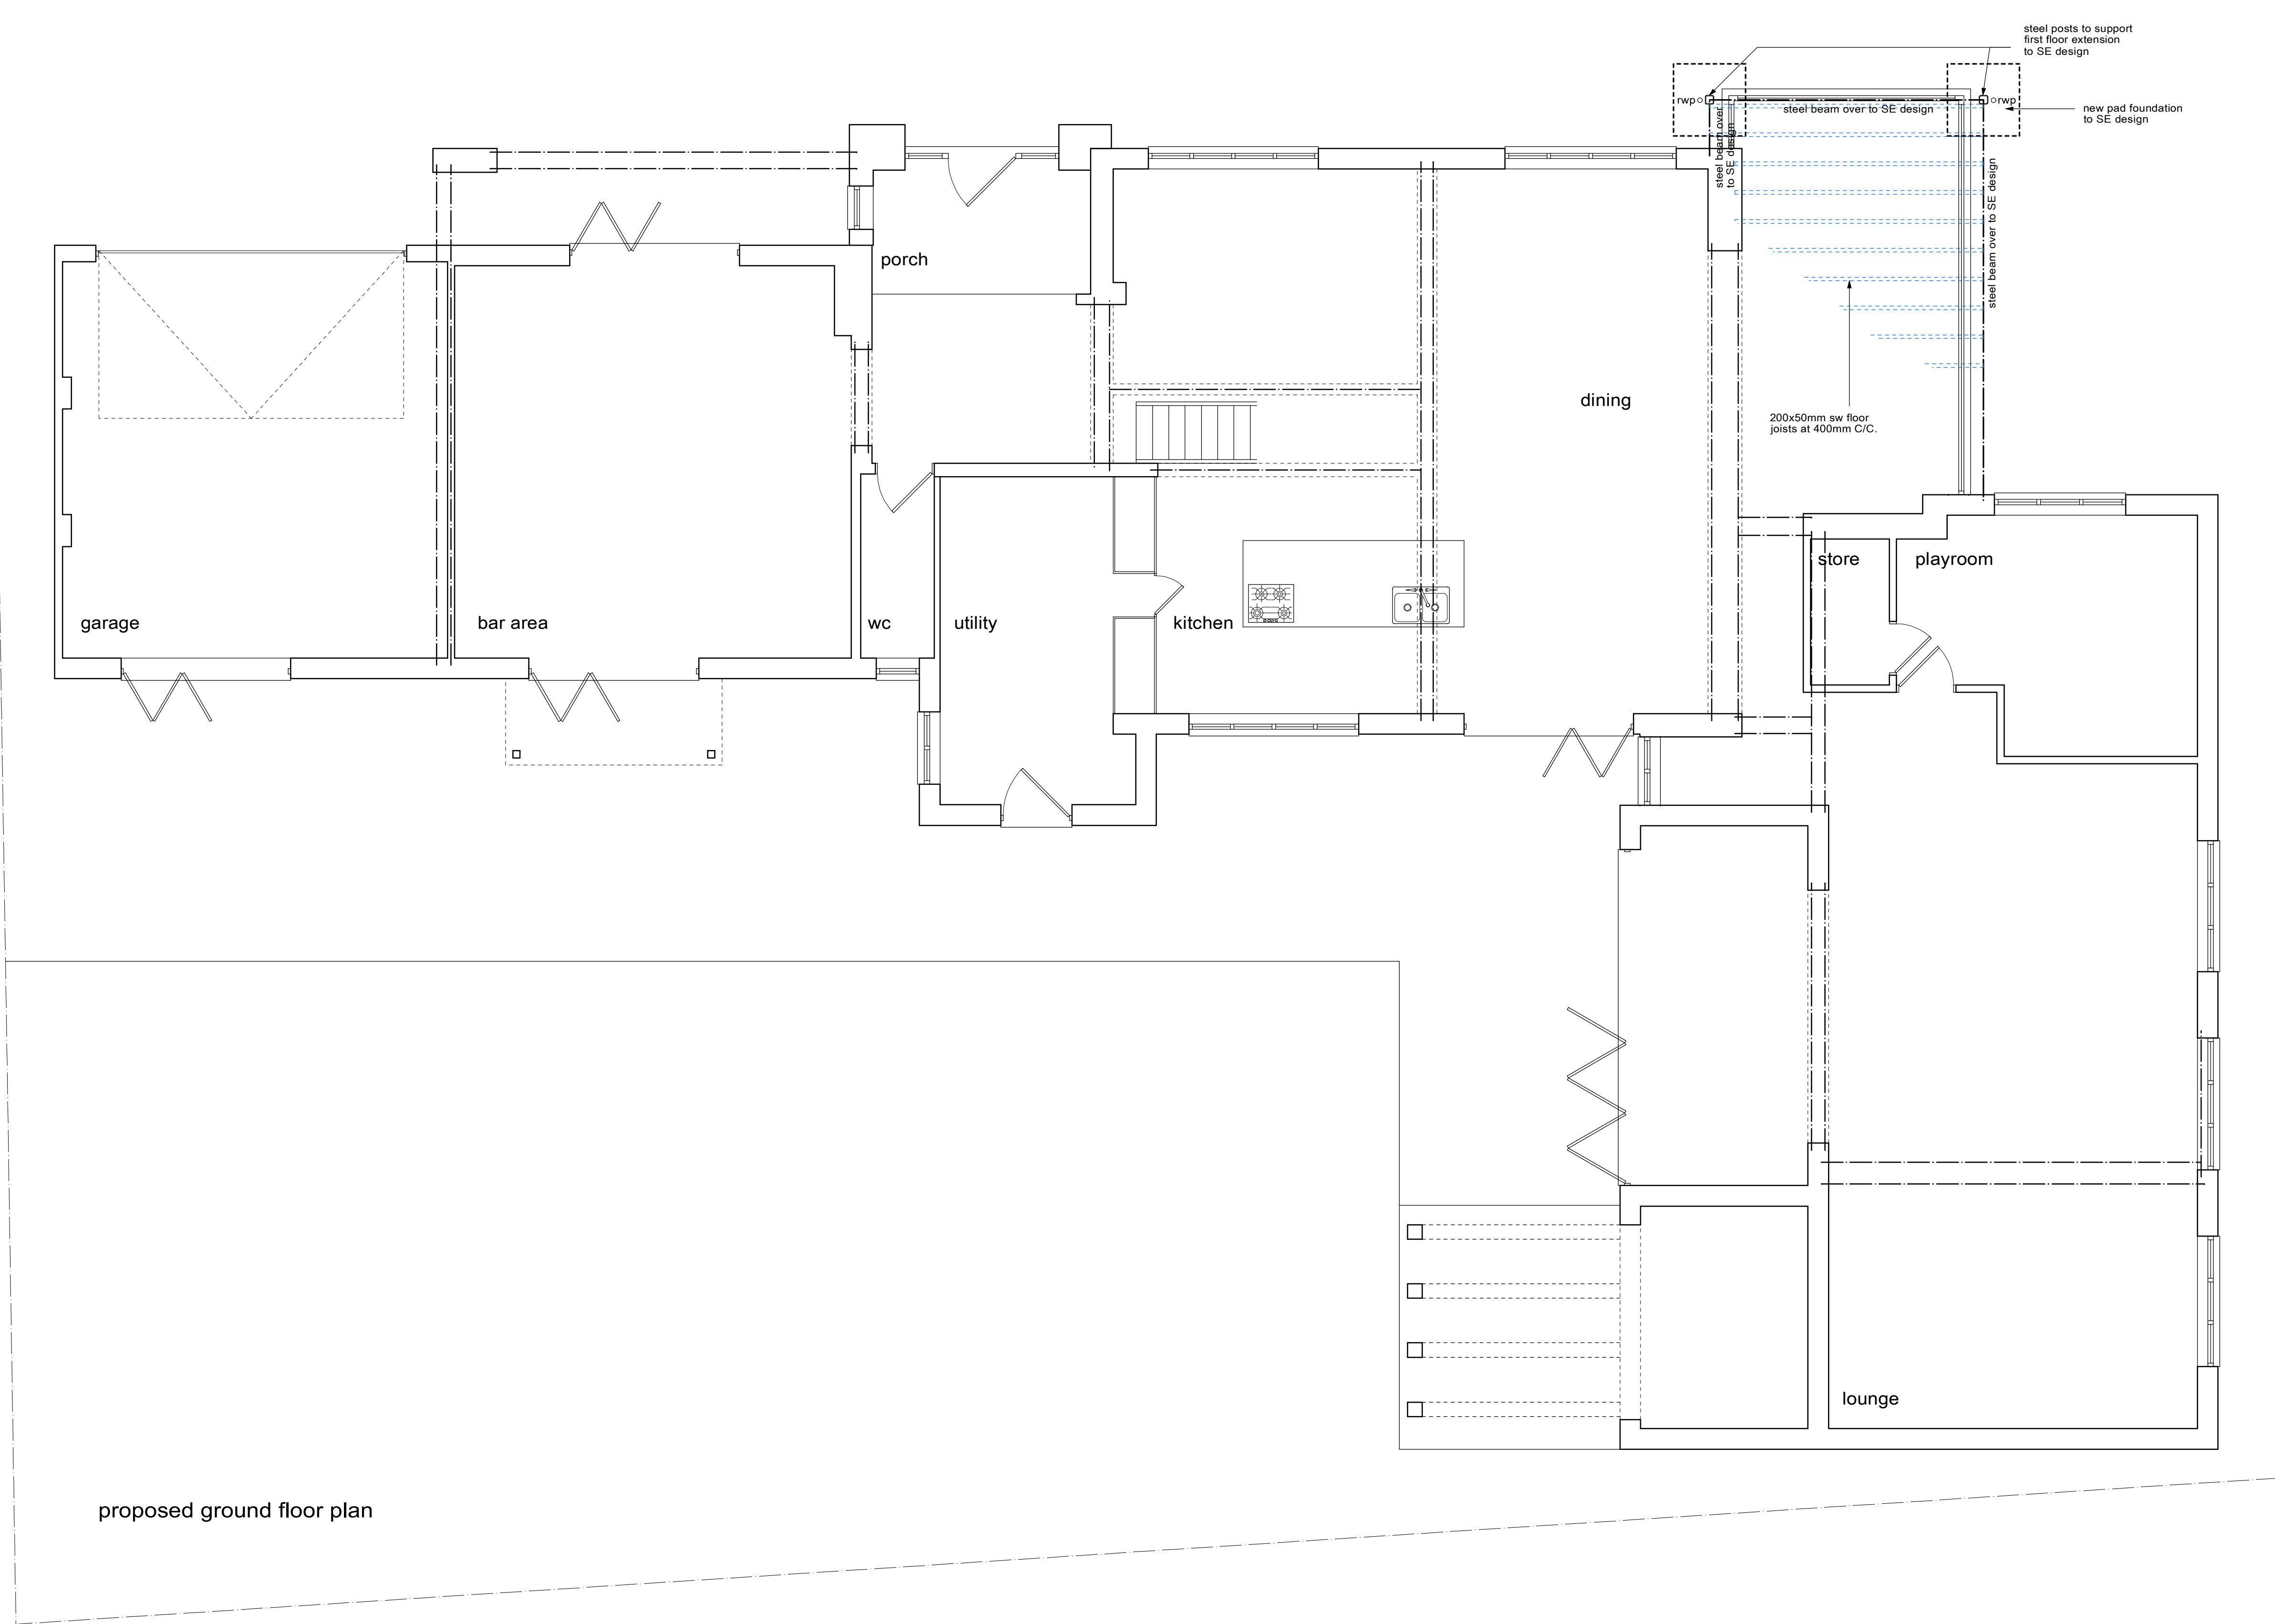

This drawing has been prepared for the sole purpose of obtaining Planning Permission and Building Regulation Approval ONLY. All structural calculations are to be checked by structural engineer prior to construction.

All dimensions & details are to be checked on site prior to construction, any discrepancies reported to ExtensionsNW prior to any work undertaken. Any work undertaken prior to full planning & building regulation approval is at the builders own risk. ExtensionsNW will not be held responsible for any problems arising.

This drawing is the copyright of ExtensionsNW and any reproduction in whole or part is strictly forbidden. Printed on 09/03/2026. ExtensionsNW reserve the right to modify and make necessary alterations dependent on site conditions.

D		
C		
B		
A		
DATE		

SCALE 1:50	DATE Feb 2026
DRAWN JDJ	P.P B.R
CUSTOMER Mr & Mrs Clegg	
PROJECT First floor extension	
LOCATION 132 Furbarn Lane, Norden OL11 5RA	
LOCAL AUTHORITY	

Extensions
NW

3 Critchden Street, Rawtenstall, Rossendale, BB4 8EZ.
Mob: 07968434995

Web: www.extensionsnw.co.uk E-mail: joe@extensionsnw.co.uk

JOB No.	3681 - 02	REV.
---------	-----------	------