
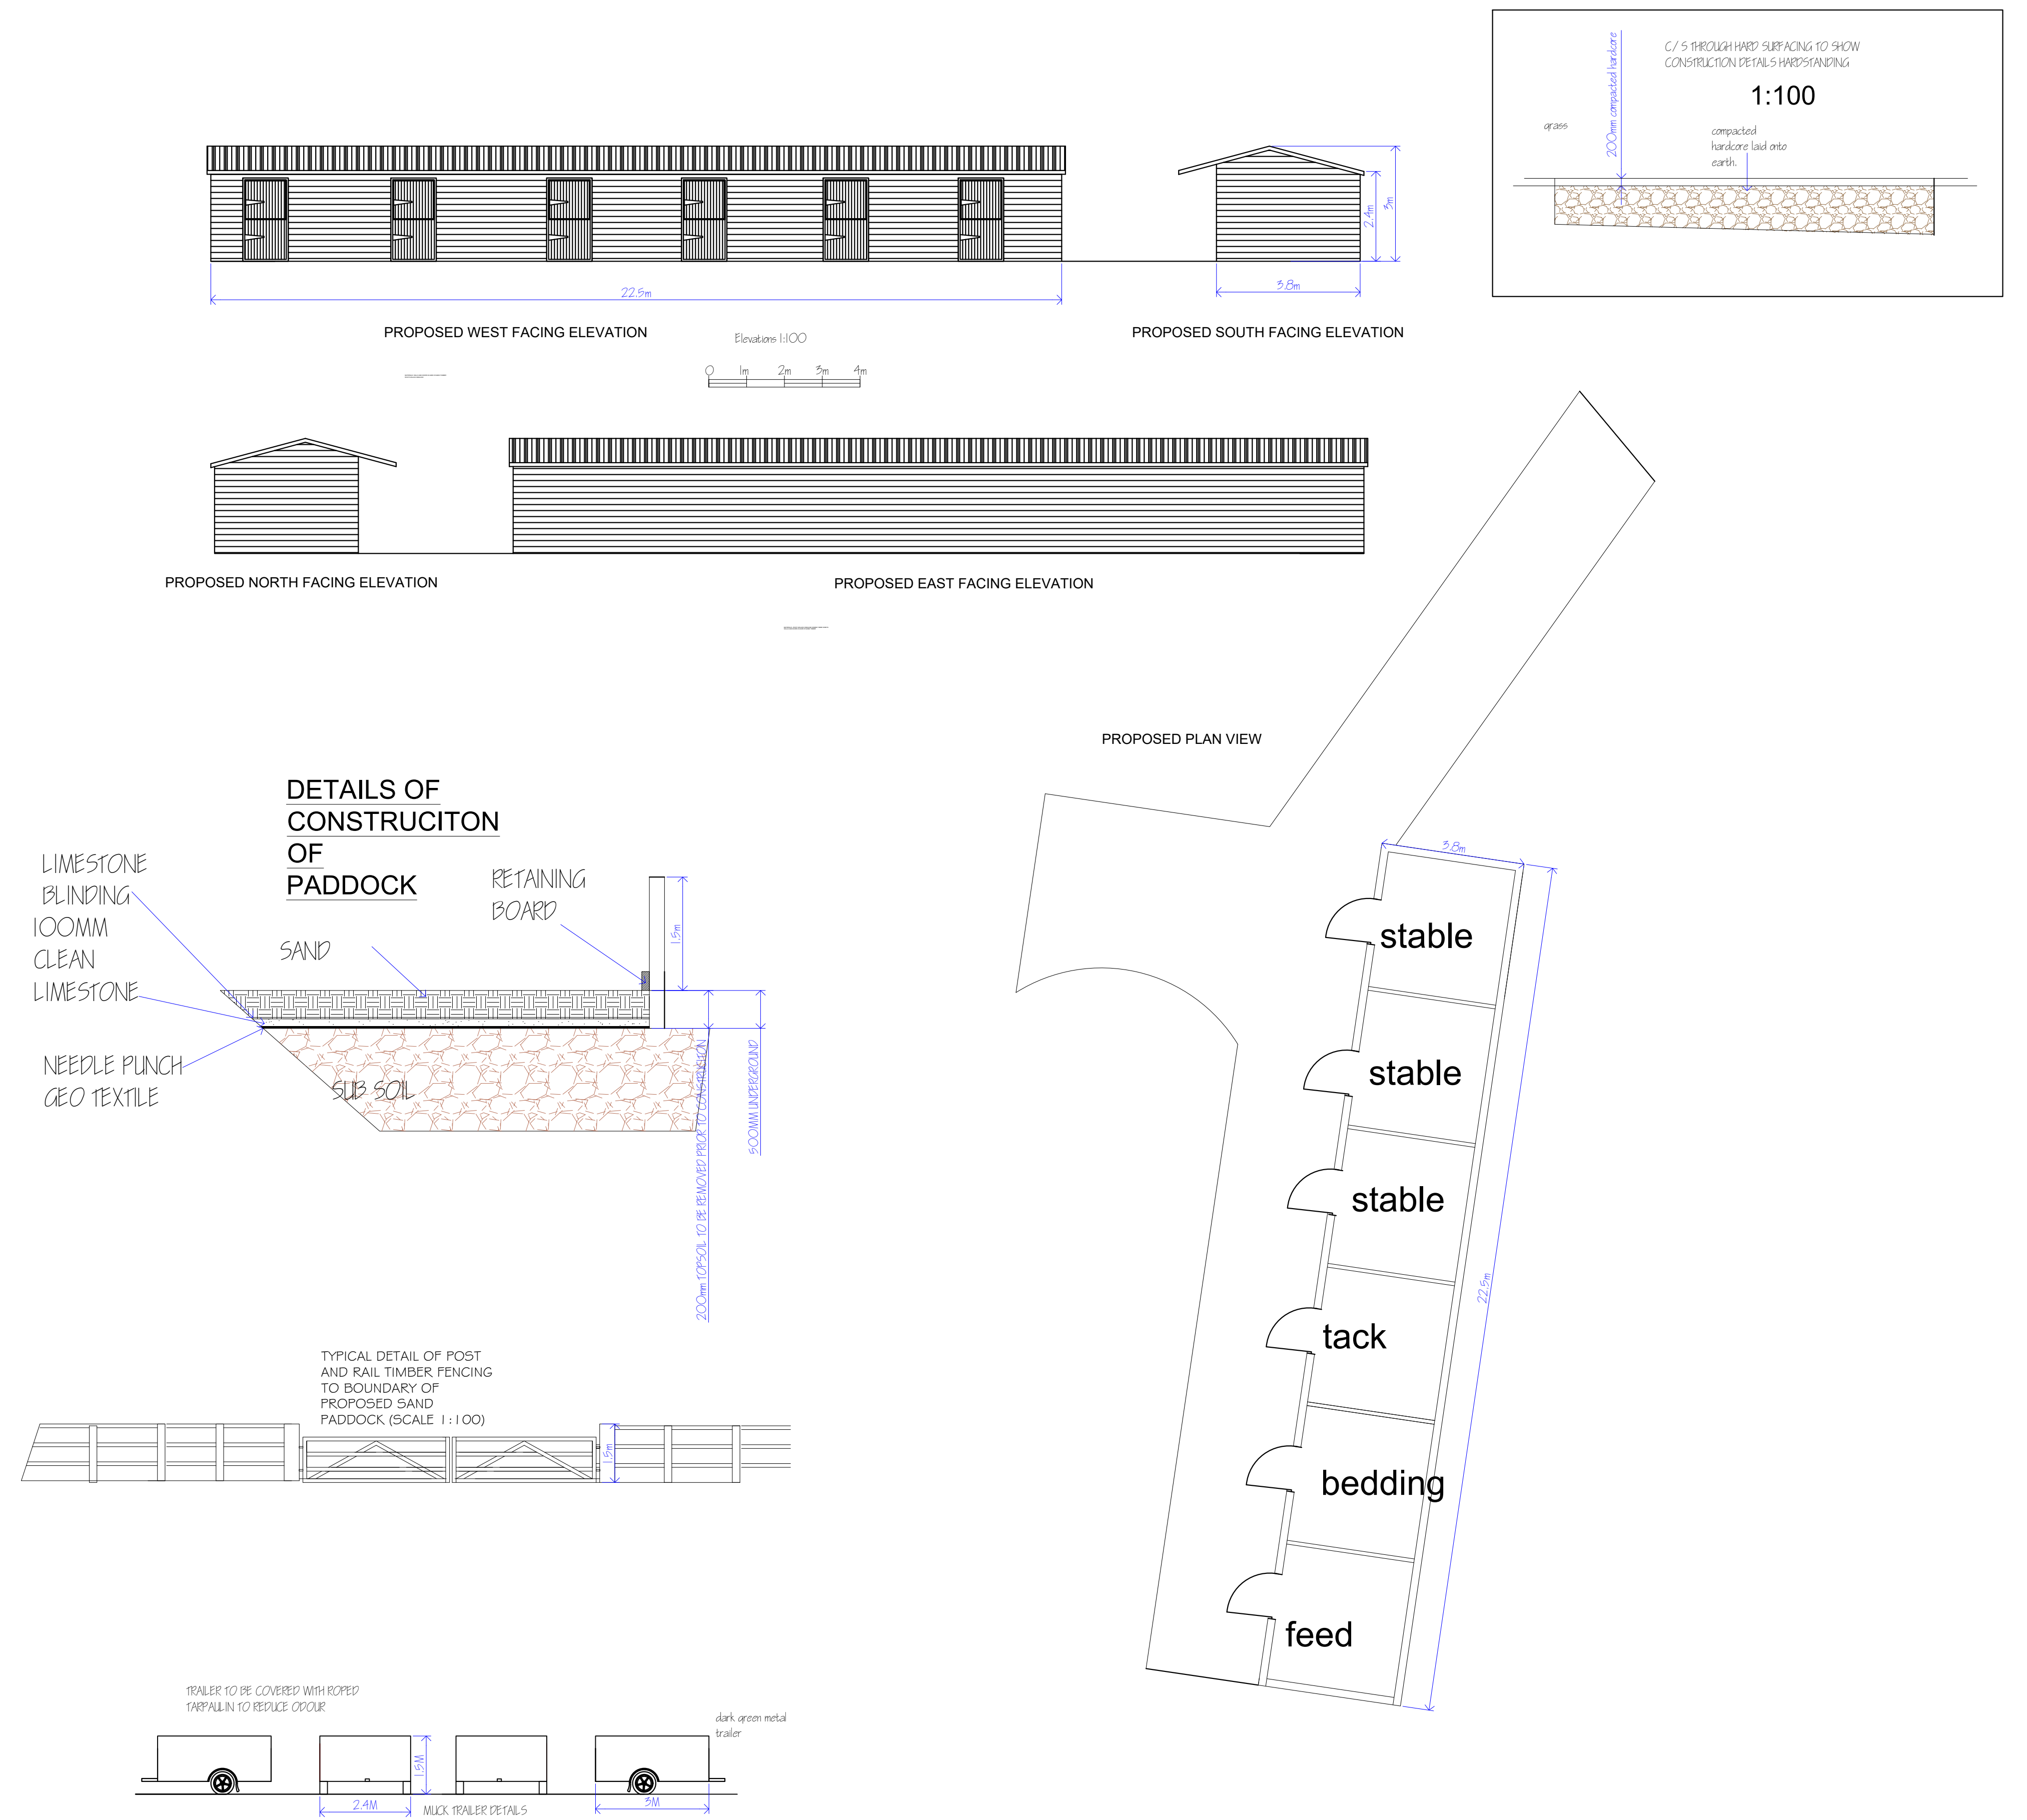


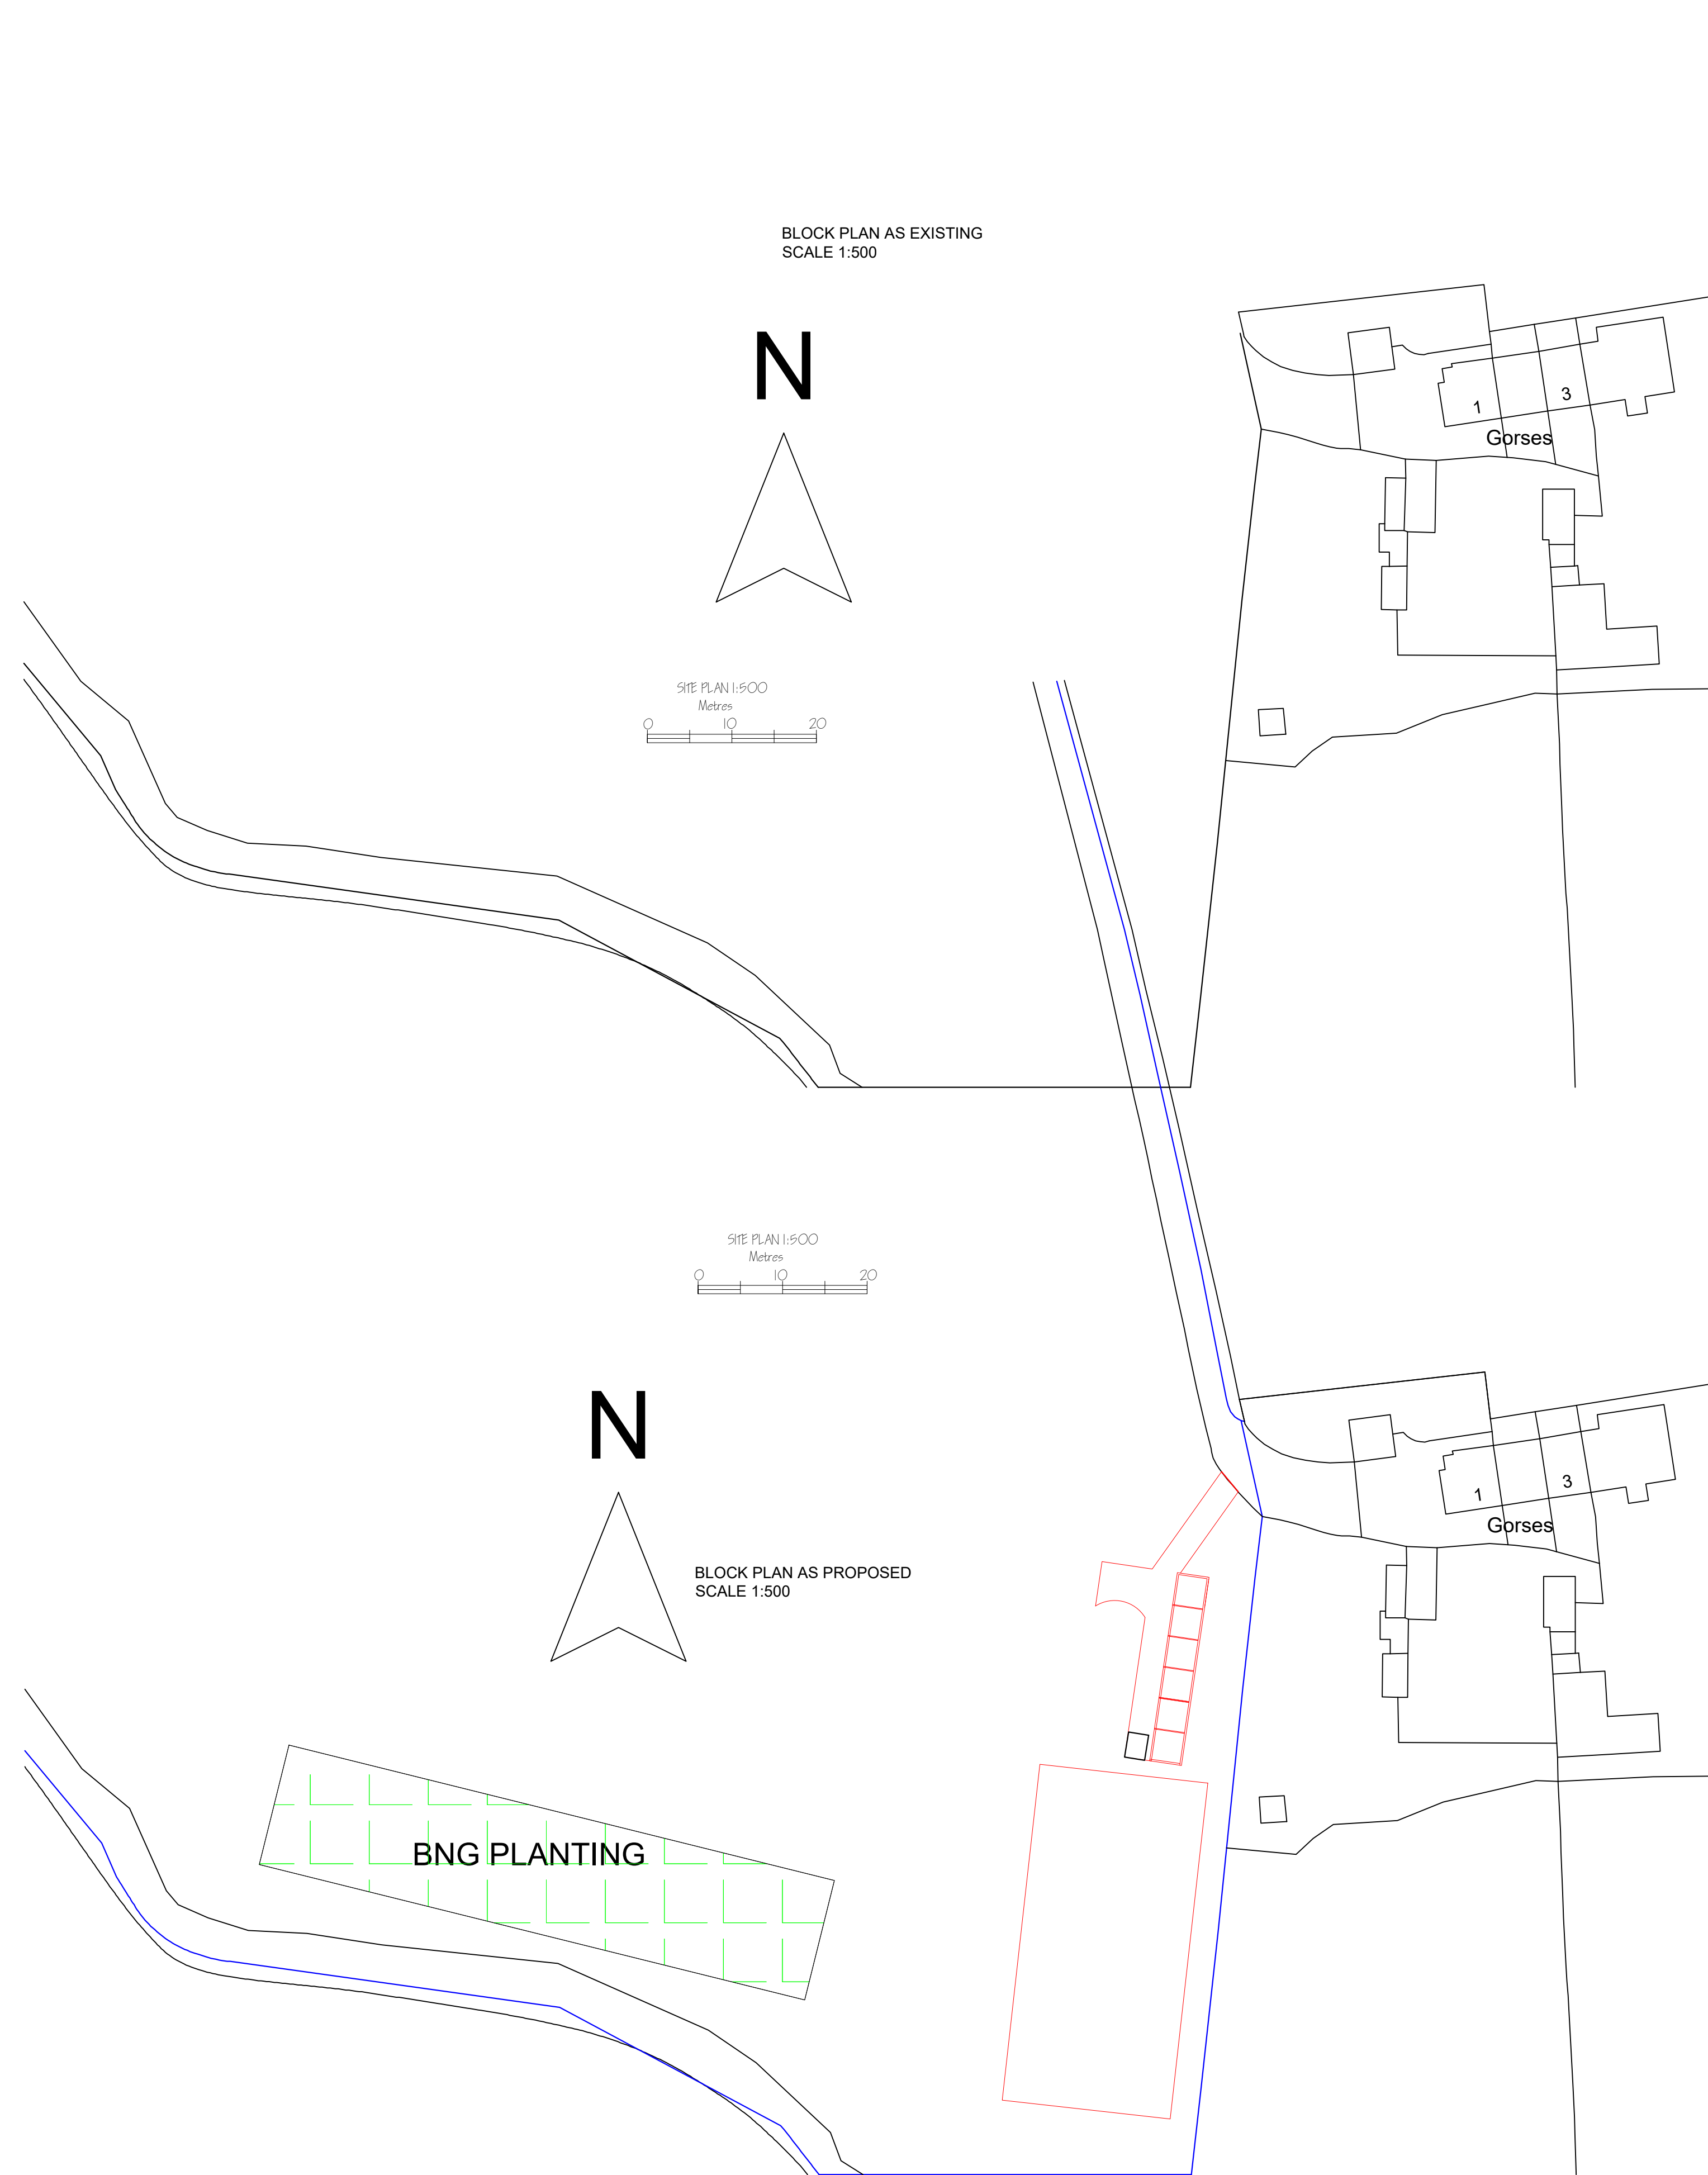

FORWARD BY Manning Consultancy Ltd Office A, Bradley Hill Farm Cloughton-on-Brook, Preston. PR3 0GA Telephone 01995 640135 Mobile 07813 296287 e-mail: mel@manning.org	CLIENT: MS MICHELLE CARDNO PROJECT: ERECTION OF PRIVATE STABLE BLOCK AND CHANGE OF USE OF LAND FROM AGRICULTURAL TO EQUINE USE FOR FORMATION OF RIDING ARENA LOCATION: Land adjacent to 1 Gorses, Bury, BL9 6UD	DWG NO. ML/MC/6512 SCALE: 1:100 & 1:500 A0 12/02/2026
---	--	--