


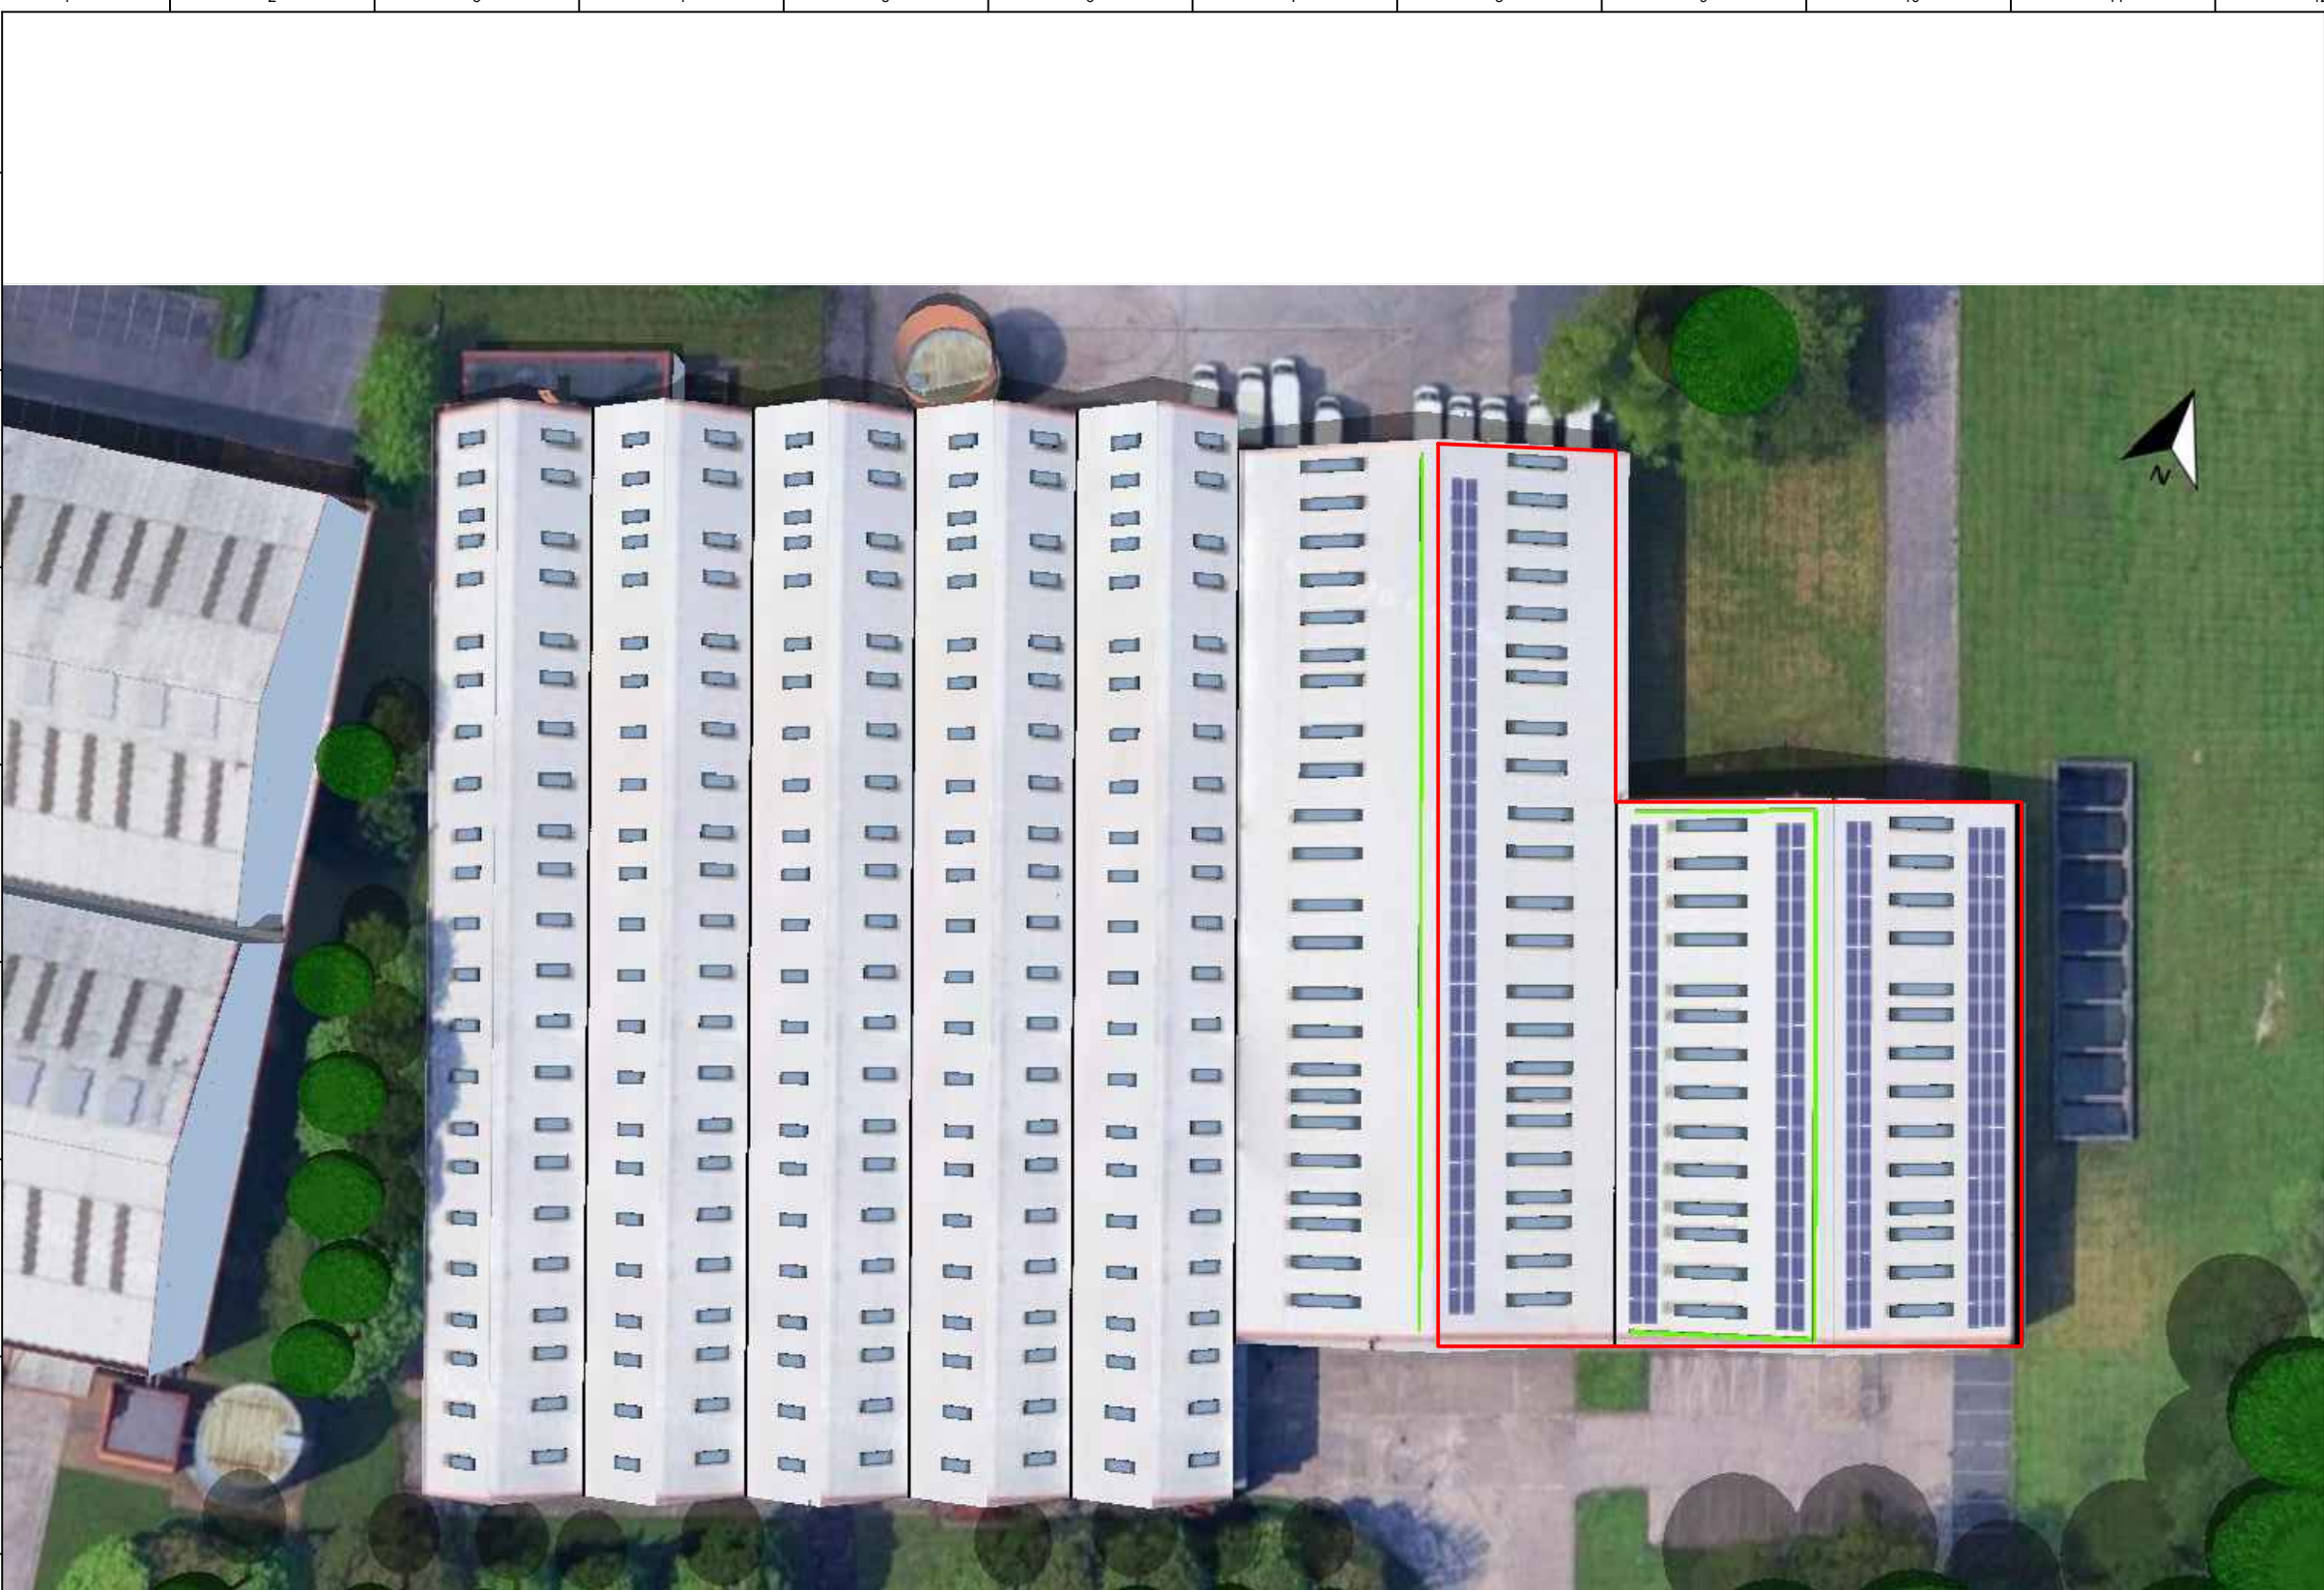

Notes

- Scale 1:1.5

Minimum separation from PV modules


- 1.2m from one side of roof lights.
- 1m from roof edges.

HSSE Remarks:

- Edge protection or tether wire required

POC is at customer's Main LV Panel

Site Coordinates:

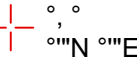

Technical Characteristics :

- DC
- Modules = 246 x Modules [DM450M10RTB54HSW]
 - 100 modules: Tilt/Azimuth (10 ° Tilt 68° Azimuth)
 - 80 modules: Tilt/Azimuth (10 ° Tilt 248° Azimuth)
 - 66 modules: Tilt/Azimuth (10 ° Tilt 66° Azimuth)

Total Power = 157.5 kWp

- AC
- Inverter Type 1: 1x Solis S5-GC50K
 - Inverter Type 2: 1x Solis S5-GC25K
 - Inverter Type 3: 1x Solis S5-GR3P20K

Total Capacity= 95 kWac

DC/AC Ratio = 1.333

Total Estimated Energy Generation: 97.26 MWhr/year

- Legend:
-  Solar Grid-Tie Smart Inverter
 -  Point of Connection
 -  AC Cable
 -  Building boundaries
 -  Proposed Safety Tether Wire

 54 Charlotte Street, London,
United Kingdom, W1T 2NS

V	Notes	Drawn	Appr	Date
01	Initial Issue	FW	OM	02/03/26

Project: INDT-HEYM1

Drawing Title:
Design Layout

Project Ref / Drawing No:
INDT-HEYM1-DES-LAY-01-P01_PlanningLayout126.69kWp29.89%Exp

The drawing is Copyright of Electron Green and should only be produced with their express permission.

