


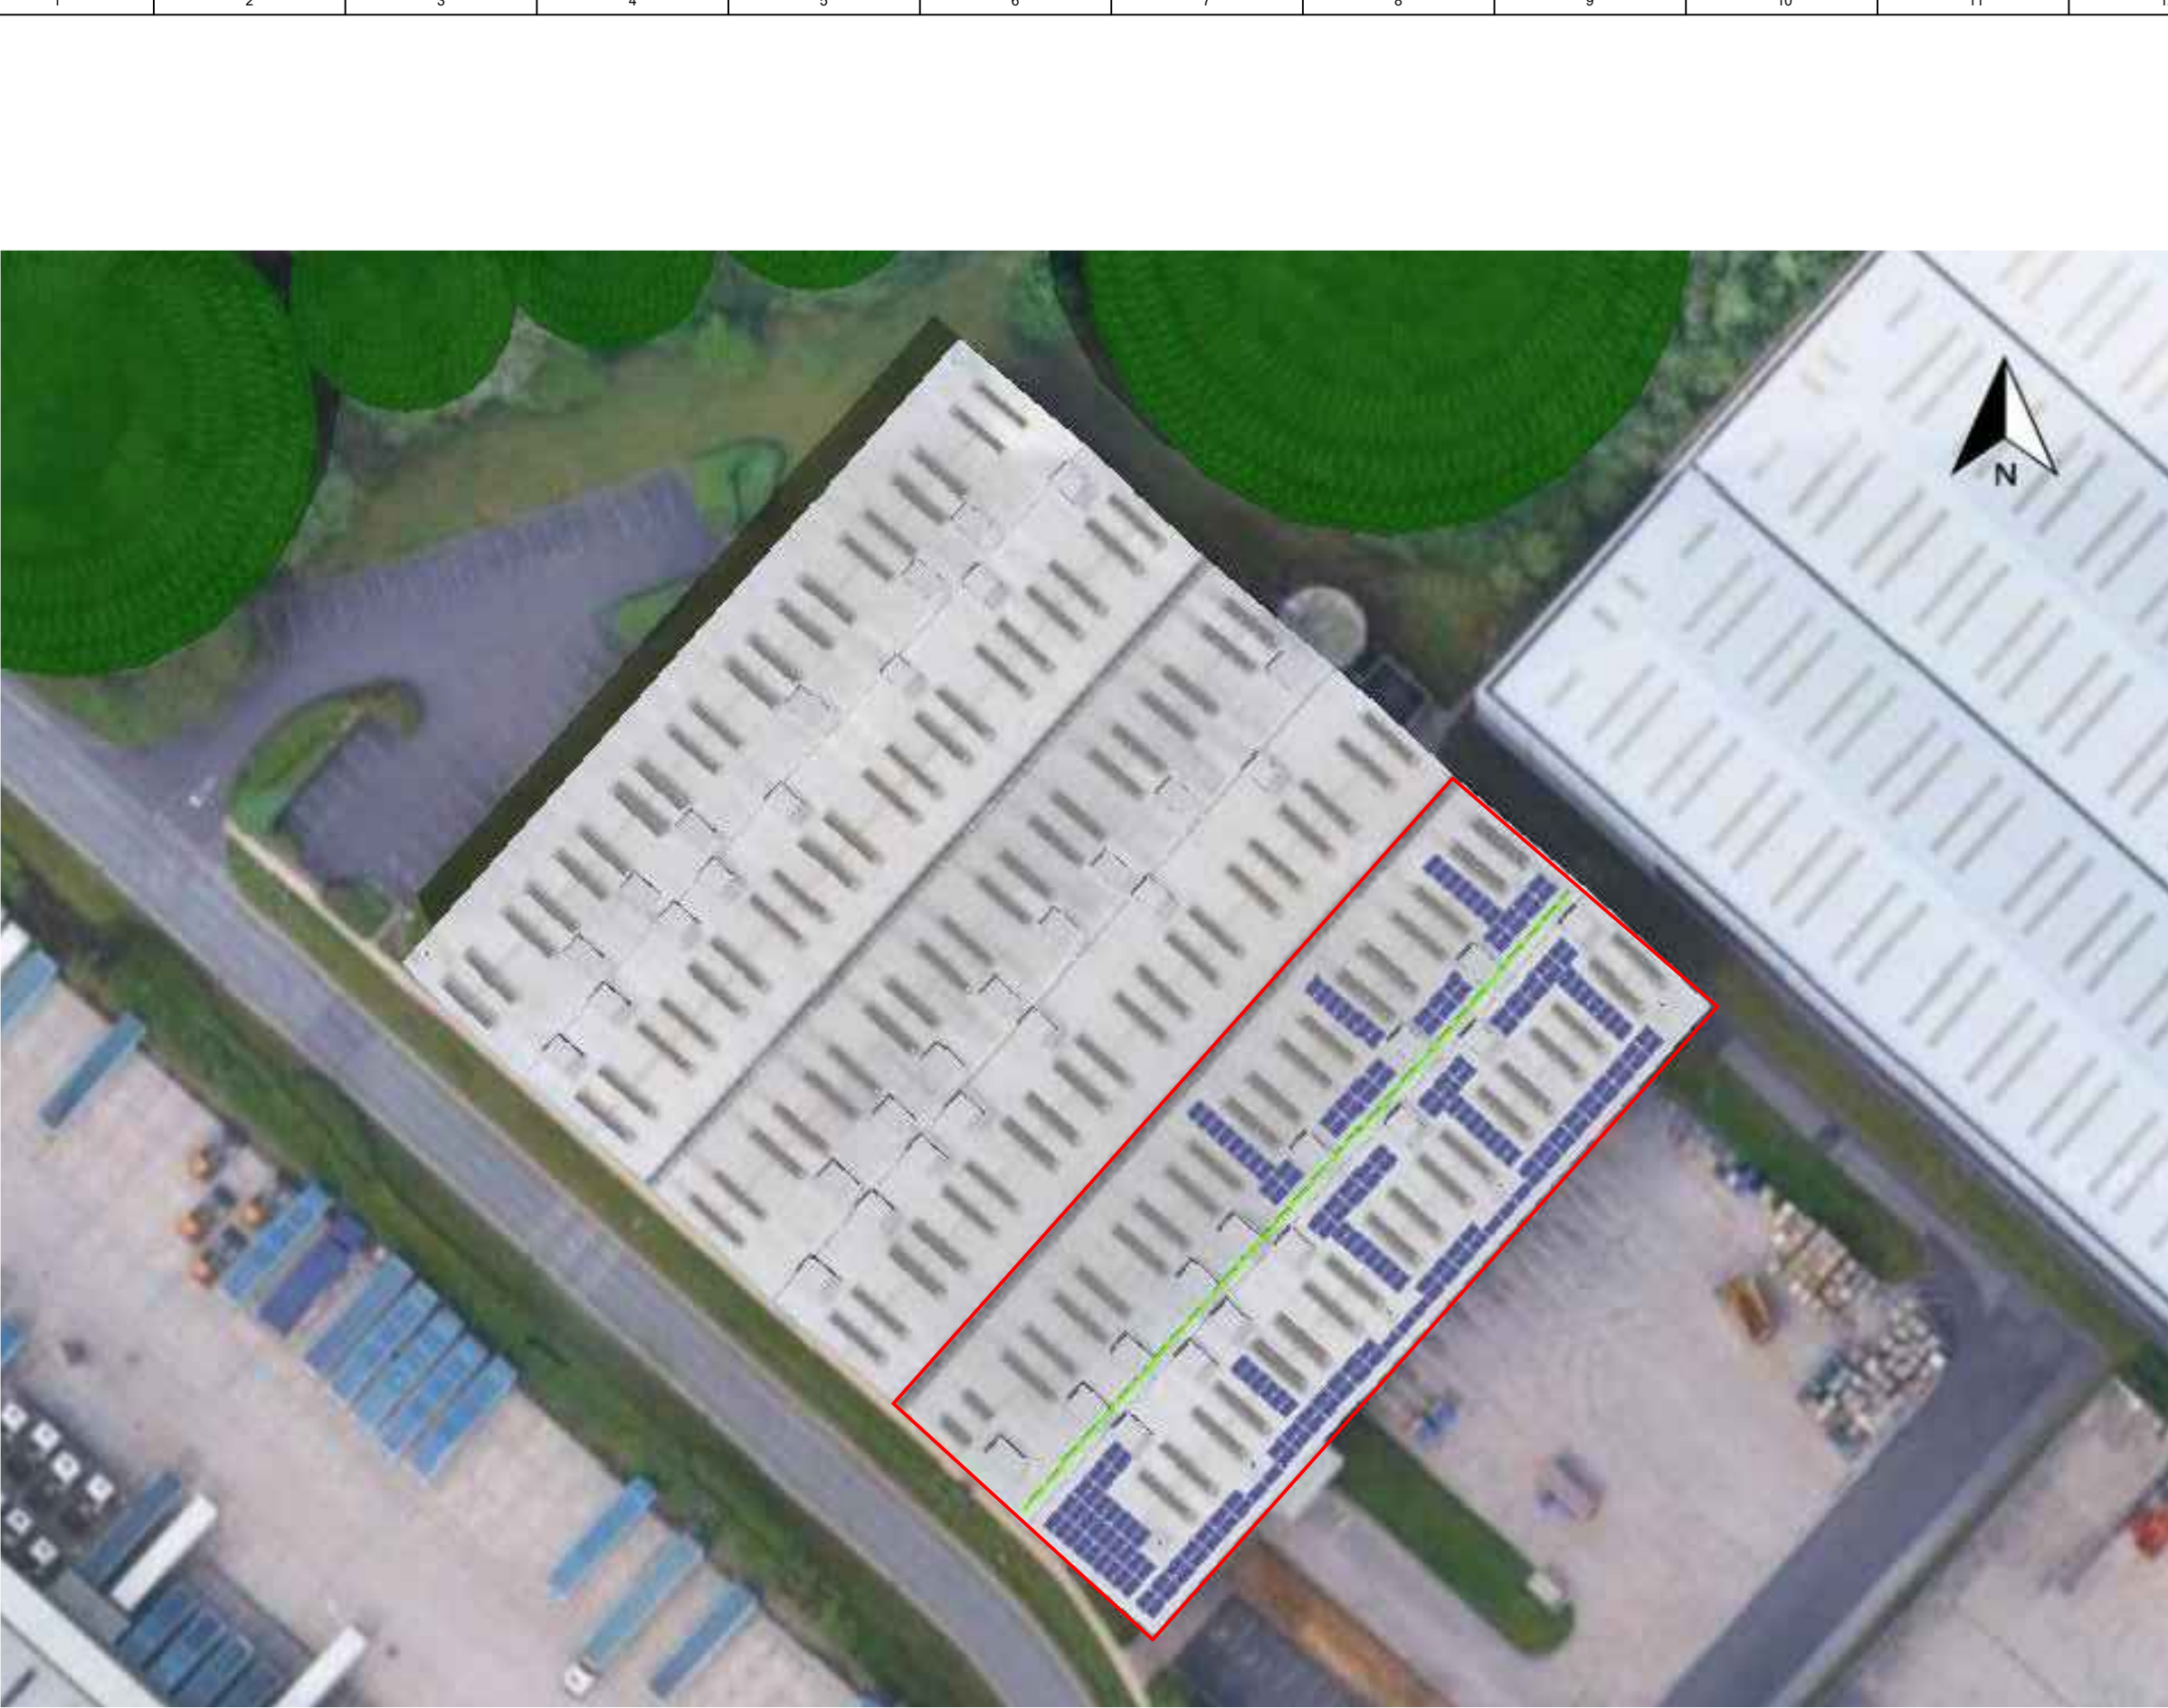

Notes

- Scale 1:1.5

Minimum separation from PV modules

- 1.2m from one side of roof lights.
- 1m from roof edges.

HSSE Remarks:

- Edge protection or tether wire required

POC is at customer's Main LV Panel

Site Coordinates:

 0° 0' 0" N 0° 0' 0" E

Technical Characteristics :

DC

- Modules = 192 x Modules [DM515M10RTB60HSW]
- 144 modules
Tilt/Azimuth (5 ° Tilt 132° Azimuth)
- 48 modules
Tilt/Azimuth (5 ° Tilt 312° Azimuth)

Total Power = 98.88 kWp

AC

Inverter Type 1: 2x Solis 80K-5G-PRO
Total Capacity= 80 kWac

DC/AC Ratio = 1.236

Total Estimated Energy Generation: 77.08 MWhr/year

- Legend:
-  Solar Grid-Tie Smart Inverter
 -  Point of Connection
 -  AC Cable
 -  Building boundaries
 -  Proposed Safety Tether Wire

 54 Charlotte Street, London,
United Kingdom, W1T 2NS

V	Notes	Drawn	Appr	Date
01	Initial Issue	FW	OM	02/03/26

Project: INDT-HEYP6

Drawing Title: Design Layout

Project Ref / Drawing No:
INDT-HEYP6-DES-LAY-01-P01_PlanningLayout98.88kWp30.5%Exp

The drawing is Copyright of Electron Green and should only be produced with their express permission.

