



DETAIL BT1002
BOUNDARY TREATMENTS
1.8M HIT AND MISS FENCE
1:20

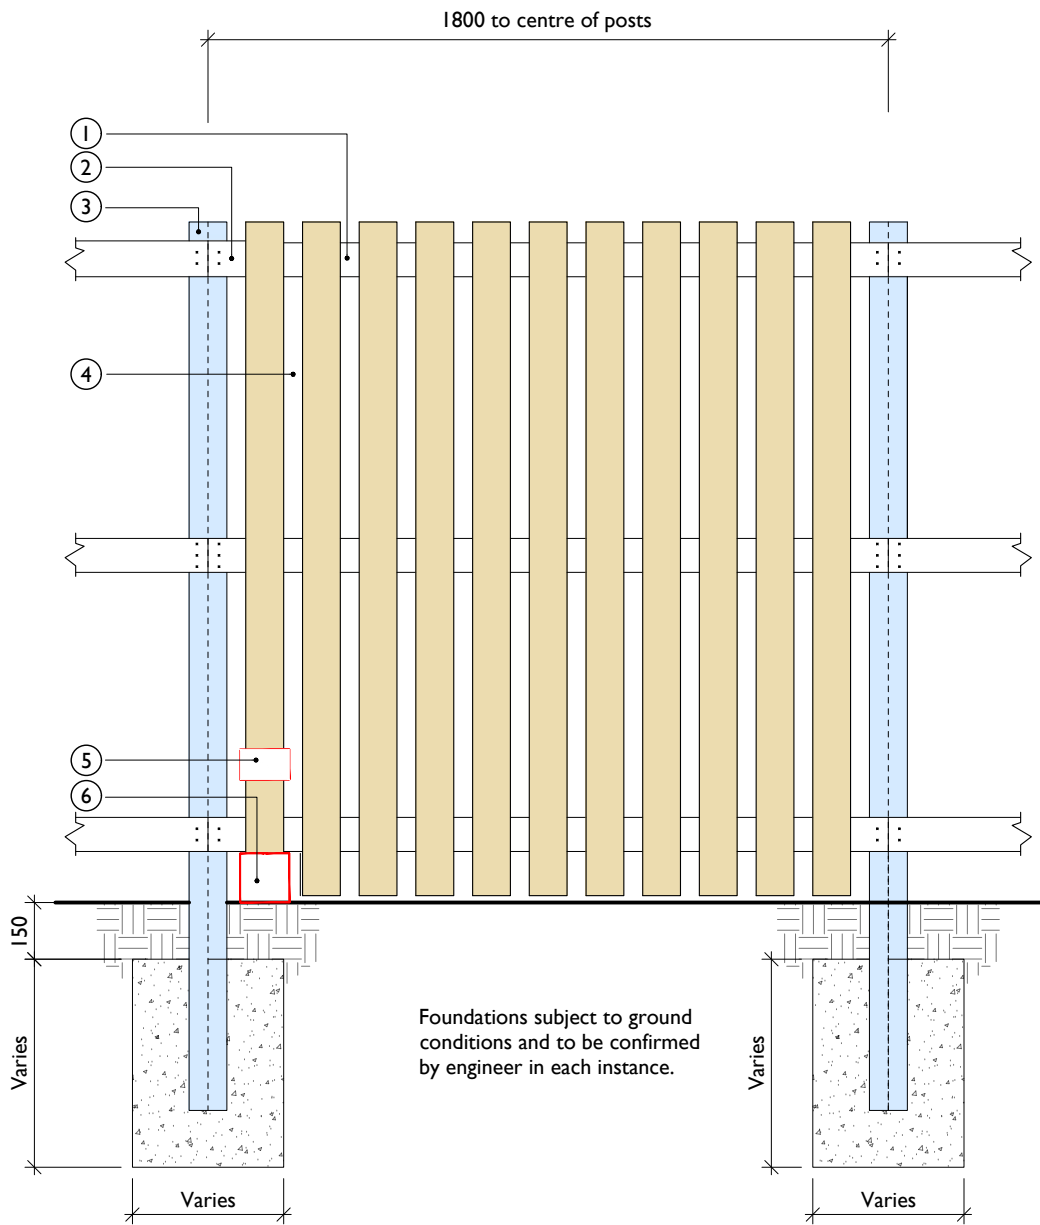

1.8m Hit and miss fence

1:20

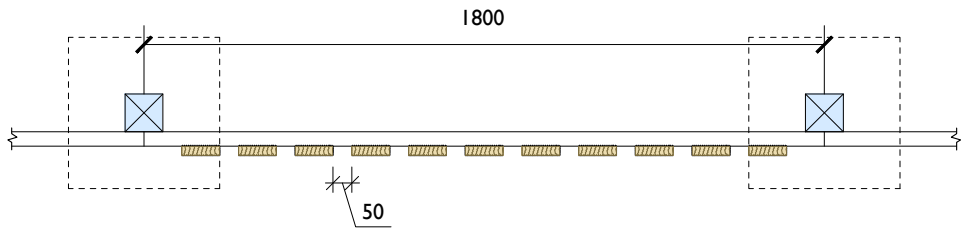

Plan

1:20

- Note:
- (a) Unless specified otherwise, all proprietary materials are to be installed strictly in accordance with manufacturer's instructions.
 - (b) To be read in conjunction with manufacturers details, specification and BBA certification.
 - (c) All timber fencing must be FSC or PEFC certified.



Typical Hedgehog signage.

- General notes:
- All information on this drawing is copyright ©
 - All sizes to be verified on-site
 - No dimensions to be scaled off this drawing
 - All dimensions to drawing in metres unless otherwise stated
 - This drawing is to be read in conjunction with all other project drawings

DRAWING TO BE PRINTED IN COLOUR.

Details Legend


- 1 125x22mm sw pails fixed to horizontal rails.
- 2 90x38mm horizontal rails.
- 3 100x100mm posts.
- 4 50mm gap between boards.
- 5 Typical hedgehog signage.
- 6 130x130 cut out in fence for hedgehog highway. Refer to site layout, boundary treatment and ecology information for intended locations.

Fixings.
Top / Bottom rails to be fixed to post with 4no. 3.75mm x 75mm galvanised nails.
Middle rail to be fixed with 6no. 3.75mm x 75mm galvanised nails.
Boards to overlap by minimum 20mm.
Treatments.
All timbers to be treated in compliance with BS 8417.

Refer to 'The Buyers Guide to Preservative Treated Wood' prepared by the Wood Preservation Association (WPA) Use Class.

- Use class 3:
- Feather edged boards. (1)
 - Horizontal rails. (2)

- Use Class 4 (Blue hatch):
- Timber posts. (3)

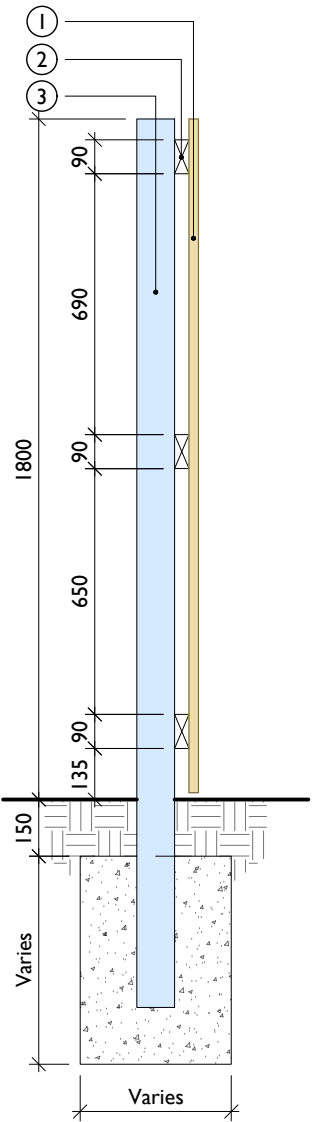

Section

1:20

REV.	DATE	DESCRIPTION	BY
Wain HOMES			
Project Title: WAINHOMES PORTFOLIO			
Drawing Title: 1.8m HIT AND MISS FENCE			
Drawing No: BT1002			
Drawing Status: Preliminary			
Scale: 1:20@A3		Revision: -	
Date: Apr. 25		Drawn by: CE	