

A green rectangular sign with a white border. At the top left is the Wildcare logo, a stylized 'W' inside a circle. To its right, the text 'WILDCARE' is written in bold white capital letters, with 'National Wildlife & Nature Society' in smaller white text below it. In the center, 'HEDGEHOG HIGHWAY' is written in large, bold white capital letters. Below this, the text 'Please keep this hole open!' is written in white. At the bottom, there is a white silhouette of a hedgehog facing left, positioned as if it is crossing a road represented by white diagonal stripes.

1800 to centre of posts

①
②
③

④
⑤

Varies


Foundations subject to ground conditions and to be confirmed by engineer in each instance.

150

Varies

Varies

1:20

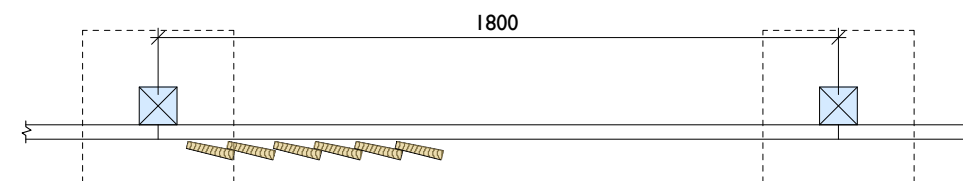

1:20

REV.	DATE	DESCRIPTION	BY

Wain
HOMES

Project Title:	WAINHOMES PORTFOLIO
----------------	---------------------


Drawing Title:
I.8M SCREEN FENCE

Drawing No: BT1000

Drawing Status: Preliminary

Scale: 1:20@A3

Date: Apr. 25	Drawn by: CE
---------------	--------------

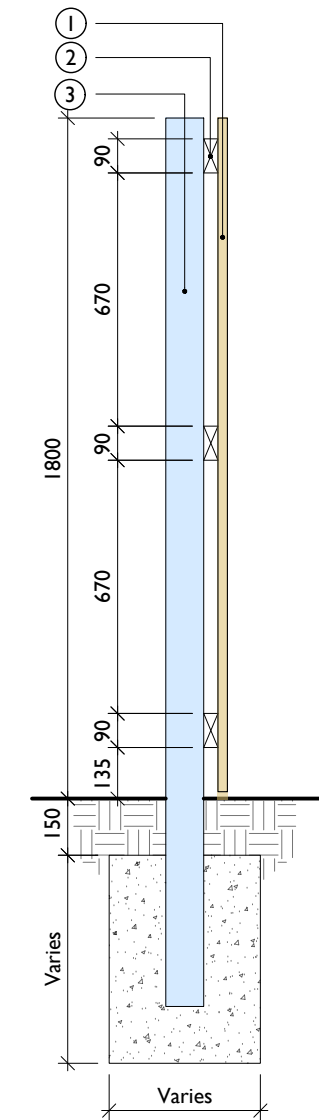

1:20