
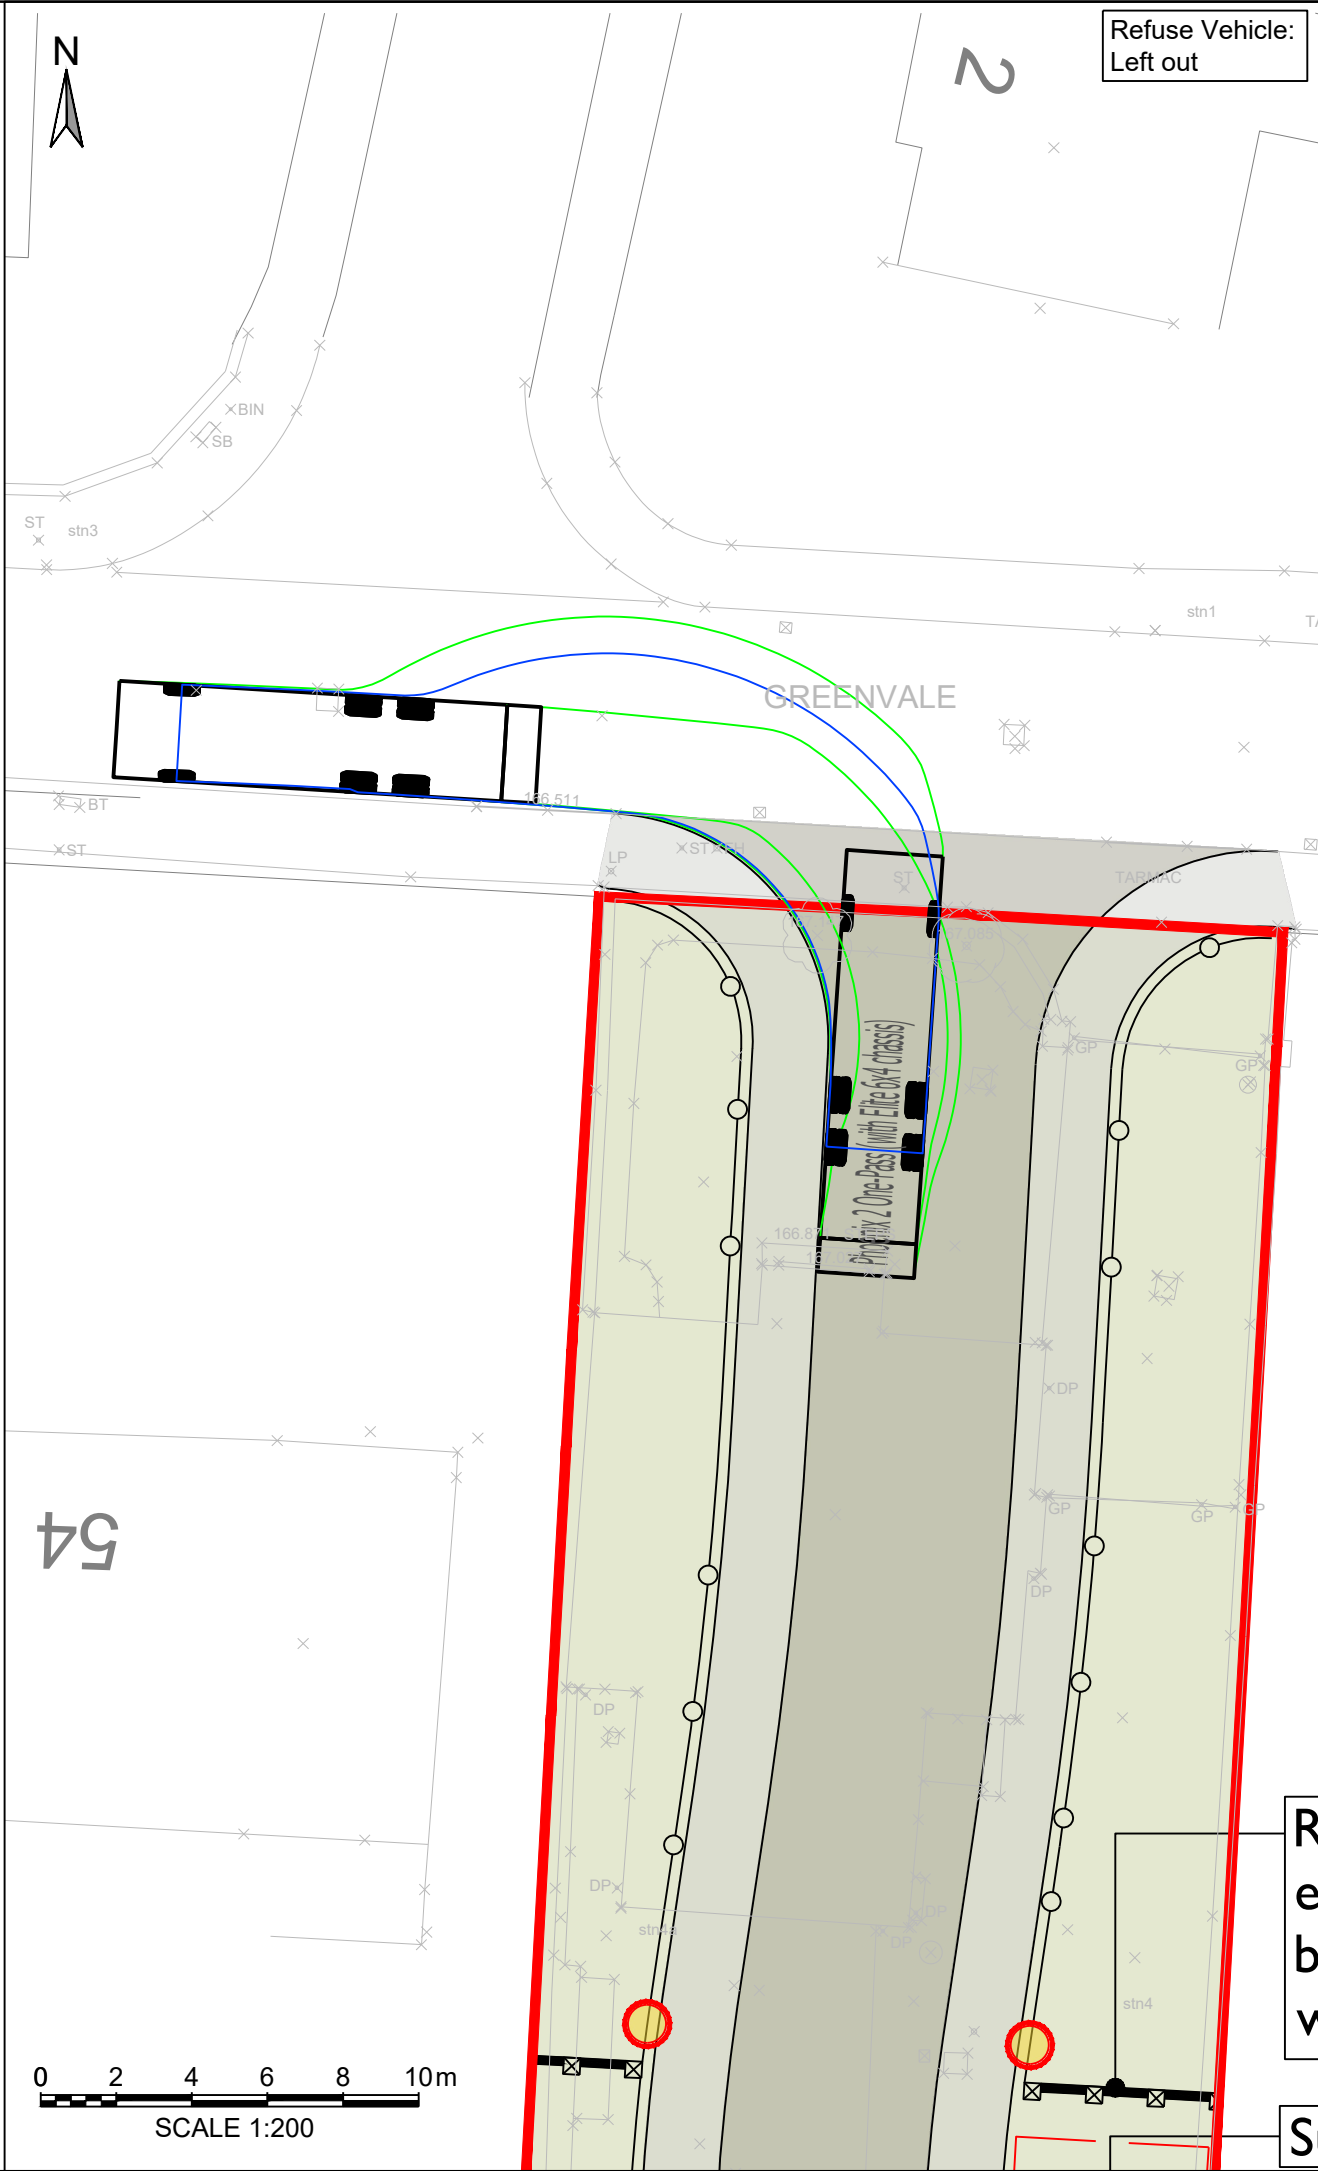


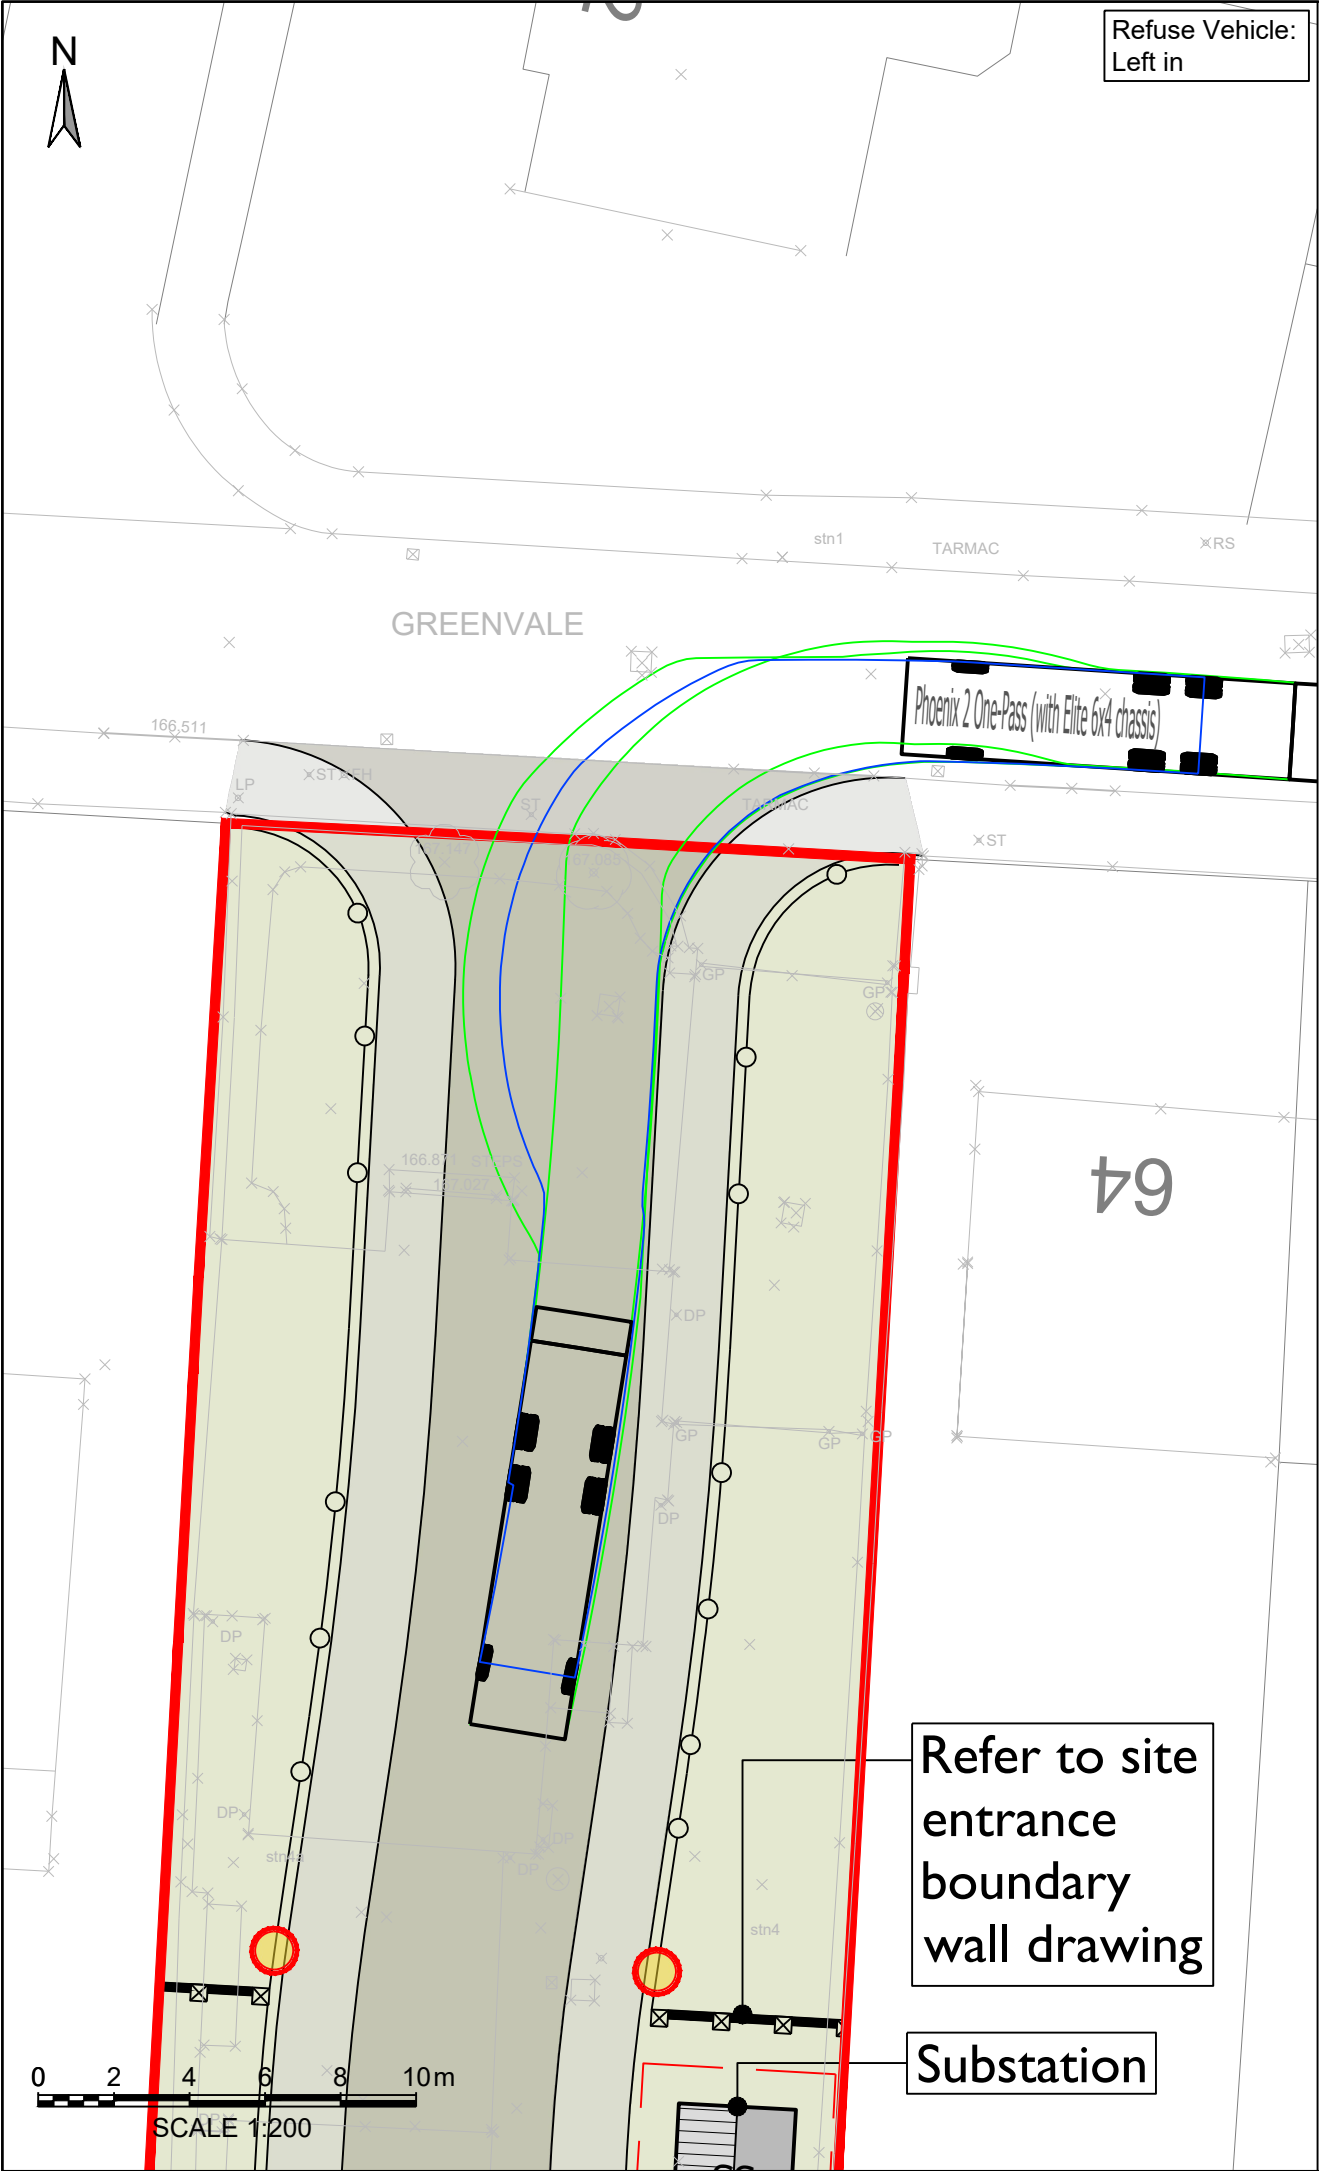

Notes:

- All measurements are in metres unless stated otherwise.
- This drawing is based MCK Associates Limited Drawing no.23-025-401C Rev O. Tetra Tech does not take responsibility for any discrepancies.

Key:

- Red line site boundary
- Wheel tracking
- Body tracking

Phoenix 2 One-Pass (with Elite 6x4 chassis)

Overall Length	11.180m
Overall Width	2.550m
Overall Body Height	3.760m
Min Body Ground Clearance	0.312m
Track Width	2.550m
Lock to lock time	4.00s
Kerb to Kerb Turning Radius	10.150m

PRELIMINARY ISSUE

Rev	Description	Date	By	MT	AK
P04	REVISED SITE LAYOUT REV O INCLUDED	17.02.2026	JT	MT	MT
P03	REVISED SITE LAYOUT REV D INCLUDED	02.04.2025	JT	MT	AK
P02	PROPOSED SITE LAYOUT REV C INCLUDED	14.03.2025	AB	MT	AK
P01	PRELIMINARY FIRST ISSUE	07.08.2024	AB	MT	MT

Document Control

Issuing Office
Tetra Tech Manchester
11 York Street,
Manchester, M2 2AW
Tel: +44 (0)161 872 3223
www.tetrateteurope.com

Client

Project Name
Proposed Residential Development:
Land off Greenvale, Bamford, Rochdale

Sheet Title
Proposed Site Access: Refuse Vehicle
Tracking

TTE Project Number	Drawn By	Date	Checked By	Date	Approved By	Date	Scale @ A3	As Shown	Suitability
784-B068938	AB	Aug '24	MT	Aug '24	MT	Aug '24	As Shown		S0

Client Project Number
B068938 - TTE - 00 - XX - TR - O - 002 P04

© Copyright Tetra Tech

TTE_MT_v1