



DETAIL BT1001
BOUNDARY TREATMENTS
TIMBER GATE
1:20

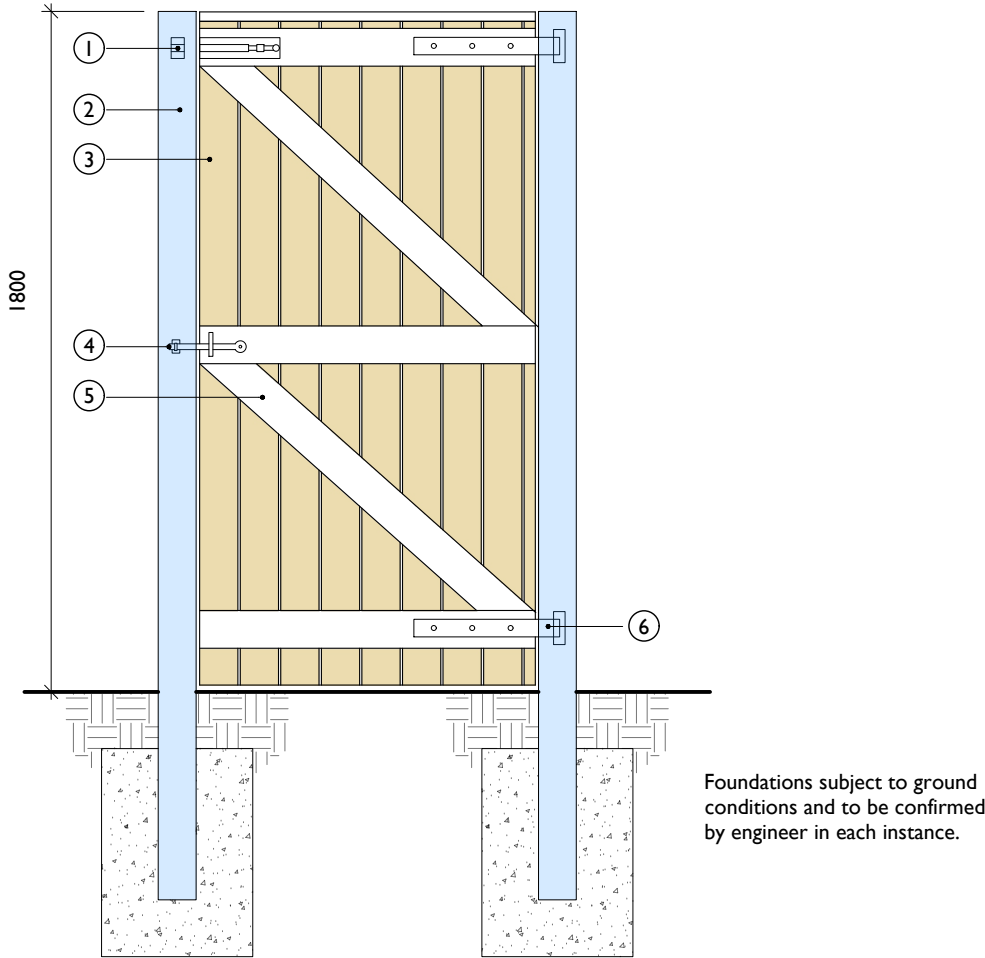

Foundations subject to ground conditions and to be confirmed by engineer in each instance.

Gate Fixing

1:20

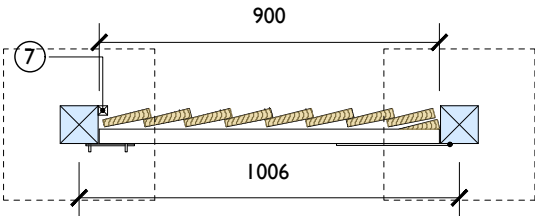

Plan

1:20

- General notes:
- All information on this drawing is copyright ©
 - All sizes to be verified on-site
 - No dimensions to be scaled off this drawing
 - All dimensions to drawing in metres unless otherwise stated
 - This drawing is to be read in conjunction with all other project drawings

DRAWING TO BE PRINTED IN COLOUR.

Details Legend

- ① Heavy duty bolt with galvanised finish.
- ② 100x100mm posts.
- ③ 125x22mm feather edged boards.
- ④ Heavy duty suffolk latch with galvanised finish.
- ⑤ 90x38mm horizontal and cross bracing rails.
- ⑥ Hinges 1 pair light reversible with galvanised finish fixed with sheradised screws
- ⑦ 25x25mm gate stop

Treatments.
All timbers to be treated in compliance with BS 8417.

Refer to 'The Buyers Guide to Preservative Treated Wood' prepared by the Wood Preservation Association (WPA) Use Class.

- Use class 3:
- Feather edged boards. (3)
 - Horizontal/cross bracing rails. (5)

- Use Class 4 (Blue hatch):
- Timber posts. (2)

REV.	DATE	DESCRIPTION	BY
			
Project Title: WAINHOMES PORTFOLIO			
Drawing Title: TIMBER GATE			
Drawing No: BT1001			
Drawing Status: Preliminary			
Scale: 1:20@A3		Revision: -	
Date: Apr. 25		Drawn by: CE	

- Note:
- (a) Unless specified otherwise, all proprietary materials are to be installed strictly in accordance with manufacturer's instructions.
 - (b) To be read in conjunction with manufacturers details, specification and BBA certification.
 - (c) All timber fencing must be FSC or PEFC certified.