


DETAIL BT1003
BOUNDARY TREATMENTS
POST AND 2 RAIL FENCE
1:20

- General notes:
- All information on this drawing is copyright ©
 - All sizes to be verified on-site
 - No dimensions to be scaled off this drawing
 - All dimensions to drawing in metres unless otherwise stated
 - This drawing is to be read in conjunction with all other project drawings


DRAWING TO BE PRINTED IN COLOUR.

Details Legend

- ① 90x38mm horizontal rails.
- ② 100x100mm posts.
- Fixings.
- Rails to be fixed to post with 4no. 3.75mm x 75mm galvanised nails.
- Treatments.
- All timbers to be treated in compliance with BS 8417.
- Refer to 'The Buyers Guide to Preservative Treated Wood' prepared by the Wood Preservation Association (WPA) Use Class.
- Use class 3:
- Horizontal rails. (1)
- Use Class 4 (Blue hatch):
- Timber posts. (2)

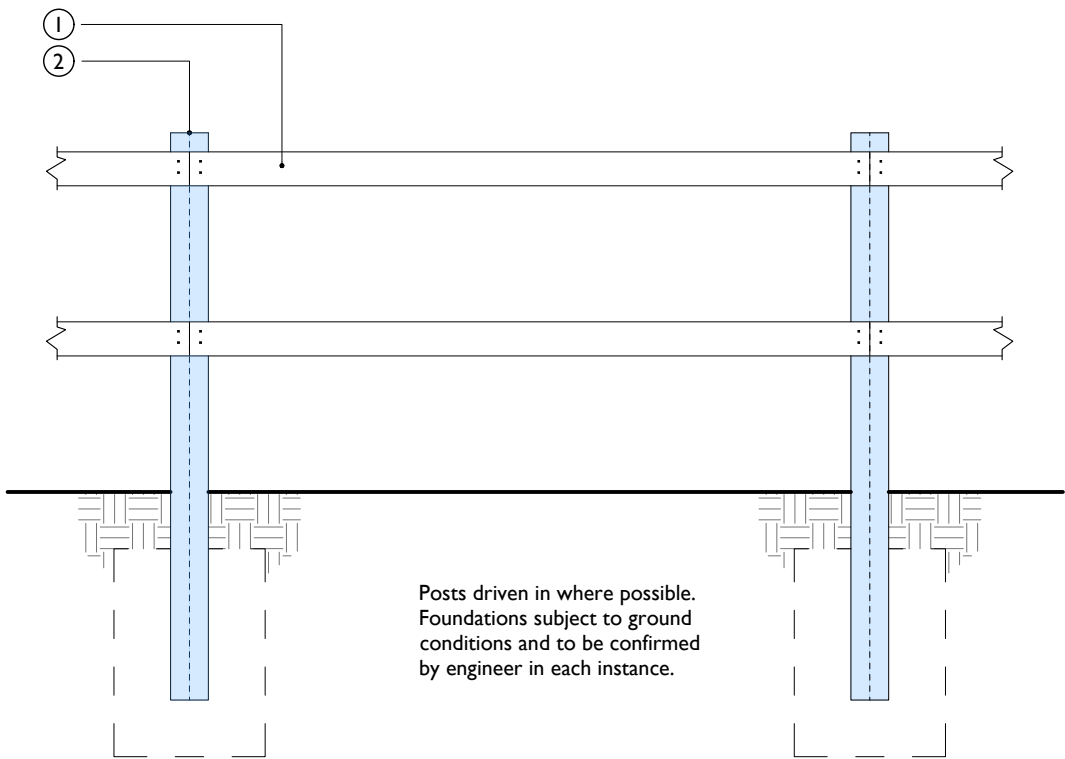


900mm Post and 2 rail fence
1:20

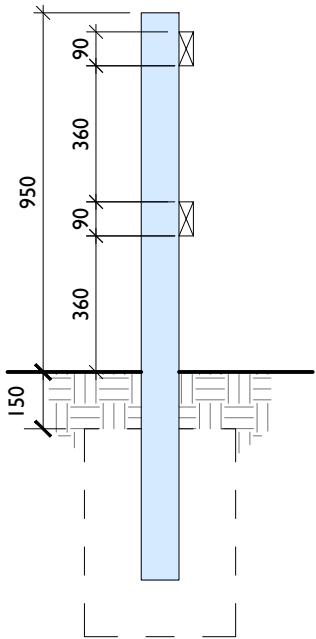

Section
1:20

- Note:
- (a) Unless specified otherwise, all proprietary materials are to be installed strictly in accordance with manufacturer's instructions.
- (b) To be read in conjunction with manufacturers details, specification and BBA certification.
- (c) All timber fencing must be FSC or PEFC certified.

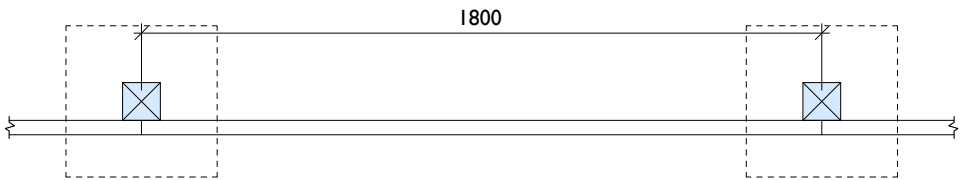

Plan
1:20

REV.	DATE	DESCRIPTION	BY
Wain HOMES			
Project Title: WAINHOMES PORTFOLIO			
Drawing Title: 900MM POST AND 2 RAIL FENCE			
Drawing No: BT1003			
Drawing Status: Preliminary			
Scale: 1:20@A3	Revision: -		
Date: Apr. 25	Drawn by: CE		