



DETAIL BT1005
BOUNDARY TREATMENTS
450MM KNEE RAIL
1:20

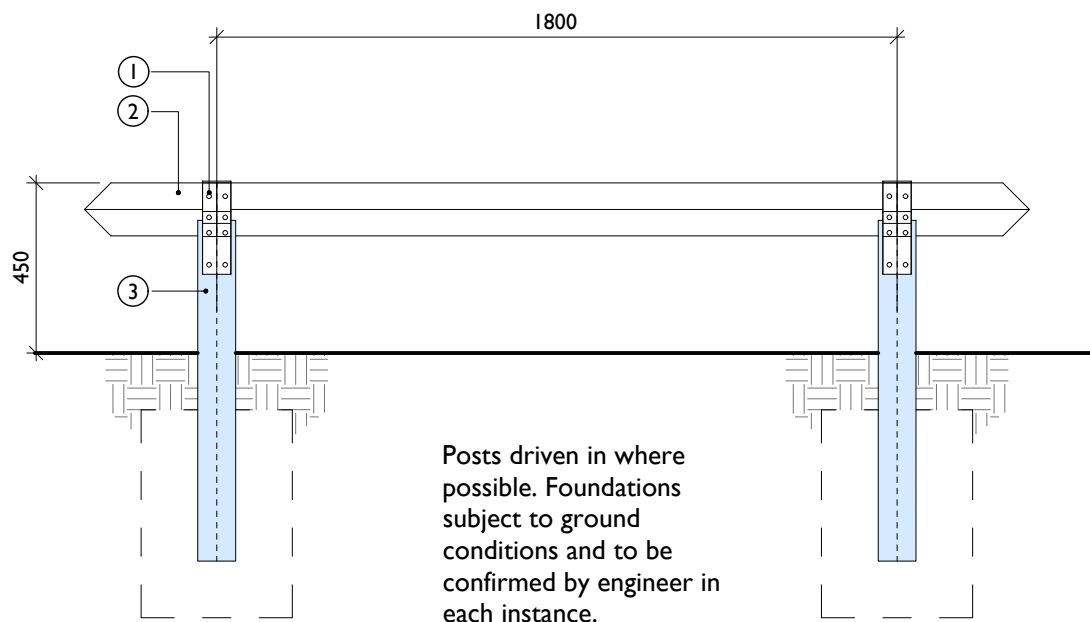

450mm Knee Rail
1:20

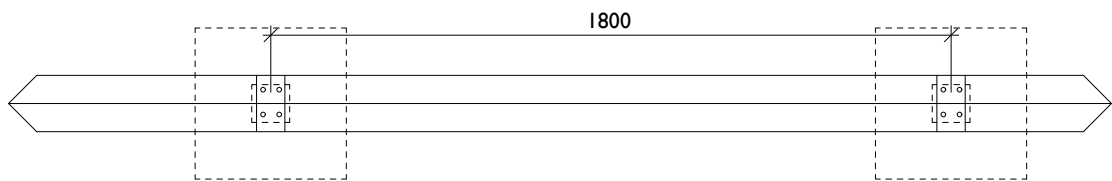

Plan
1:20

Note:

(a) Unless specified otherwise, all proprietary materials are to be installed strictly in accordance with manufacturer's instructions.

(b) To be read in conjunction with manufacturers details, specification and BBA certification.

(c) All timber fencing must be FSC or PEFC certified.

- General notes:
- All information on this drawing is copyright ©
 - All sizes to be verified on-site
 - No dimensions to be scaled off this drawing
 - All dimensions to drawing in metres unless otherwise stated
 - This drawing is to be read in conjunction with all other project drawings

DRAWING TO BE PRINTED IN COLOUR.

Details Legend

- ① 75mm wide galvanised steel strap.
- ② 100x100mm posts.
- ③ 100x100mm post north cut at 45° to receive rail
Fixings.

Rails to be fixed to post with 75mm wide galvanised steel strap using flat head galvanised nails.

Treatments.
All timbers to be treated in compliance with BS 8417.


Refer to 'The Buyers Guide to Preservative Treated Wood' prepared by the Wood Preservation Association (WPA) Use Class.

Use class 3:

- Horizontal rails. (2)

Use Class 4 (Blue hatch):

- Timber posts. (3)

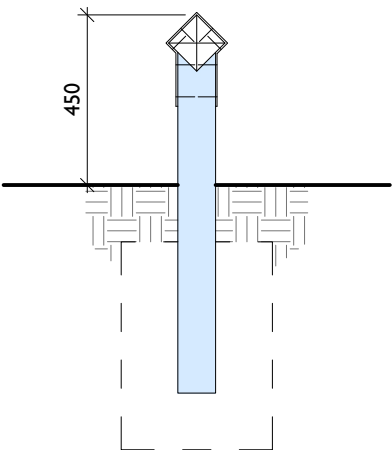

Section
1:20

REV.	DATE	DESCRIPTION	BY
			
Project Title: WAINHOMES PORTFOLIO			
Drawing Title: 450MM KNEE RAIL			
Drawing No: BT1005			
Drawing Status: Preliminary			
Scale: 1:20@A3		Revision: -	
Date: Apr. 25		Drawn by: CE	