
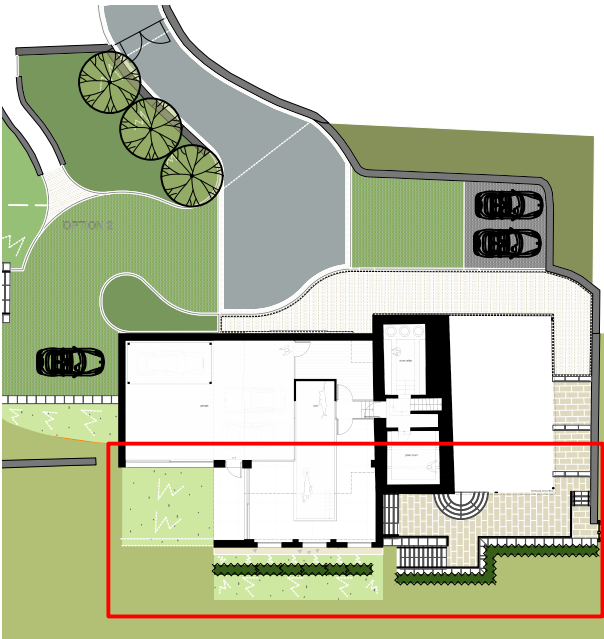


MAKE
SPACE

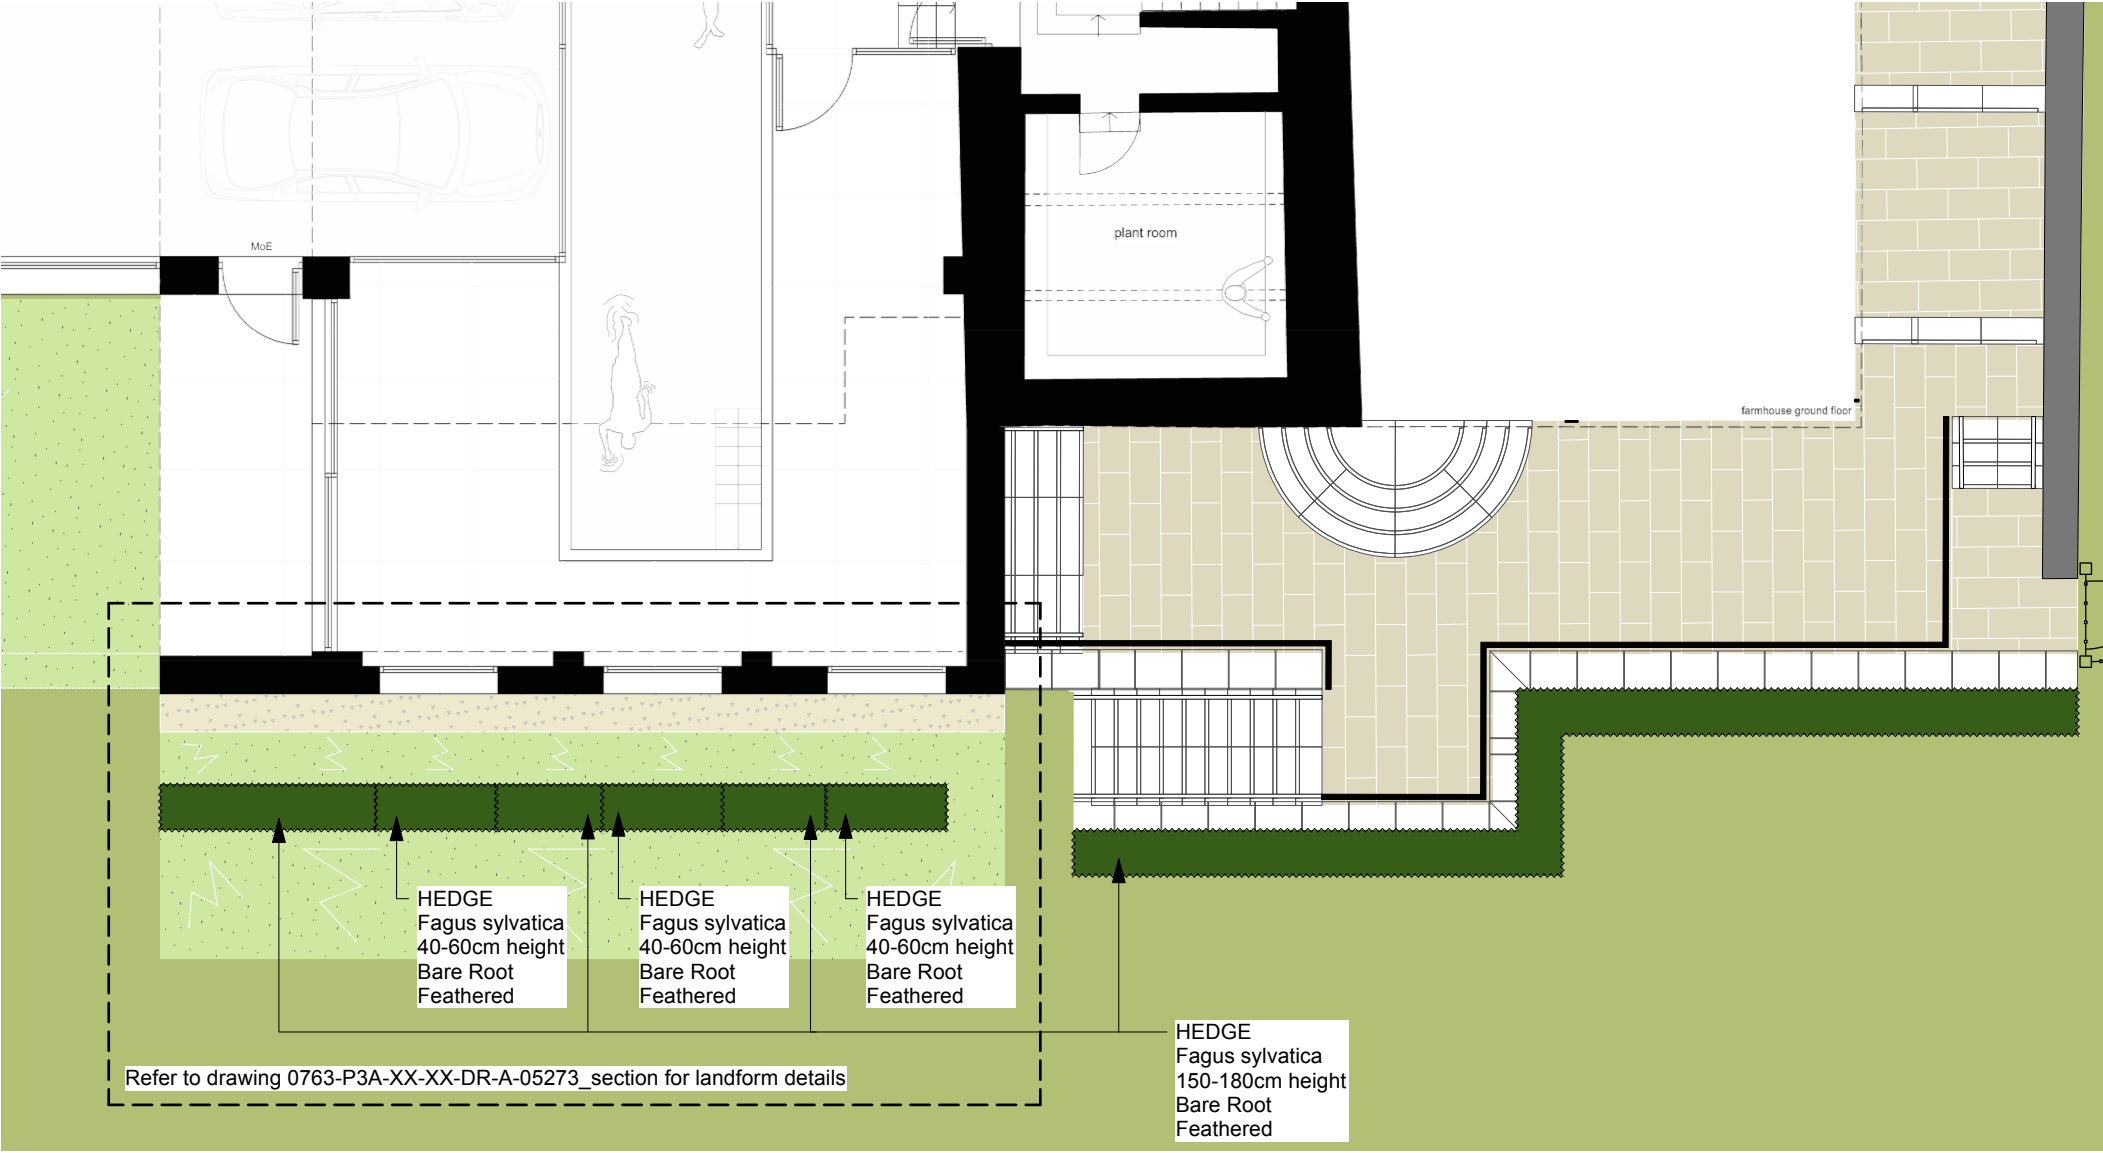

Latin name	Common name	Specification	Density / lin. m	Total lin. m	Total
<i>Fagus sylvatica</i>	Beech	40-60cm height, bare root, planted in a double staggered row	7 / lin. m	4.8 lin. m	34 no.
<i>Fagus sylvatica</i>	Beech	150-180cm height, bare root, planted in a double staggered row	7 / lin. m	20.8 lin. m	146 no.

Note hedging to be installed with biodegradable spiral guards and supporting canes

0035-SK-011-02

The Farmhouse Littleborough

Additional Lower Ground Hedging

17-03-26

FF