



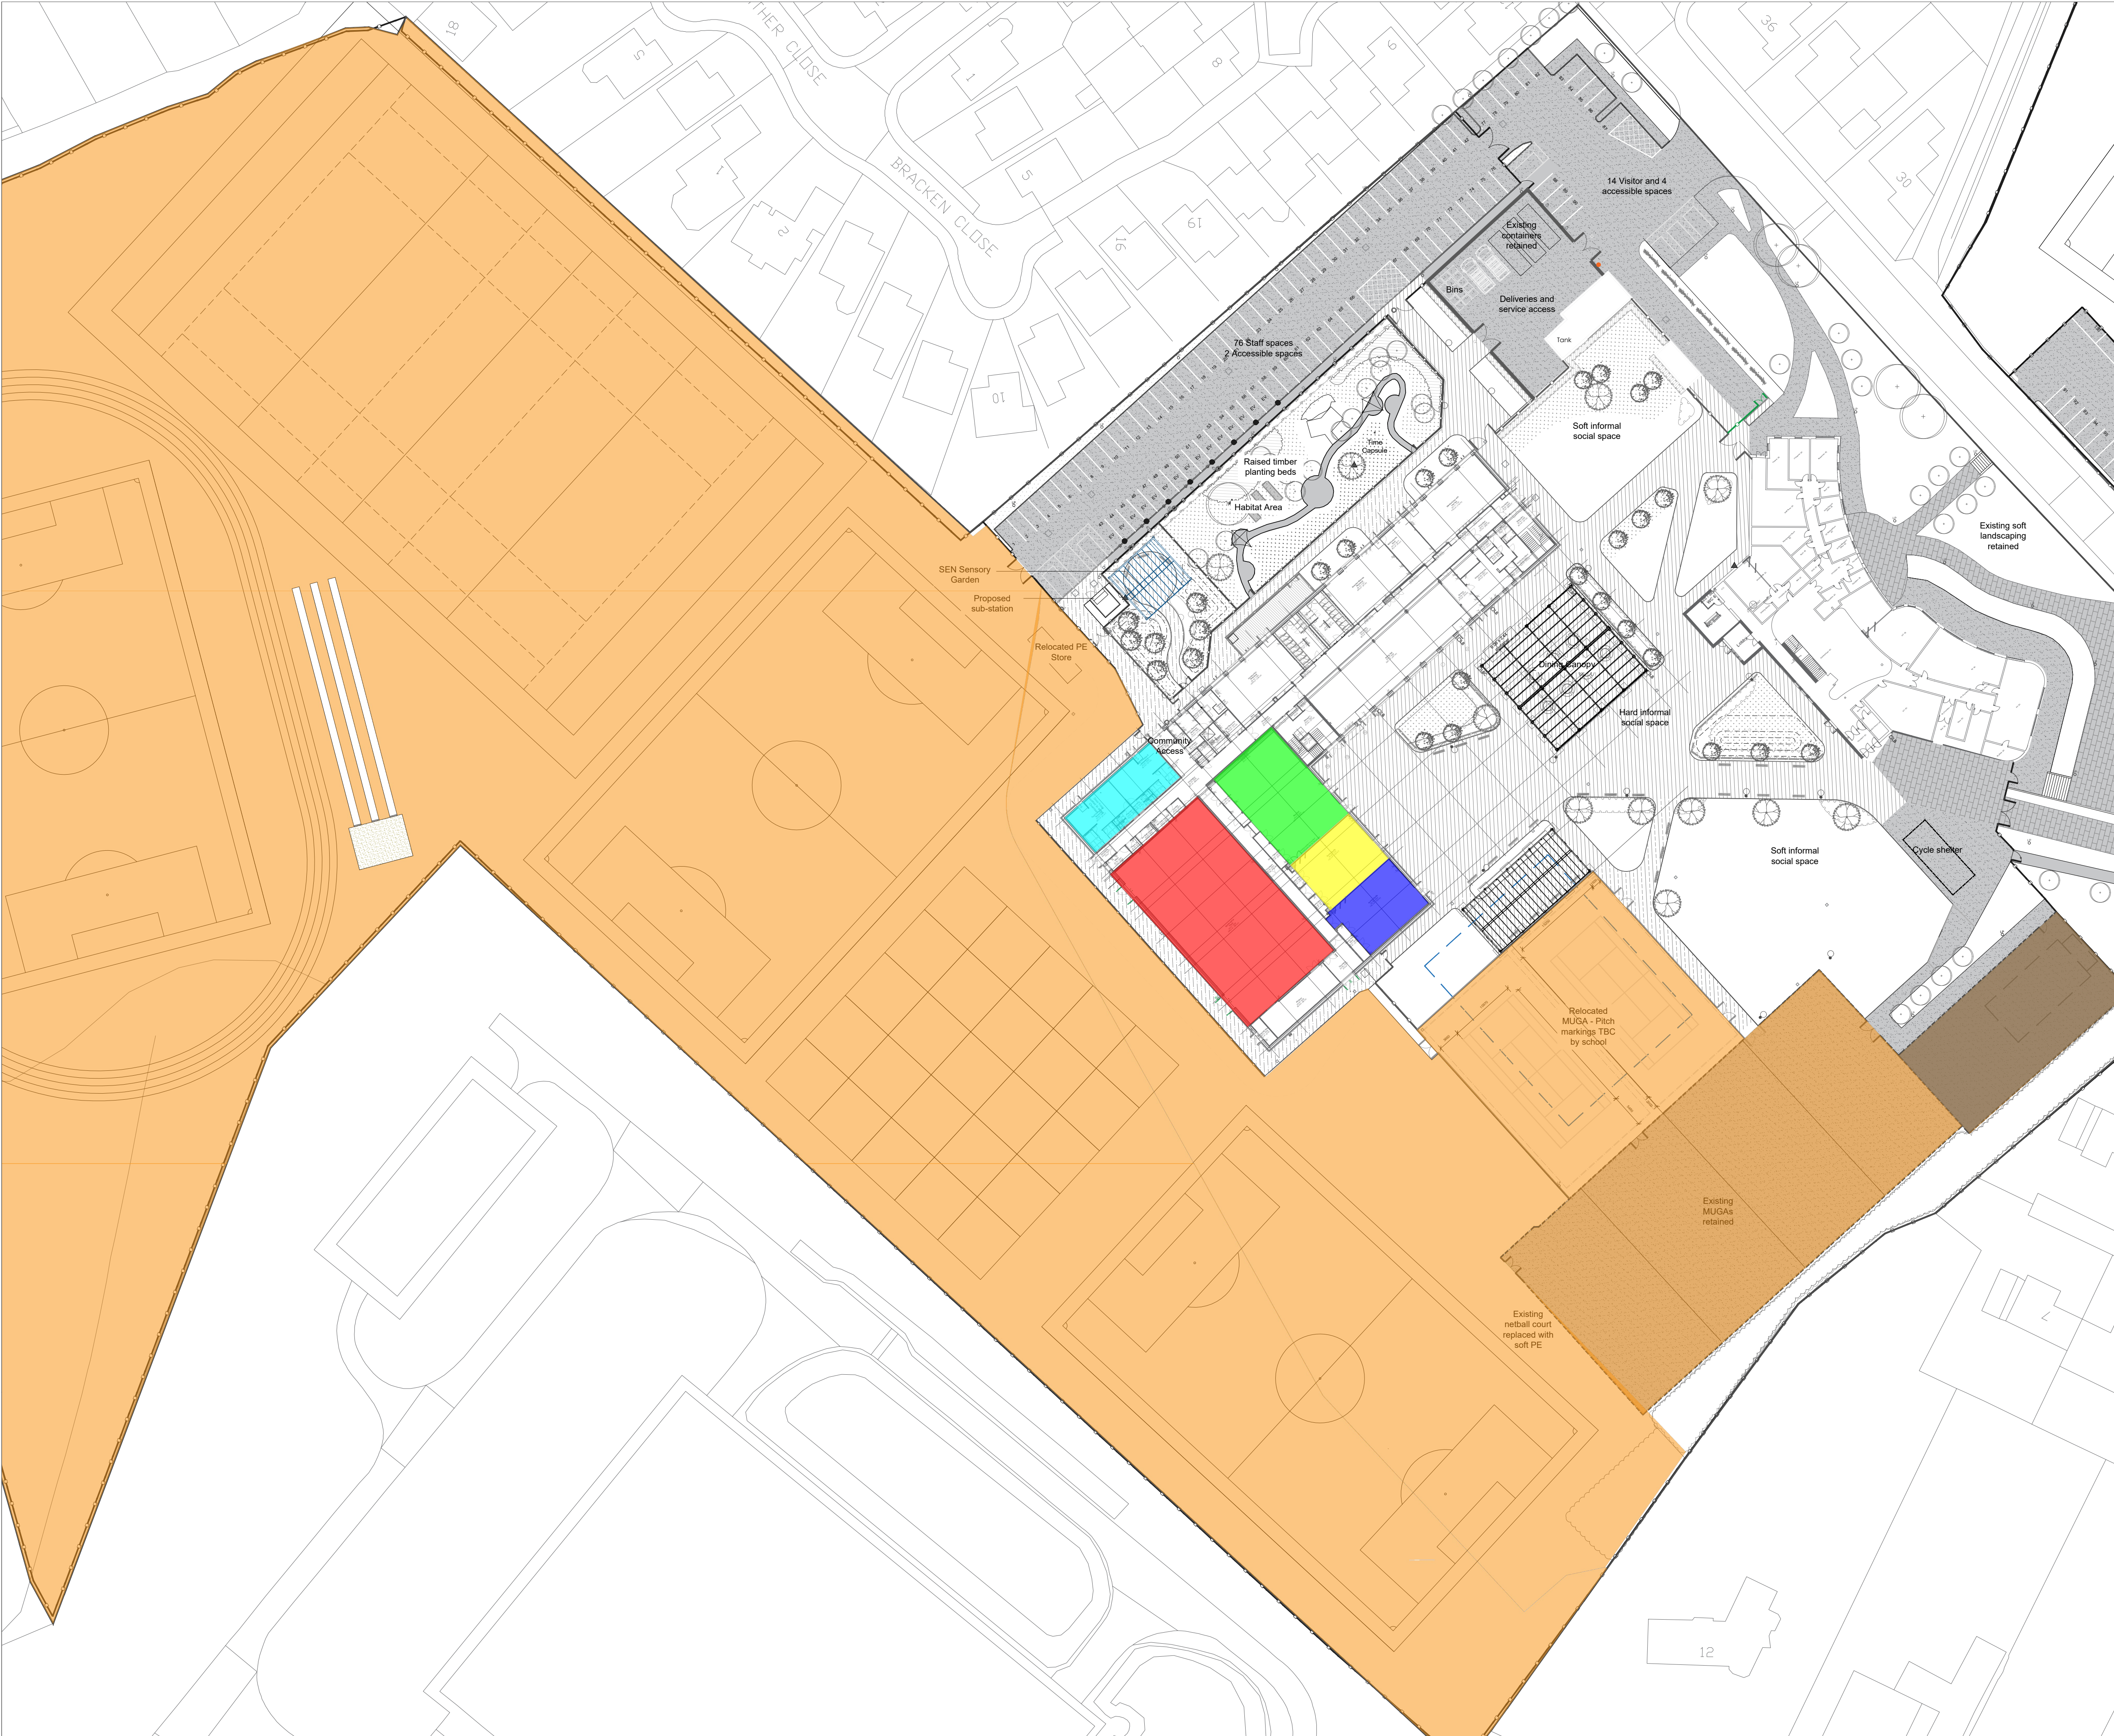

Community Facilities

- New Sports Hall
- New Activity/Dance Studio
- Main Hall
- Activity Studio and Drama room
- External grass pitches and MUGAs
- Changing rooms with showers and toilet facilities

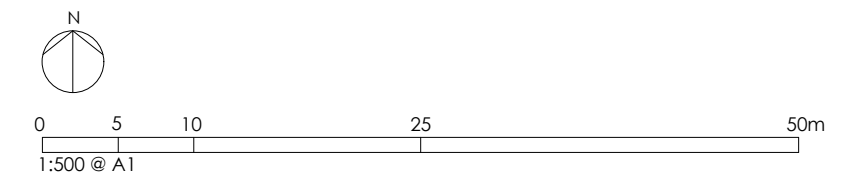

DEP LANDSCAPE ARCHITECTURE LTD

2 COMMERCIAL STREET
MANCHESTER, M15 4RQ
T: 0161 2419878
E: info@dep.co.uk
W: www.dep.co.uk

Client:
Morgan Sindall

Project:
Newhouse Academy, Rochdale

Description:
Community Use PLAN

Status: Planning Drawn: CP Scale: 1:500 @ A1

Drawing number: SRP1019-DEP-ZZ-00-DR-L-8001 Revision: P02

Job number (Internal): 4847 Date: 14.03.26

Copyright DEP Landscape Architecture Ltd

All levels and dimensions to be checked on site by contractor prior to commencement. Any variations to be reported to the client. This drawing is to be read in conjunction with all others relating to the project and all information derived accordingly; any anomalies to be reported to the client. Do not scale from this drawing. Use figured dimensions only. Work shown on this drawings to be carried out in accordance with current British Standards and Codes of Practice.

© Copyright to DEP Landscape Architecture Limited. The information shown on this drawing shall not be reproduced or copied in any form without prior written consent from DEP Landscape Architecture Limited.