


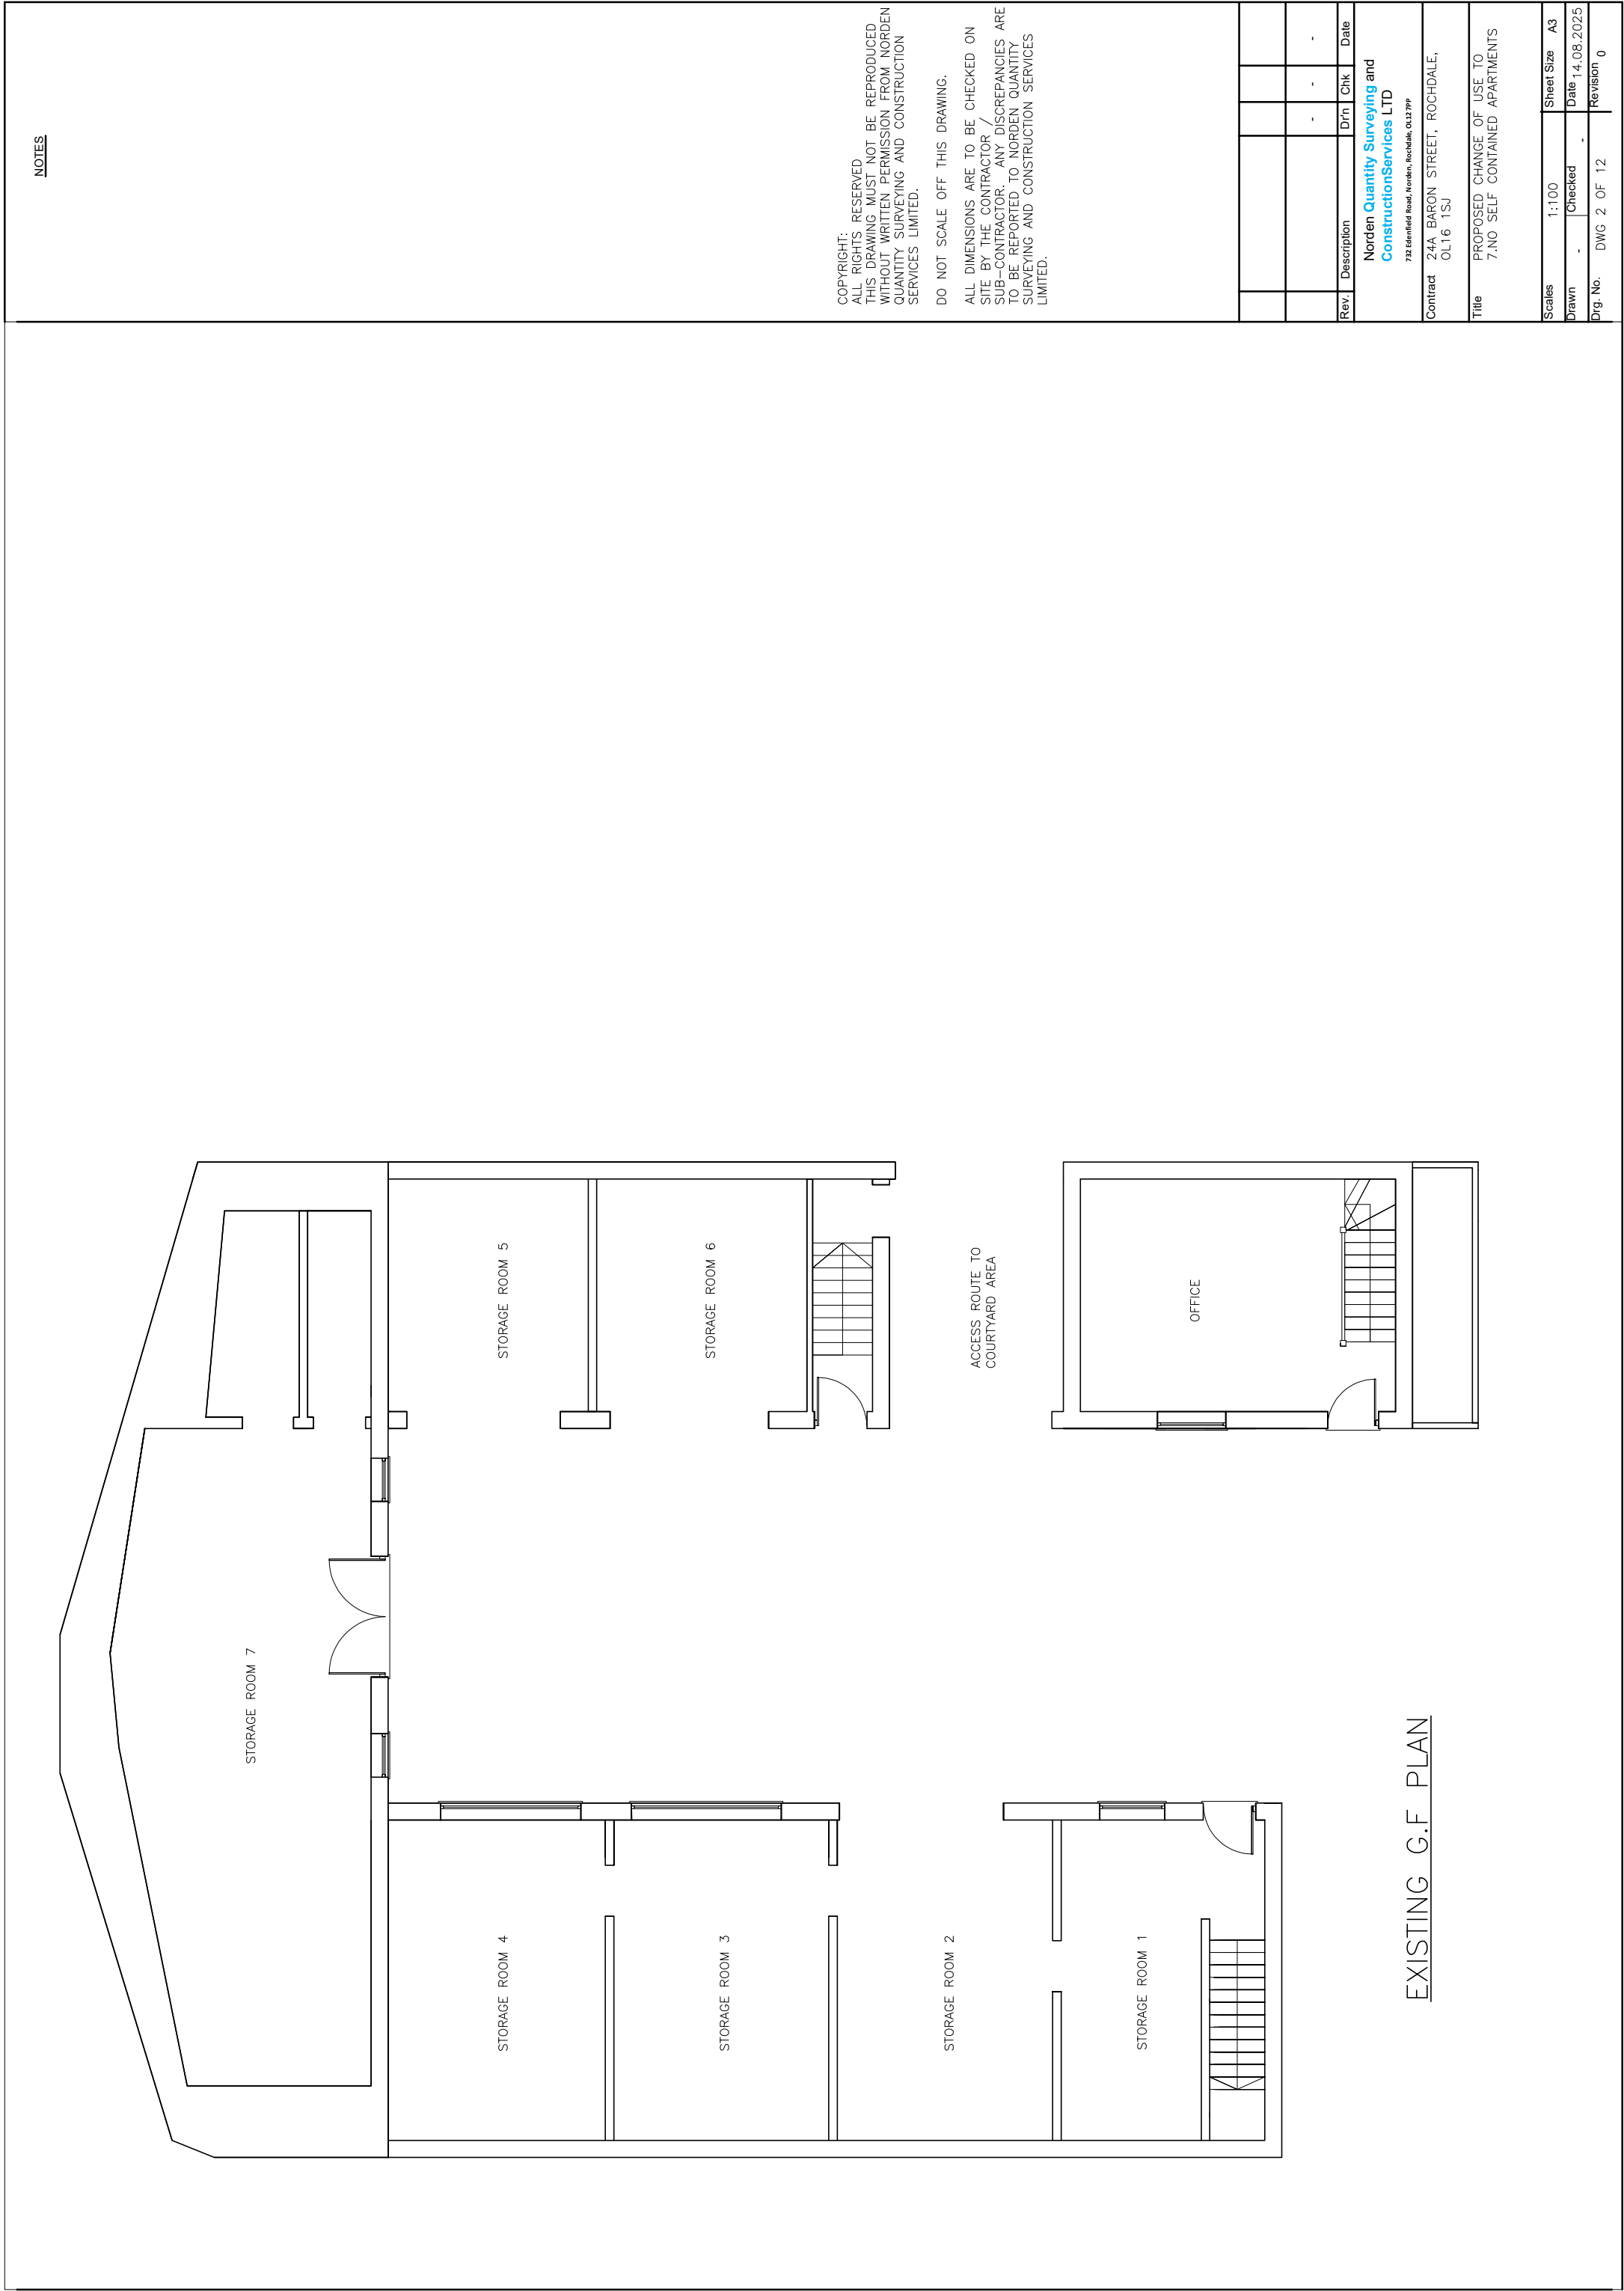

NOTES

COPYRIGHT: ALL RIGHTS RESERVED
THIS DRAWING MUST NOT BE REPRODUCED WITHOUT WRITTEN PERMISSION FROM NORDEN QUANTITY SURVEYING AND CONSTRUCTION SERVICES LIMITED.

DO NOT SCALE OFF THIS DRAWING.

ALL DIMENSIONS ARE TO BE CHECKED ON SITE BY THE CONTRACTOR / SUB-CONTRACTOR. ANY DISCREPANCIES ARE TO BE REPORTED TO NORDEN QUANTITY SURVEYING AND CONSTRUCTION SERVICES LIMITED.

Rev.	Description	Dt'n	Chk	Date			
Norden Quantity Surveying and ConstructionServices LTD 732 Edenfield Road, Norden, Rochdale, OL12 7PP							
Contract	24A, BARON STREET, ROCHDALE, OL16 1SJ						
Title	PROPOSED CHANGE OF USE TO 7.NO SELF CONTAINED APARTMENTS						
Scales	1:100	Sheet Size		A3			
Drawn	-	Checked	-	Date		14.08.2025	
Dwg. No.	DWG 2	OF	12	Revision		0	