


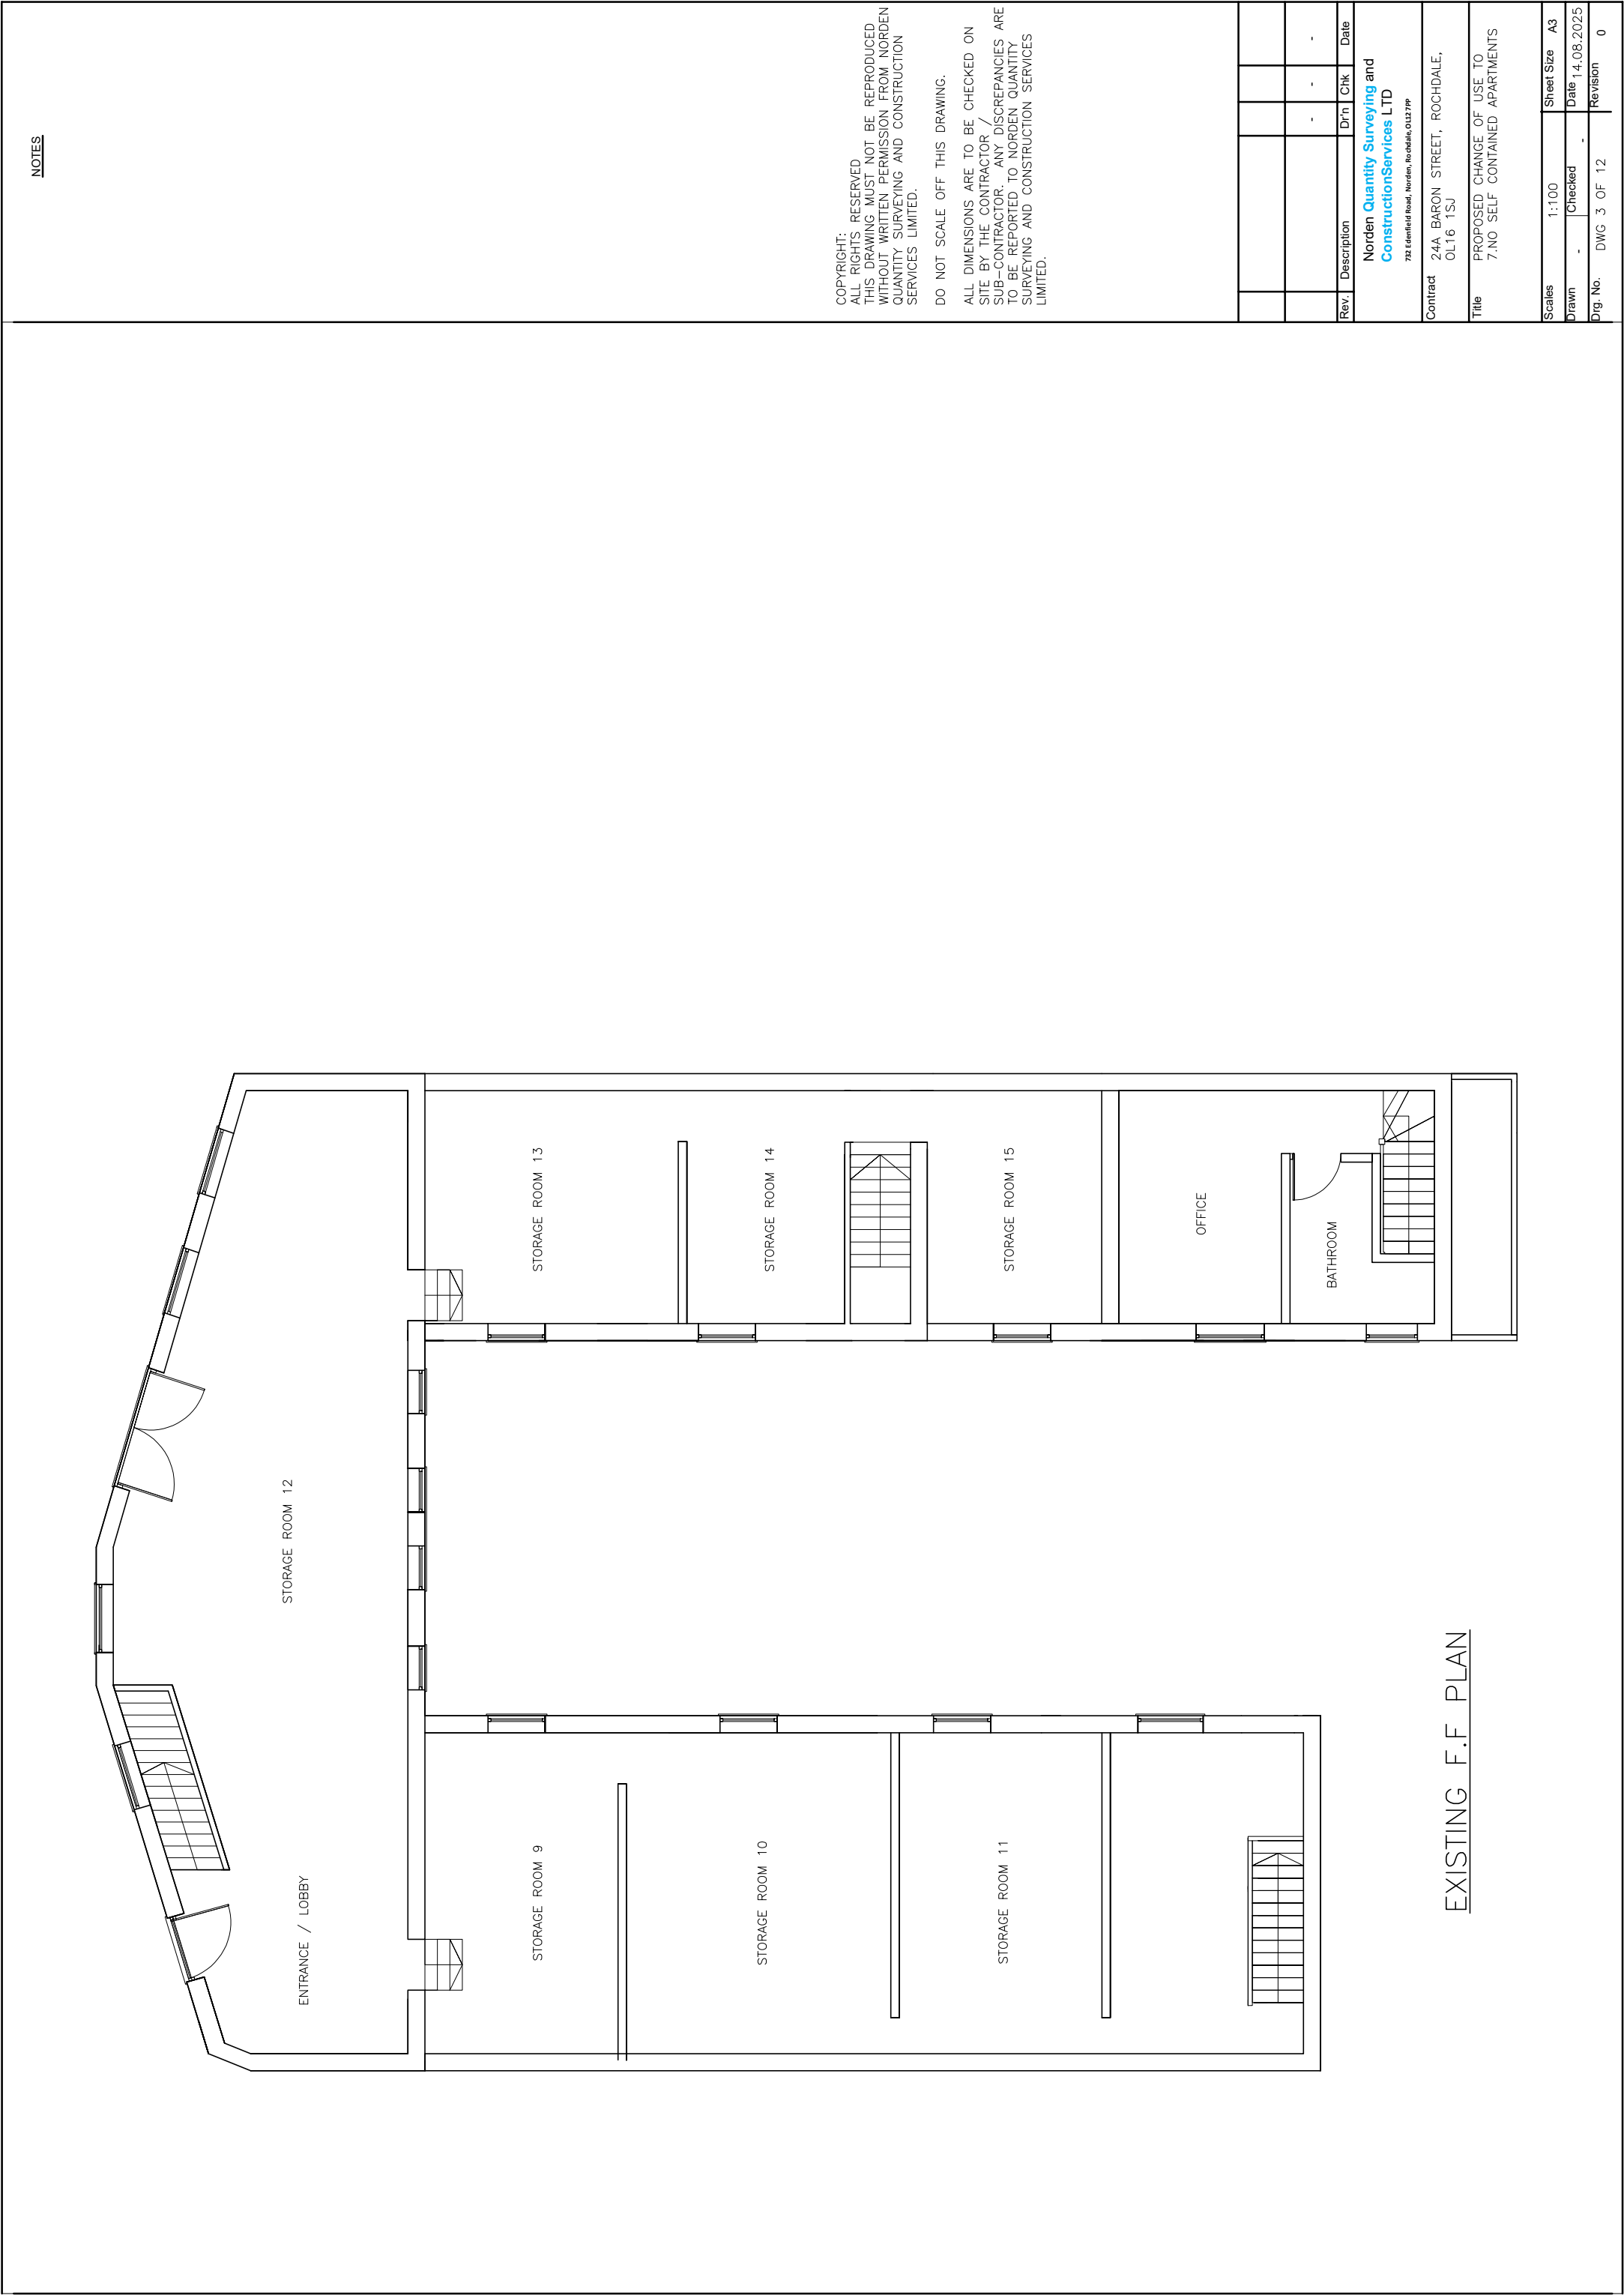

NOTES

COPYRIGHT:
ALL RIGHTS RESERVED
THIS DRAWING MUST NOT BE REPRODUCED
WITHOUT WRITTEN PERMISSION FROM NORDEN
QUANTITY SURVEYING AND CONSTRUCTION
SERVICES LIMITED.

DO NOT SCALE OFF THIS DRAWING.

ALL DIMENSIONS ARE TO BE CHECKED ON
SITE BY THE CONTRACTOR /
SUB-CONTRACTOR. ANY DISCREPANCIES ARE
TO BE REPORTED TO NORDEN QUANTITY
SURVEYING AND CONSTRUCTION SERVICES
LIMITED.

Rev.	Description	Dr'n	Chk	Date	
Norden Quantity Surveying and ConstructionServices LTD 732 Edenfield Road, Norden, Rochdale, OL12 7JP					
Contract		24A, BARON STREET, ROCHDALE, OL16 1SJ			
Title		PROPOSED CHANGE OF USE TO 7.NO SELF CONTAINED APARTMENTS			
Scales		1:100		Sheet Size	A3
Drawn	-	Checked	-	Date	14.08.2025
Dwg. No.	DWG 3 OF 12		Revision		0