


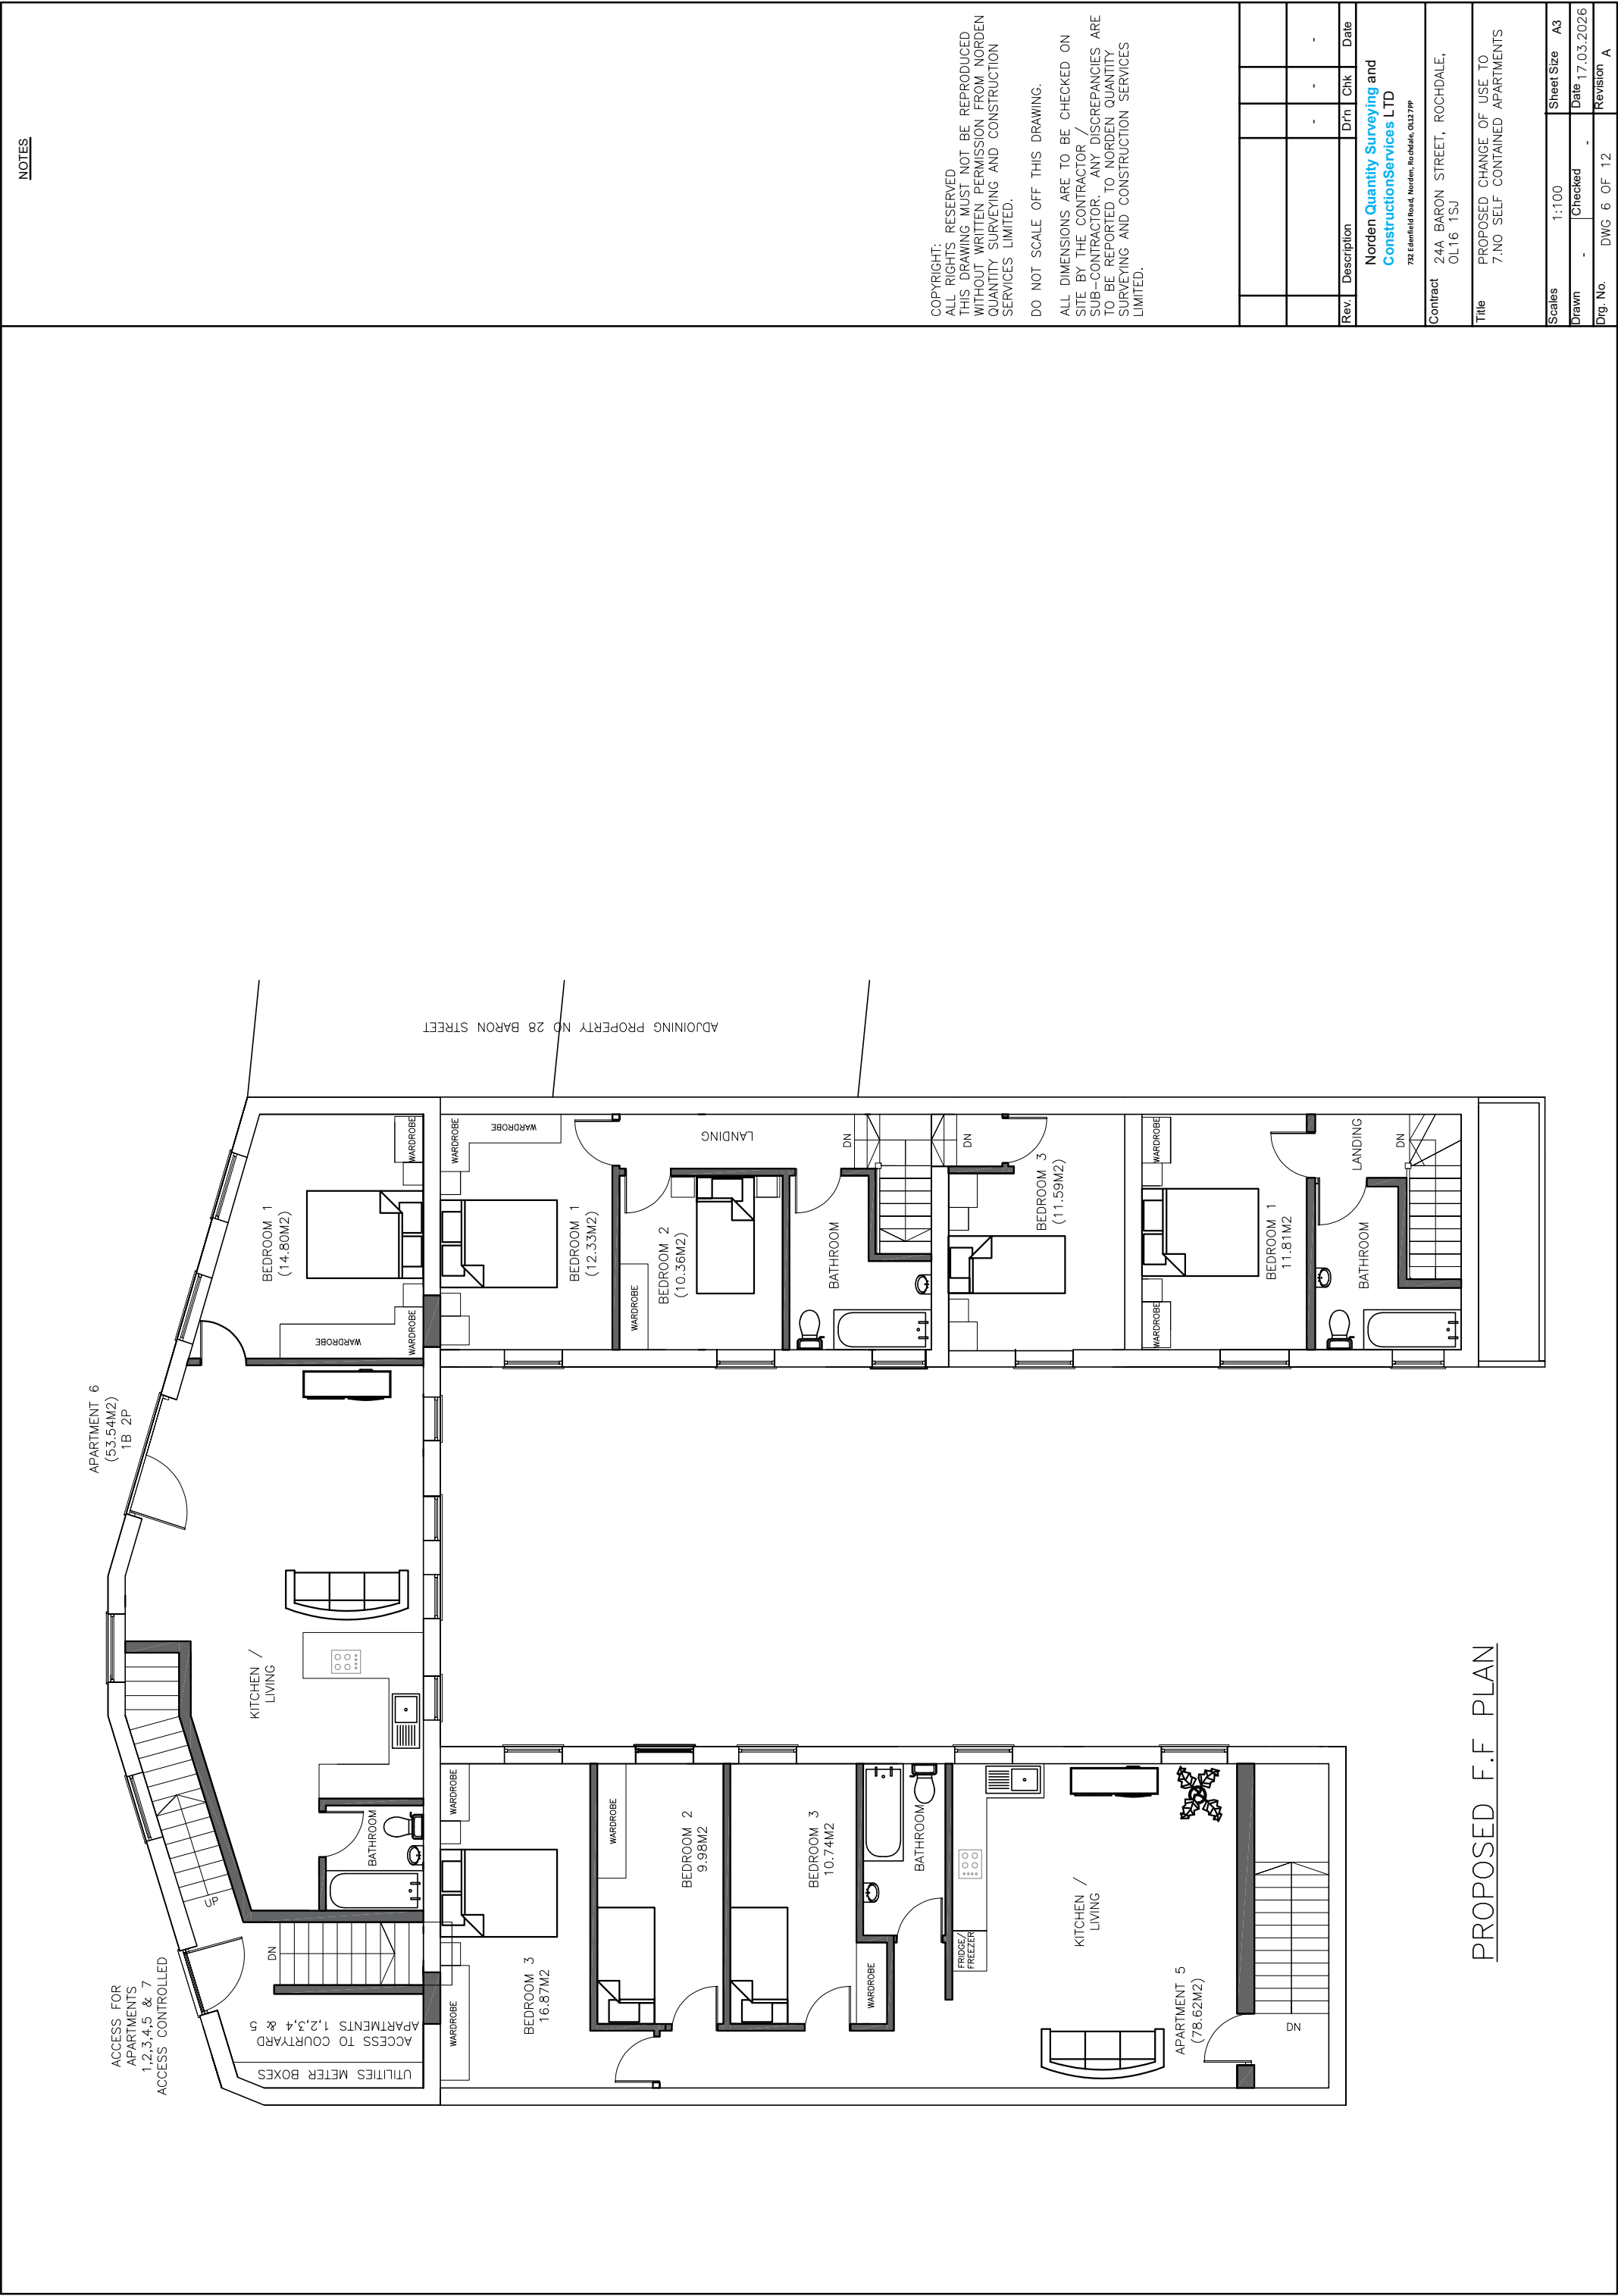

NOTES

COPYRIGHT:
ALL RIGHTS RESERVED
THIS DRAWING MUST NOT BE REPRODUCED
WITHOUT WRITTEN PERMISSION FROM NORDEN
QUANTITY SURVEYING AND CONSTRUCTION
SERVICES LIMITED.

DO NOT SCALE OFF THIS DRAWING.

ALL DIMENSIONS ARE TO BE CHECKED ON
SITE BY THE CONTRACTOR /
SUB-CONTRACTOR. ANY DISCREPANCIES ARE
TO BE REPORTED TO NORDEN QUANTITY
SURVEYING AND CONSTRUCTION SERVICES
LIMITED.

Rev.	Description	Dwn	Chk	Date
Norden Quantity Surveying and ConstructionServices LTD 732 Edenfield Road, Norden, Rochdale, OL12 7YP				
Contract 24A, BARON STREET, ROCHDALE, OL16 1SJ				
Title PROPOSED CHANGE OF USE TO 7.NO SELF CONTAINED APARTMENTS				
Scales 1:100 Sheet Size A3				
Drawn - Checked - Date 17.03.2026				
Dwg. No. DWG 6 OF 12 Revision A				