
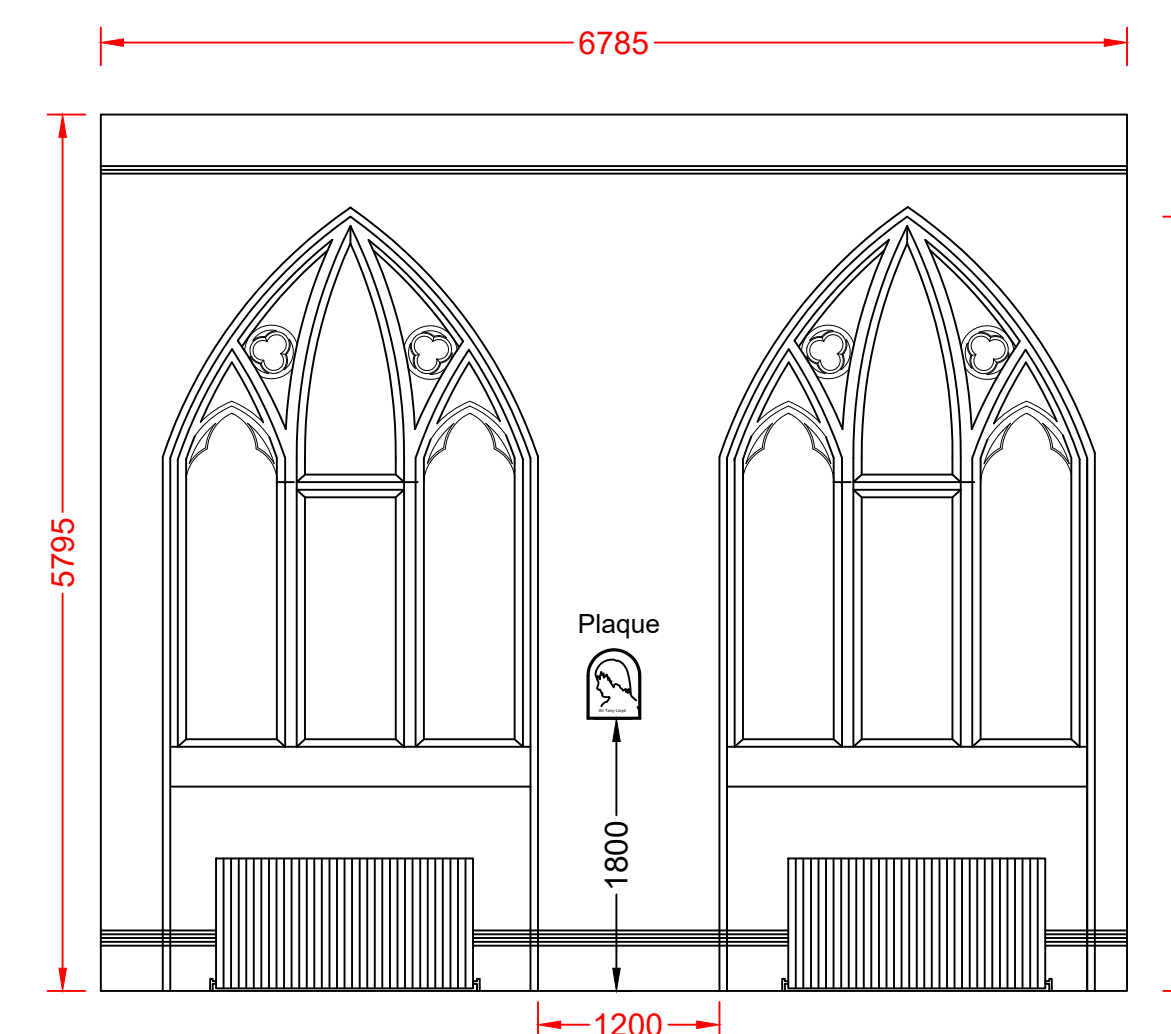


SCALE WITH CAUTION AS DISTORTION CAN OCCUR | 0 | 1 | 2 | 3 | 4 | 5 | 6 | 7 | 8 | 9 | 10cm

1. All dimensions are in millimetres unless noted otherwise.
2. All dimensions must be taken on site and not measured off drawing.
3. All levels refer to metres Above Ordnance Datum (AOD).

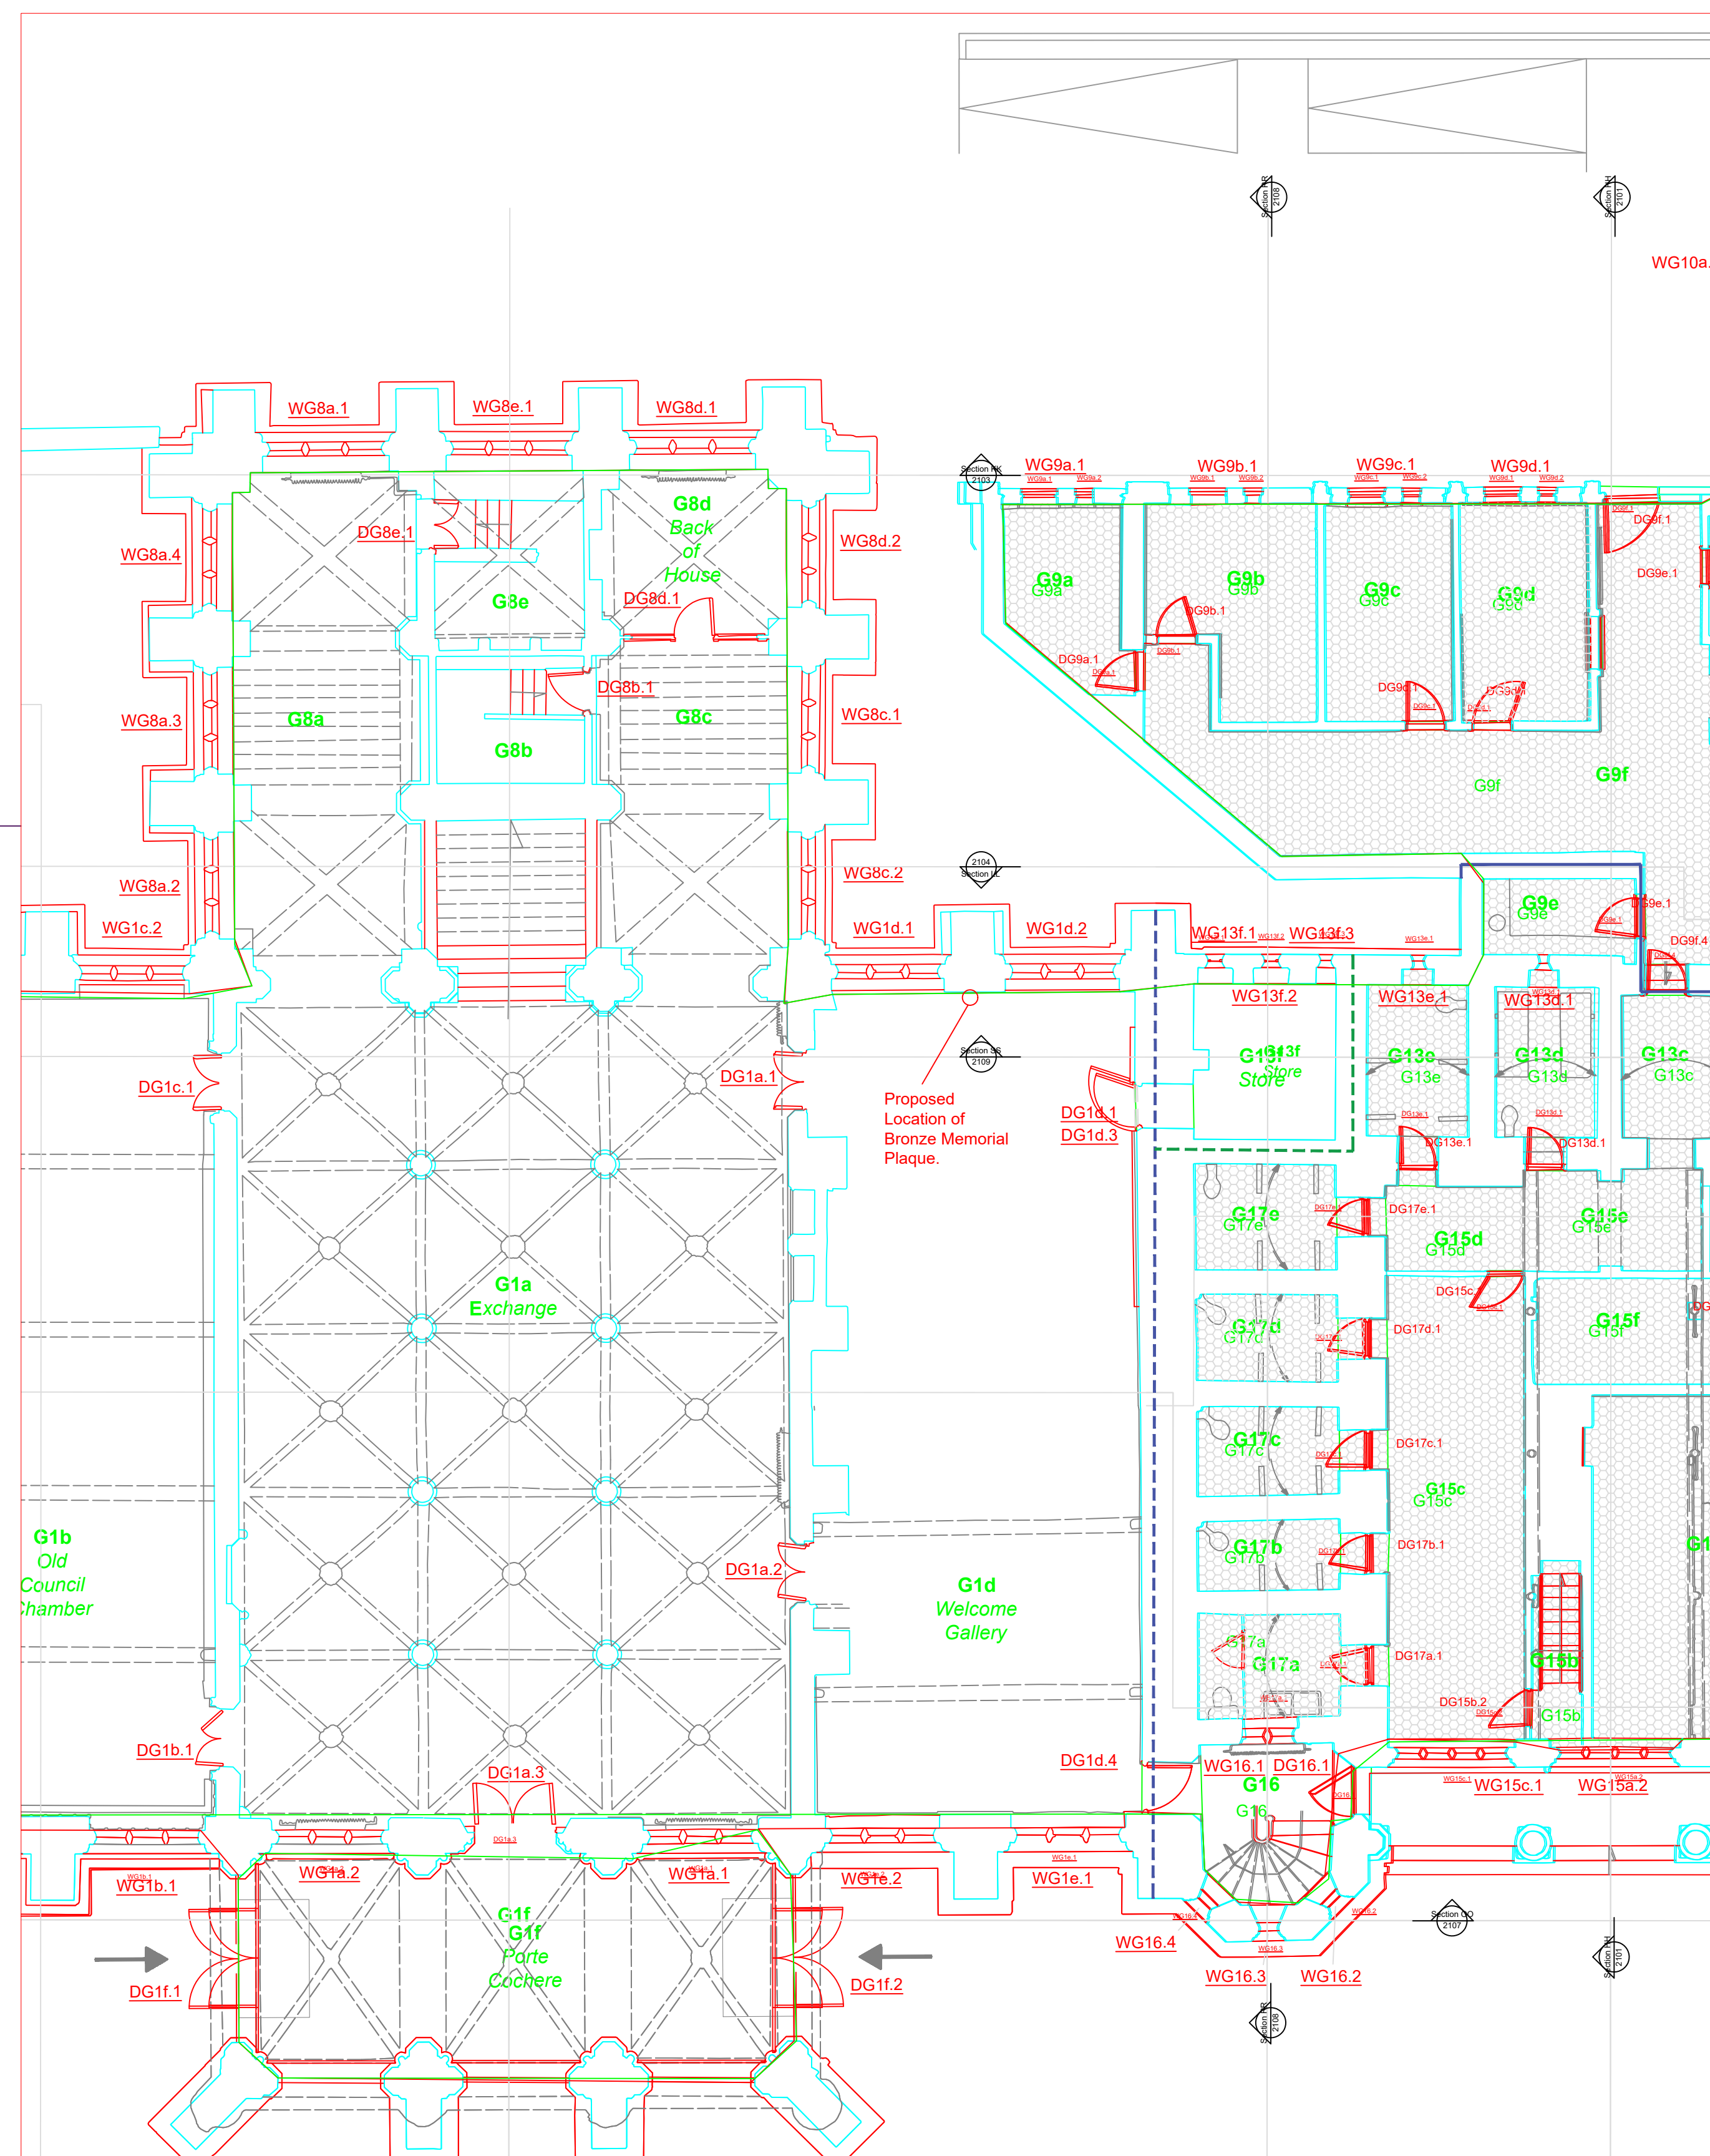

Elevation Of Proposed Location Of Memorial Plaque

*	*	*	*	***/**/	
Rev	Details of revision	By	Chkd	Date	
 ROCHDALE BOROUGH COUNCIL					
NEIGHBOURHOODS					
Director: M. Widdup					
HIGHWAYS & PROPERTY					
Assistant Director: D. Bowler					
Project	Rochdale Town Hall Ground Floor Welcome Gallery				
Title	Elevation Location of Sir Tony Lloyd Memorial Plaque				
Drawn AJS	Checked and Approved *			Safety Audit Check *	
Scale 1/50@A1				Date	
Dwg No. A1/20025					