



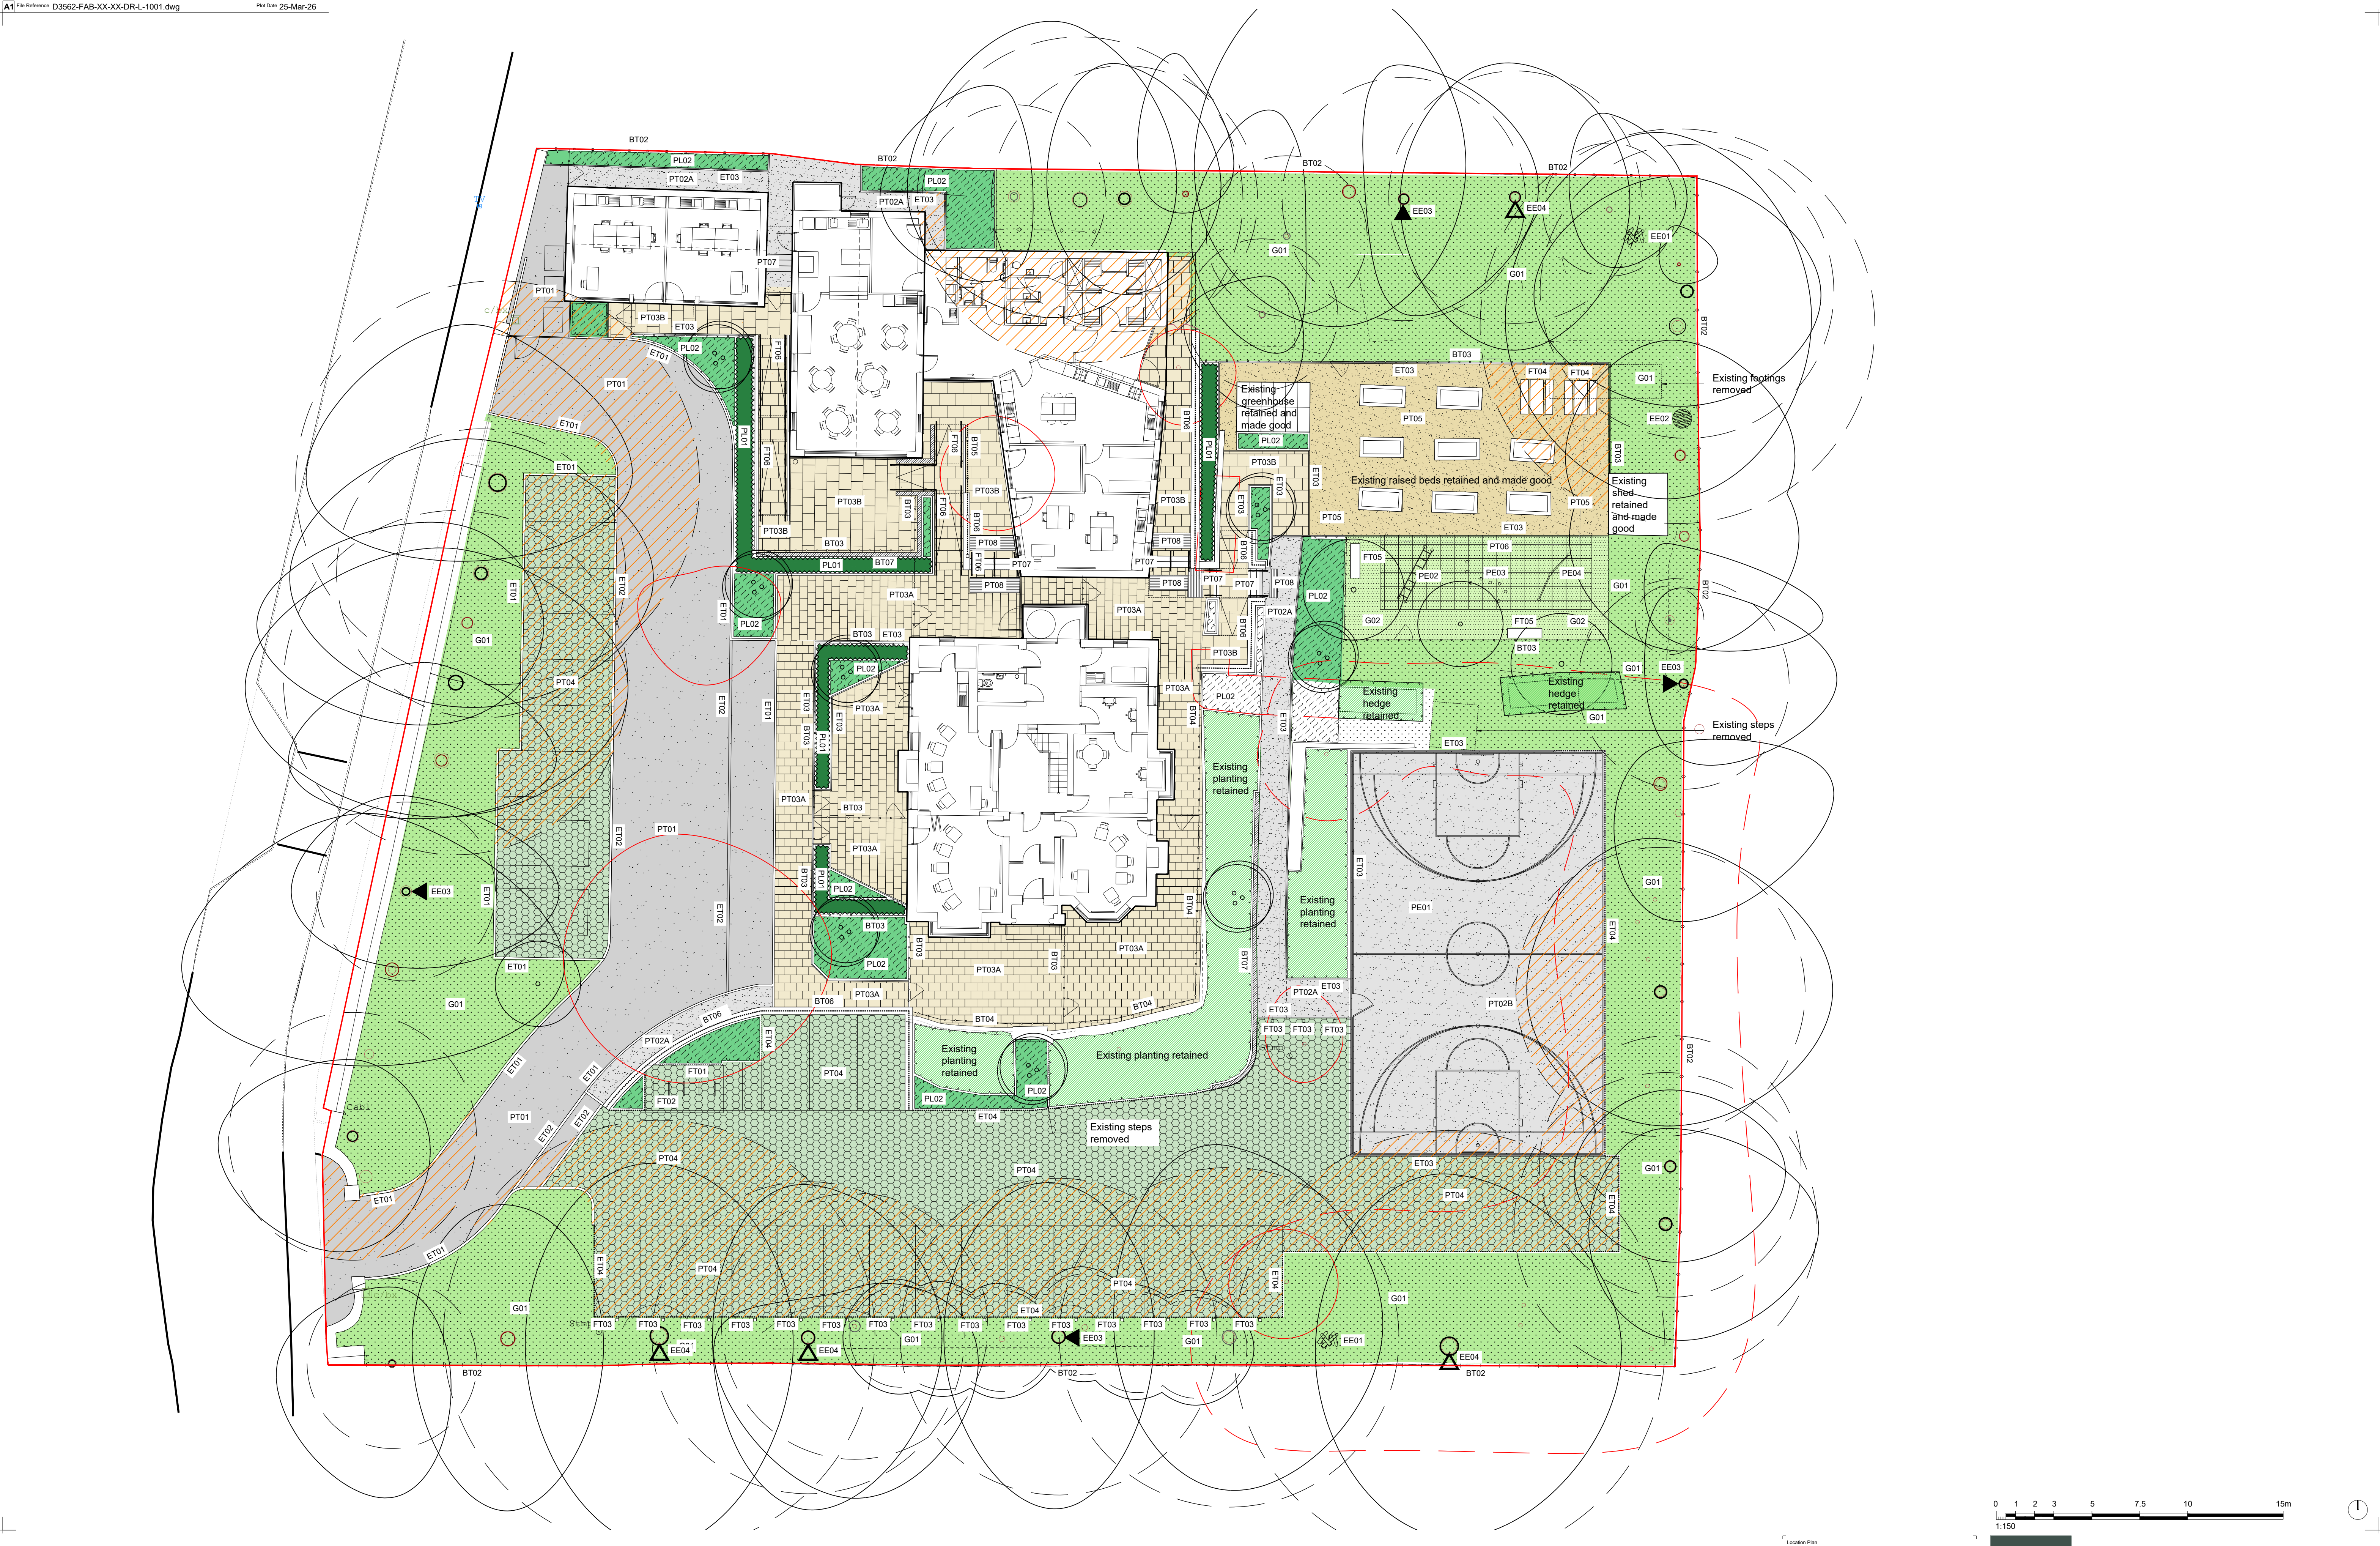

|          |            |                                |       |         |
|----------|------------|--------------------------------|-------|---------|
| PT01     | 23-03-2026 | Issued for Condition Discharge | JB    | PB      |
| Revision | Date       | Reason                         | Drawn | Checked |

Disclaimer:  
1. This drawing is copyright of fabrik ltd. It must not be copied or reproduced without written consent from the owner.  
2. Do not scale from this drawing. Only signed dimensions are to be taken from this drawing.  
3. All contractors must take site and be responsible for taking and checking all dimensions related to the works shown on the drawing prior to fabrication or setting out.  
4. This drawing uses coloured lines. Please do not rely on a monochrome copy.

External References:

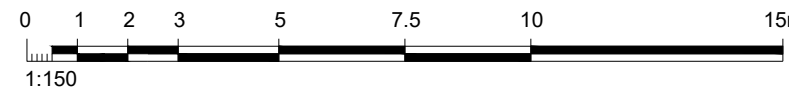

**fabrik**

First Floor Studio | The Old School | 4 Eaton Street | London | SE1 1BL  
T: 0207 620 1463 | E: london@fabrikuk.com | W: www.fabrikuk.com

Project:  
**Rainshore House, Rochdale**

Client:  
**Eden London UK Ltd**

Drawing Title:  
**Landscape Combined General Arrangement Plan**

Issued for Planning Approval

Drawn By:  
**jb**

Checked By:  
**pb**

Drawn Scale:  
**1:150 @ A1**

Date of First Issue:  
**feb | 2026**

Drawing Number:  
**D3562-FAB-XX-XX-DR-L-1001**

Revision:  
**P01**