
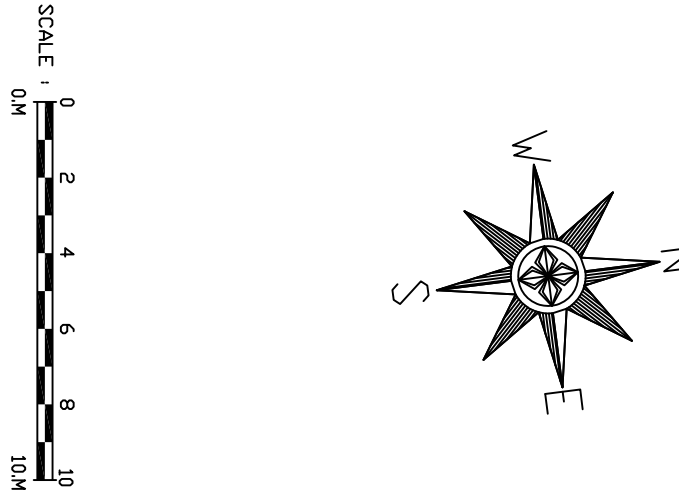
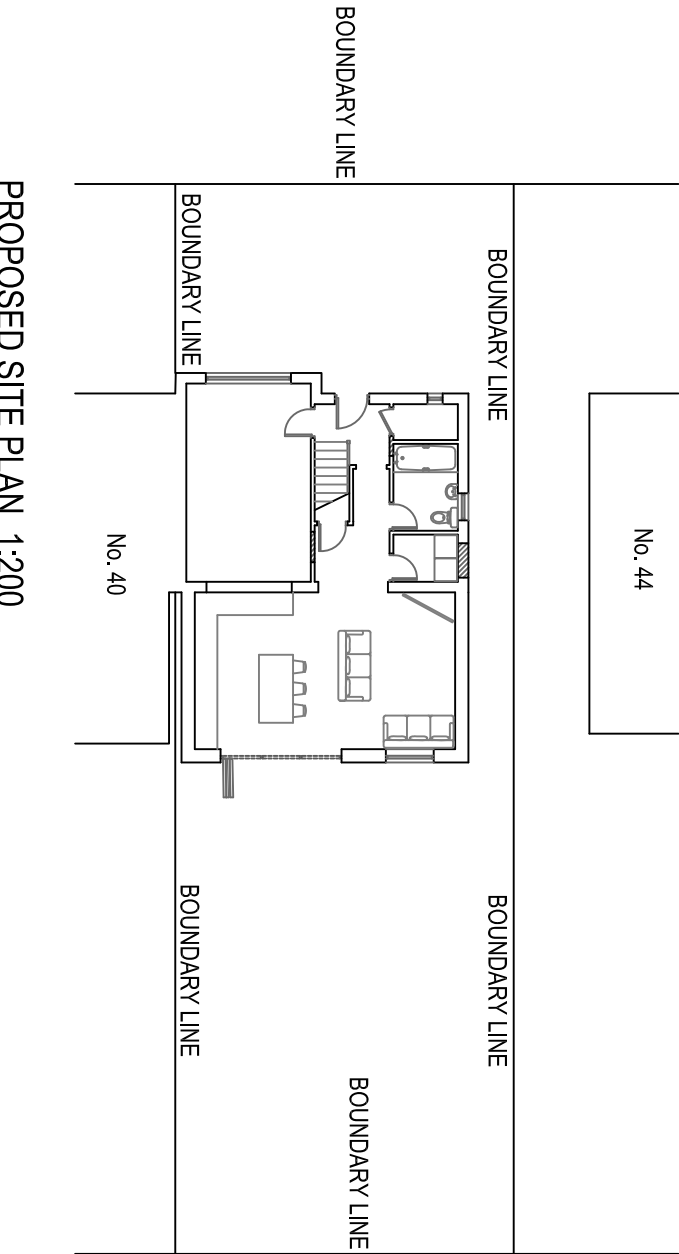
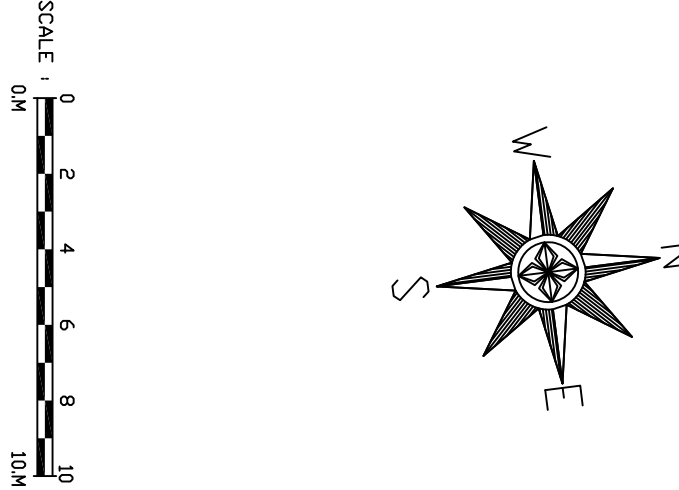
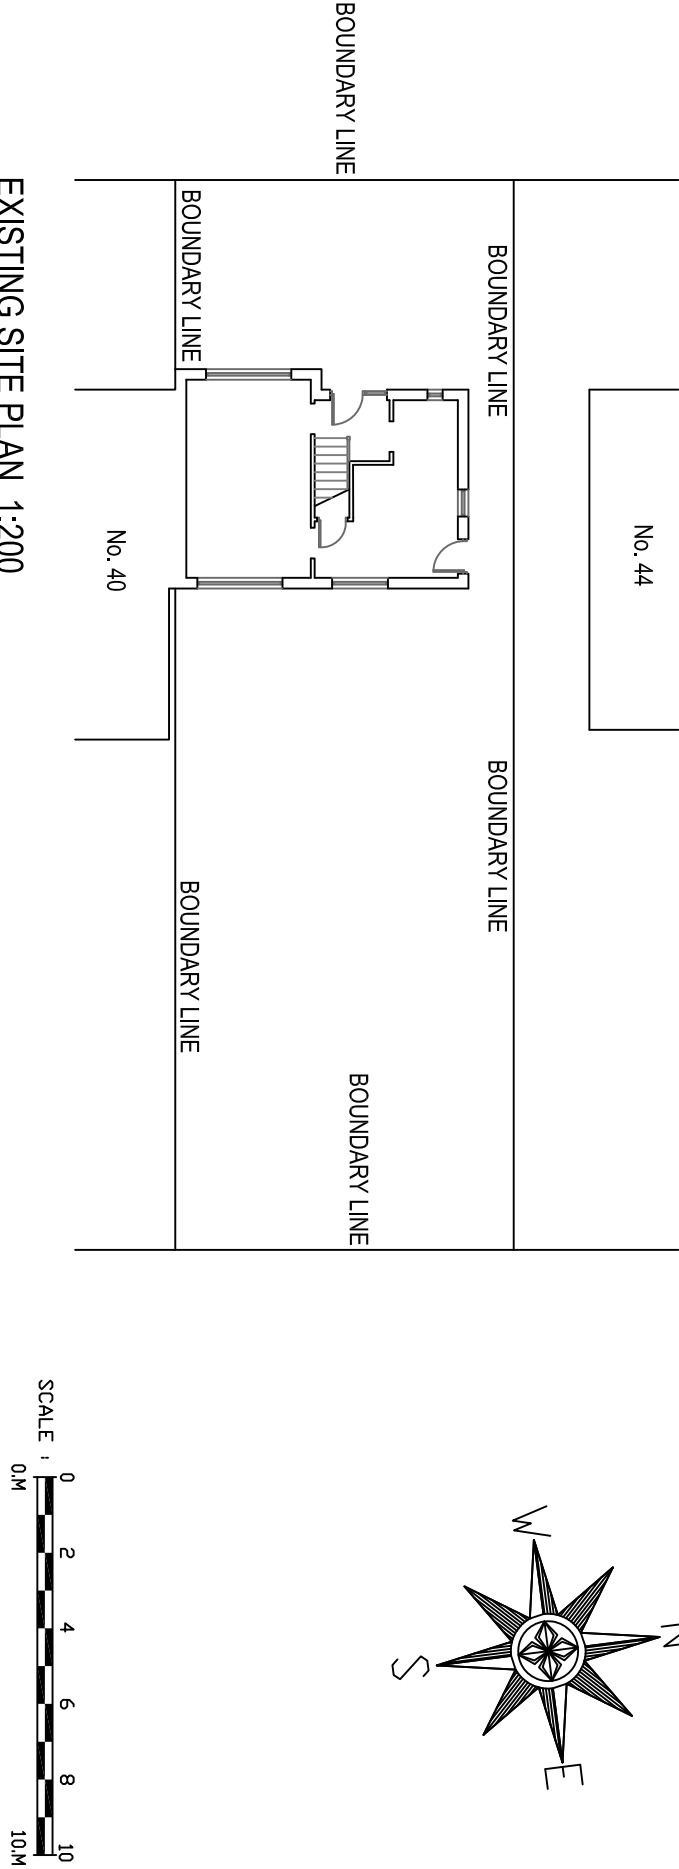
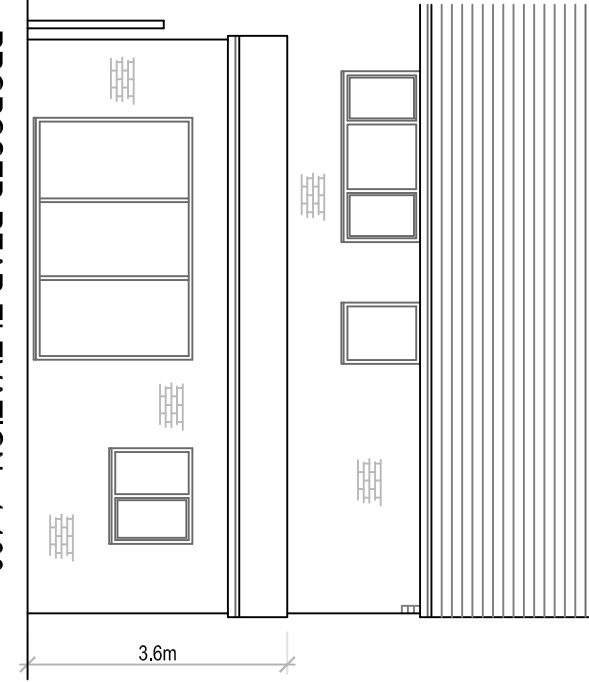
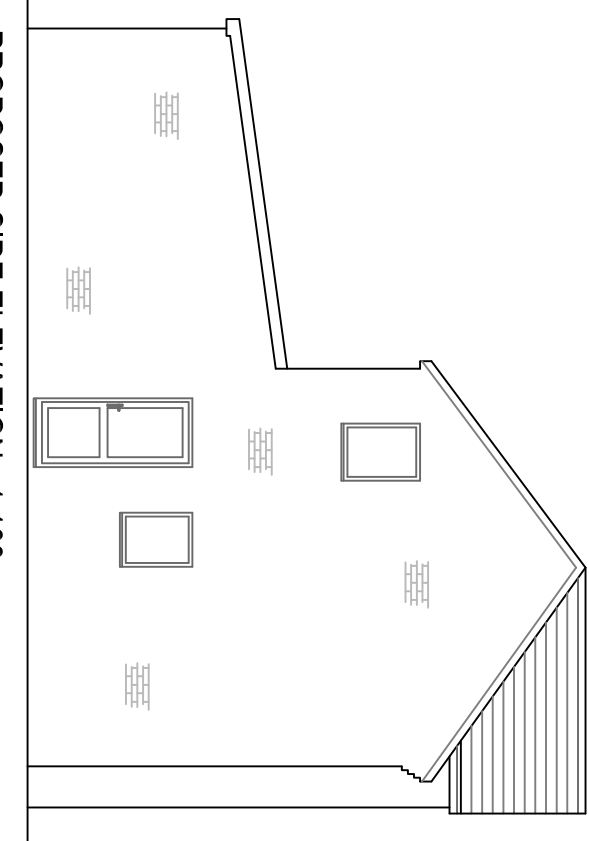
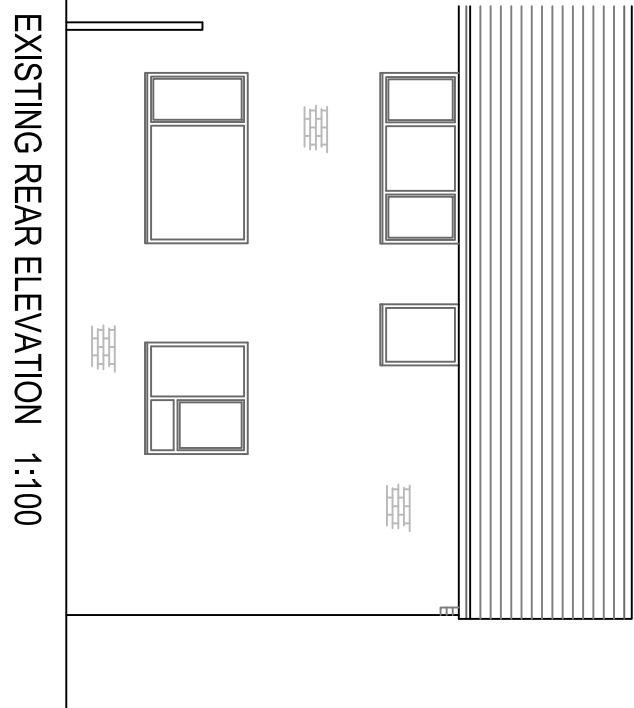
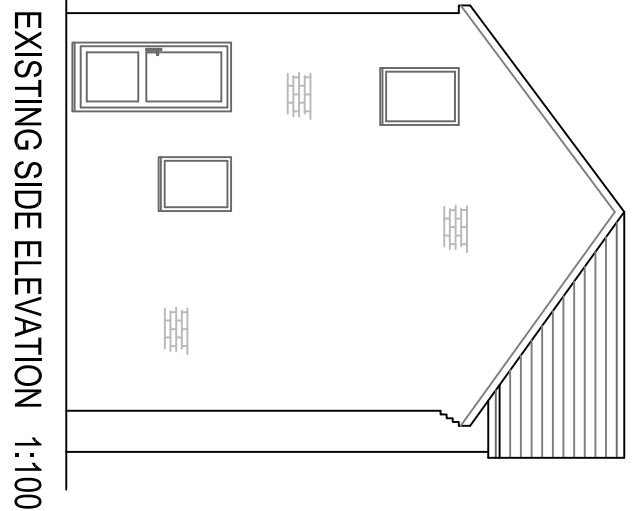
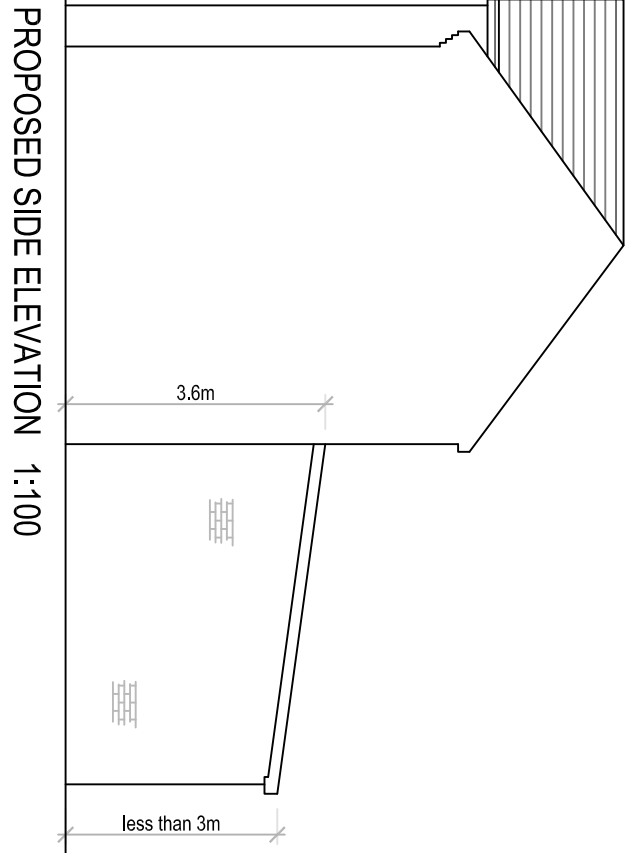
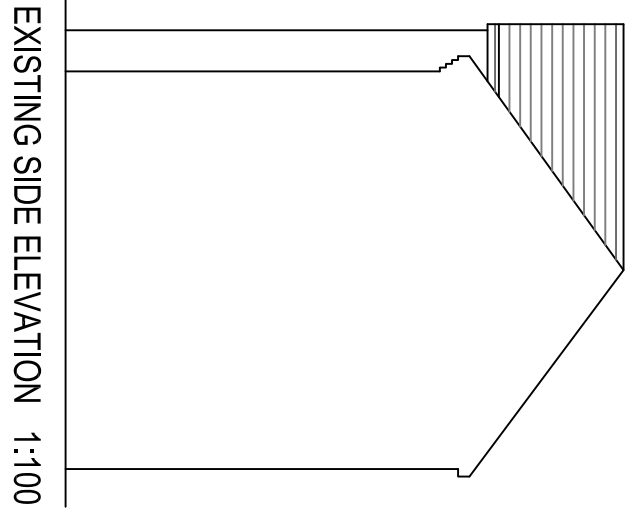
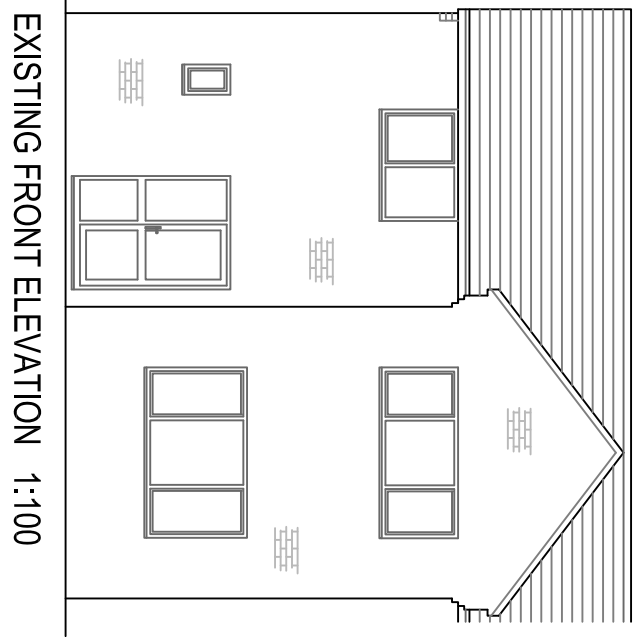
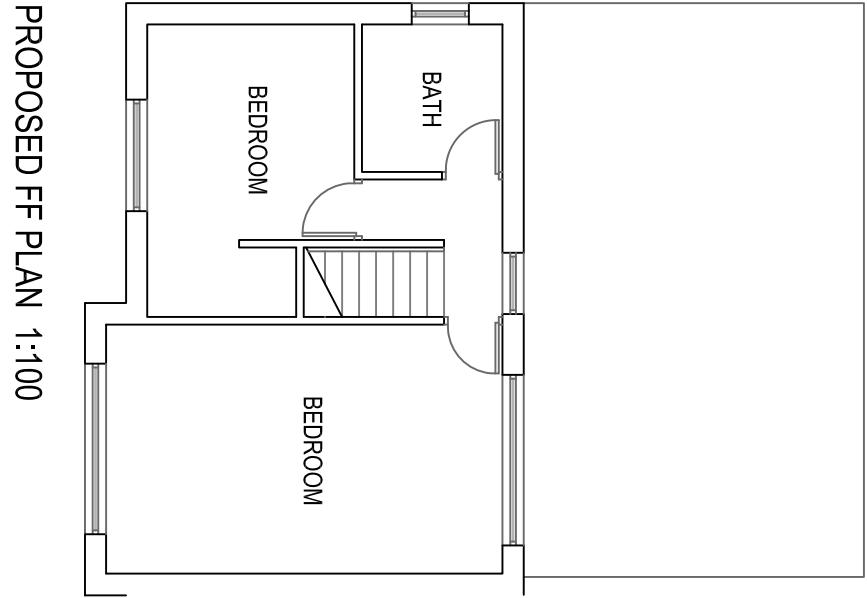
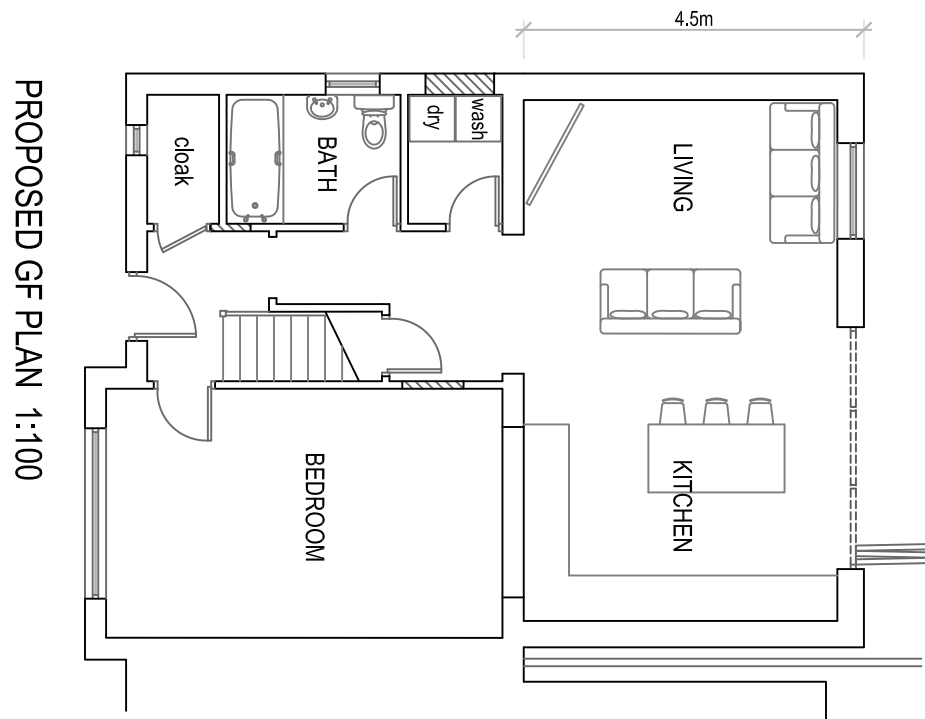
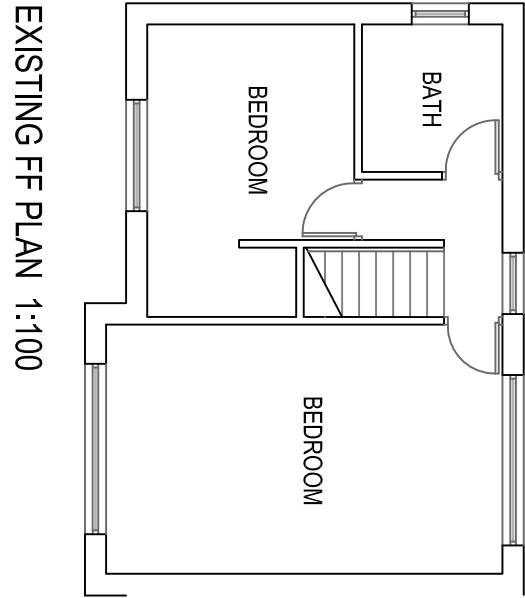


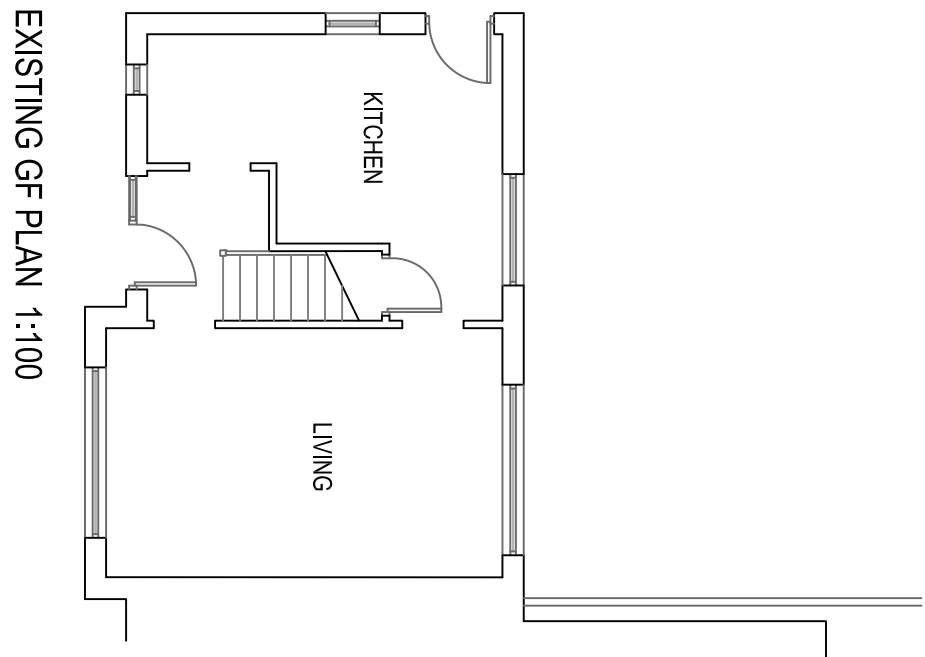

SINGLE STOREY REAR
EXTENSION & INTERNAL WORKS

42 Furness Road
Middleton
M24 6EQ

Existing & Proposed Plans
and Elevations

Drawn: CDW/
Scale: 1:100 & 200 @ A1
Date: March 2026

3198_MLD_01_Planning