


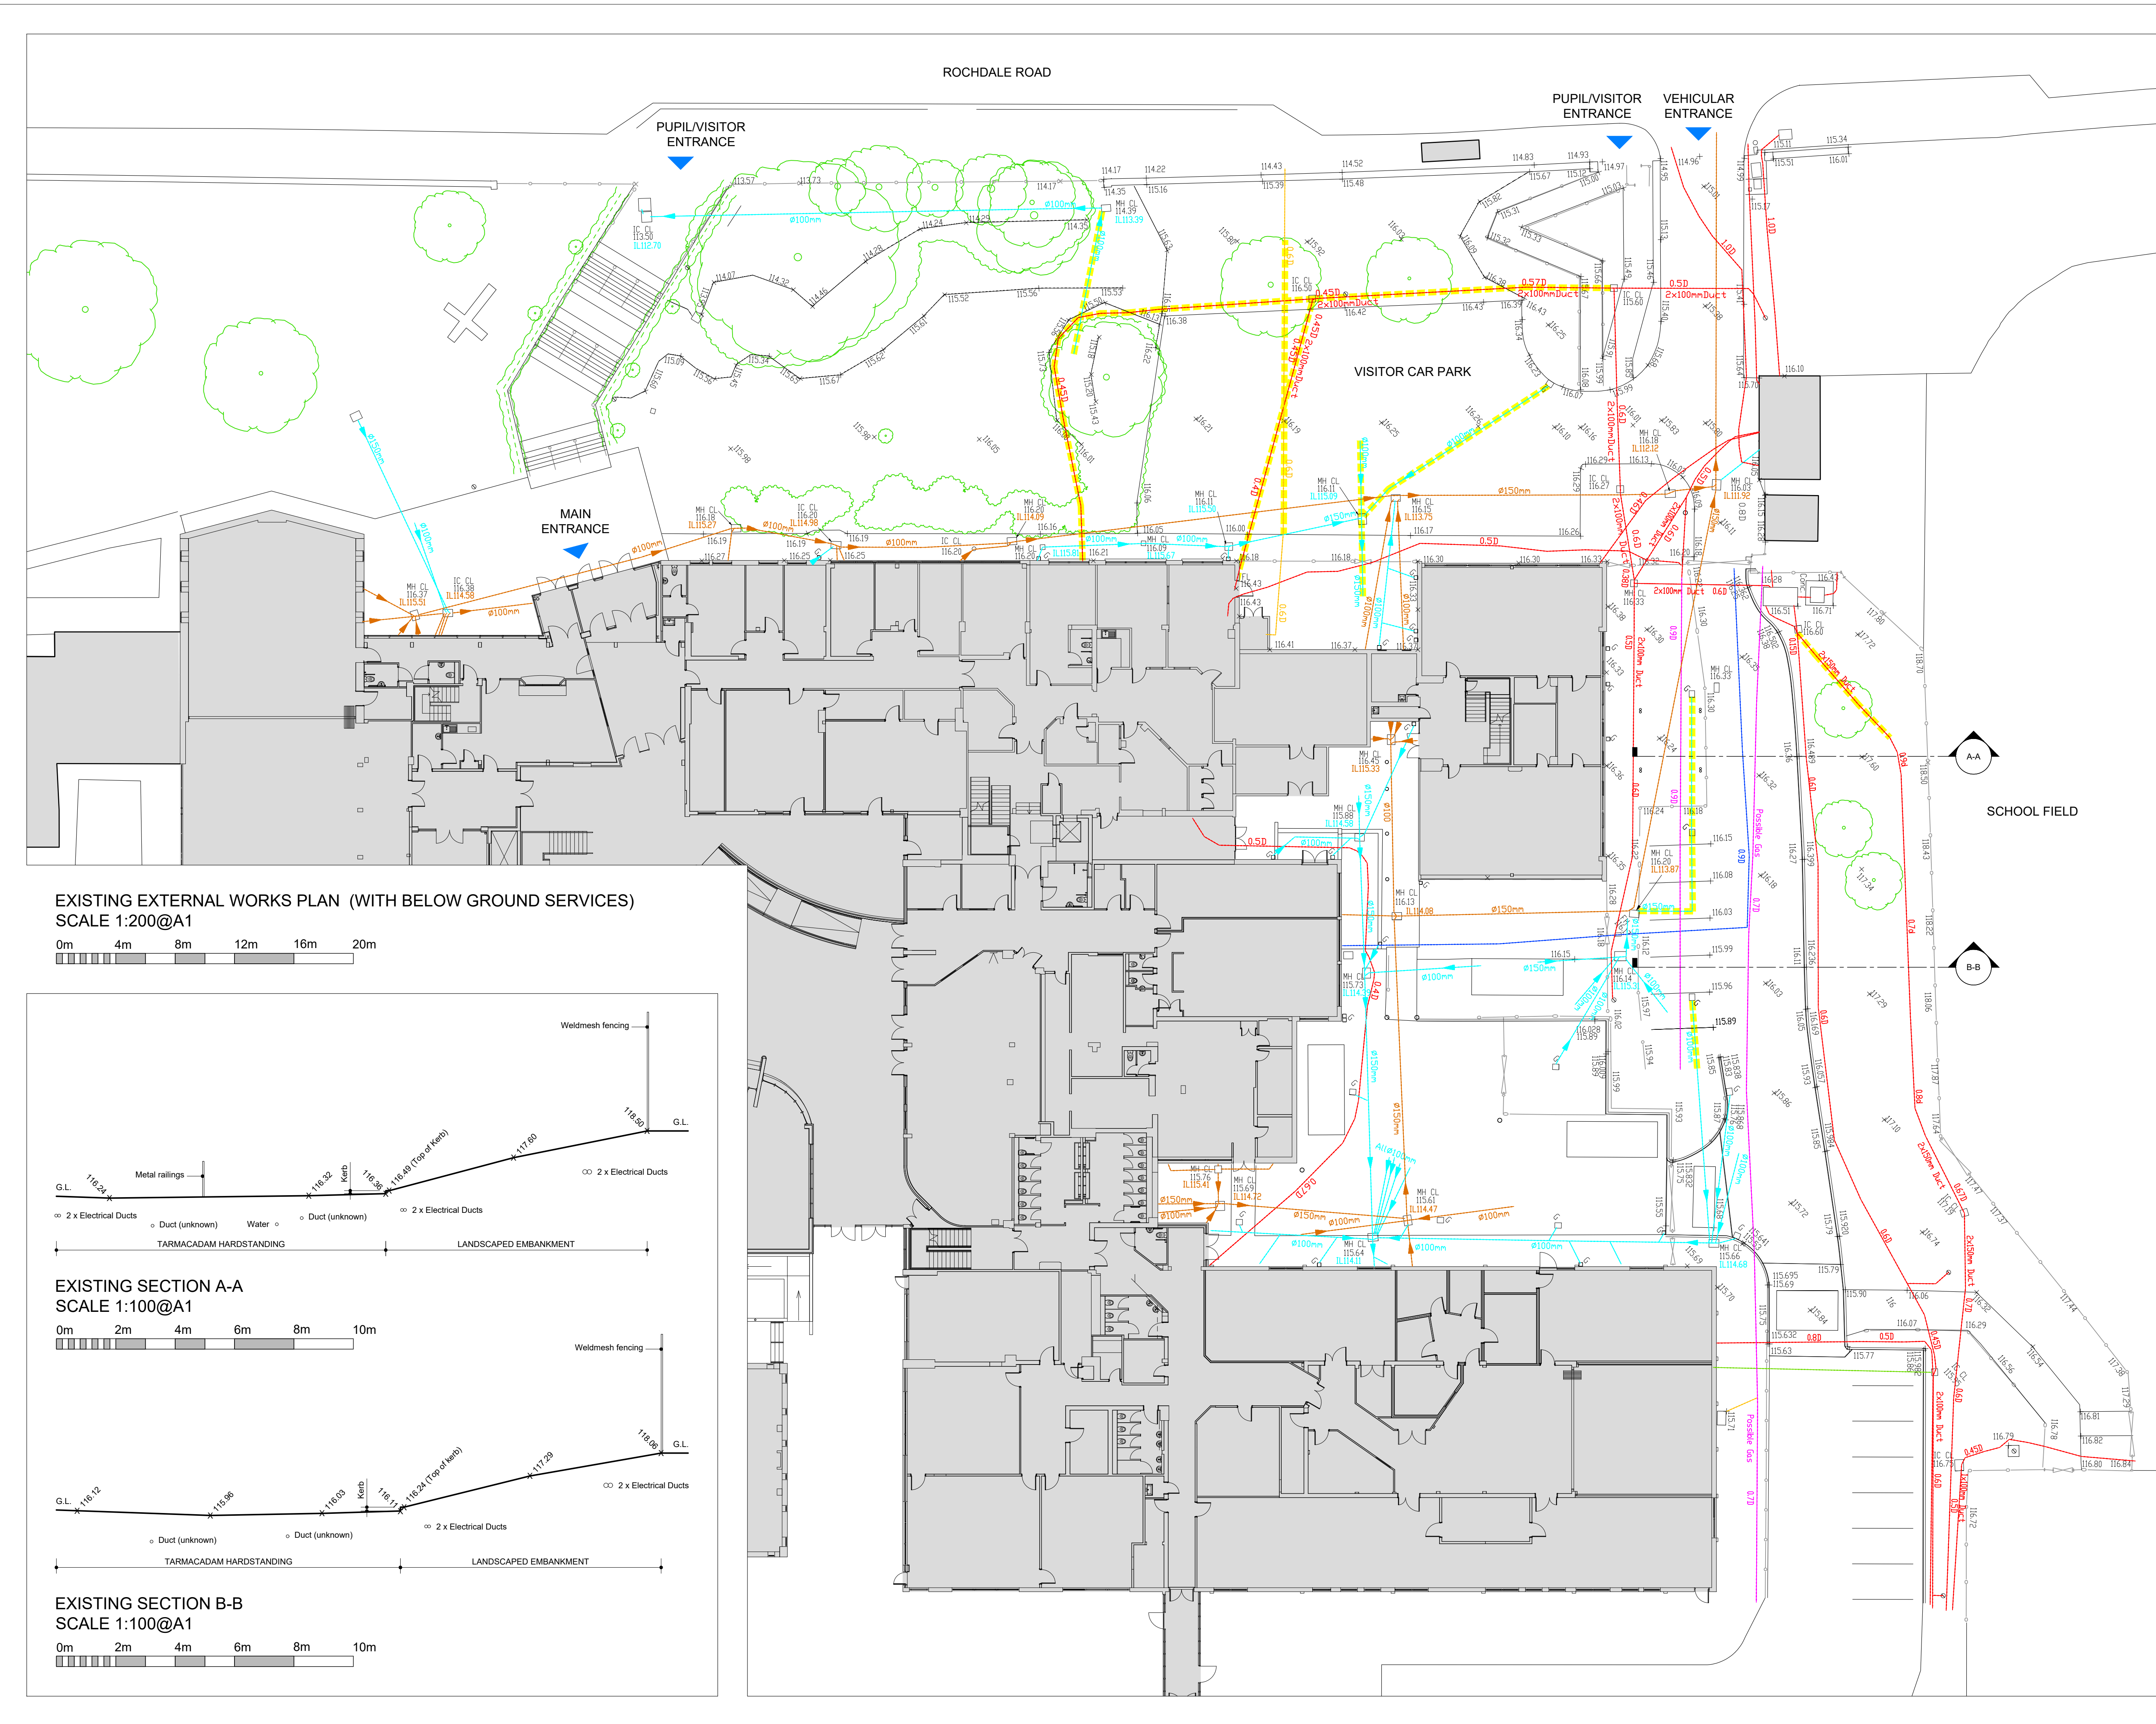

This drawing is Copyright and the property of Lancaster Maloney Martin Limited and must not be reproduced in whole or in part without their written permission. Copyright is reserved. © This drawing must not be scaled. The Contractor is to report all dimensional discrepancies & errors to the Contract Administrator prior to commencing construction. It is essential that this drawing is read in conjunction with the specification and all works identified included for.

NOTES

KEY:

- Denotes existing foul below ground drainage
- Denotes existing surface water below ground drainage
- Denotes existing below ground electrical service cable
- Denotes existing below ground gas service pipe
- Denotes existing below ground water service pipe
- Denotes existing below ground 'unidentified' service cable/pipe
- Denotes existing below ground drainage pipework, service pipework and cabling to be removed & capped off or diverted/relocated
- Denotes existing fencing/railing line
- Denotes existing gate
- MH Denotes existing manhole
- IC Denotes existing inspection chamber
- G Denotes existing gully
- X 000.00 Denotes existing level
- CL Denotes cover level
- IL Denotes invert level

Rev	Date	Comments	By

STATUS
PLANNING ISSUE

Client
The Board of Governors of
Cardinal Langley RC High
School, Middleton

Project Title
SEND Unit

Drawing Title
Existing External Works Plan
(with Services) & Sections

Scale Noted@A1	Drawn by MAB	Date March 2026
Job no. 2506-13	Drawing no. PA-09	Revision no. -