




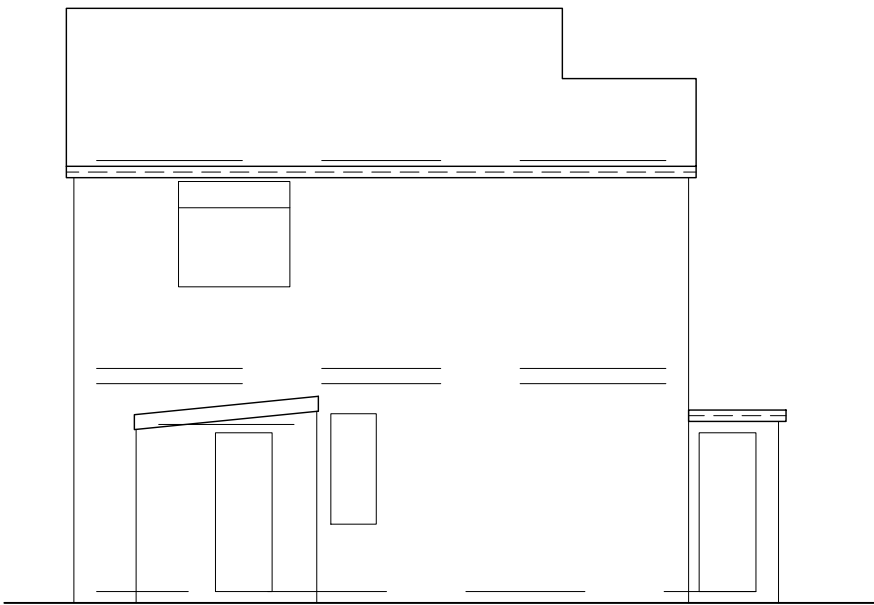


REAR ELEVATION
(EXISTING)

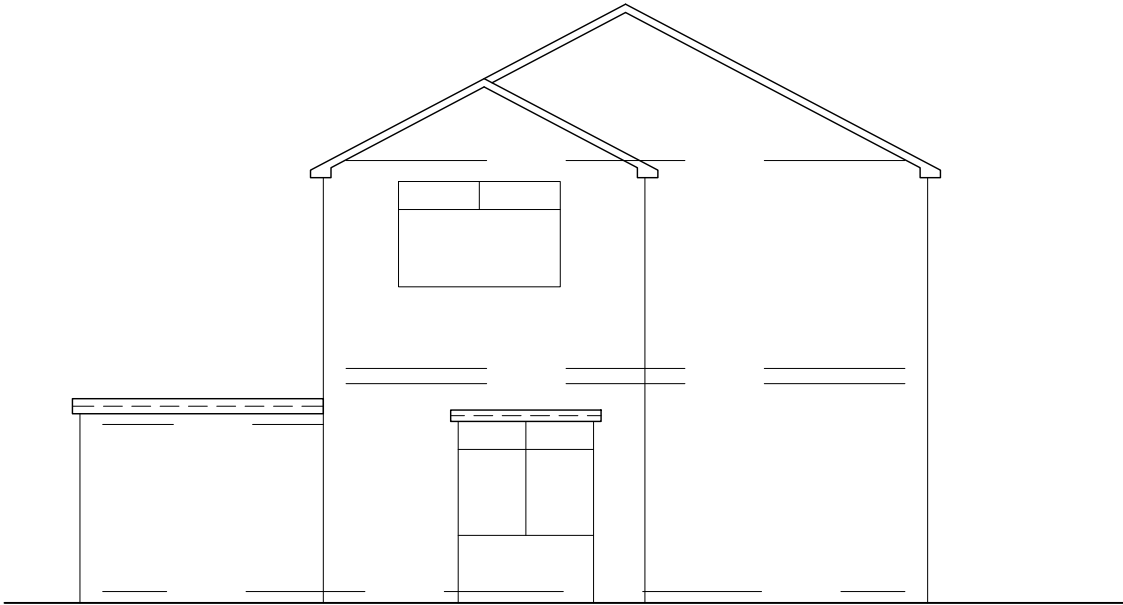


SIDE ELEVATION
(EXISTING)

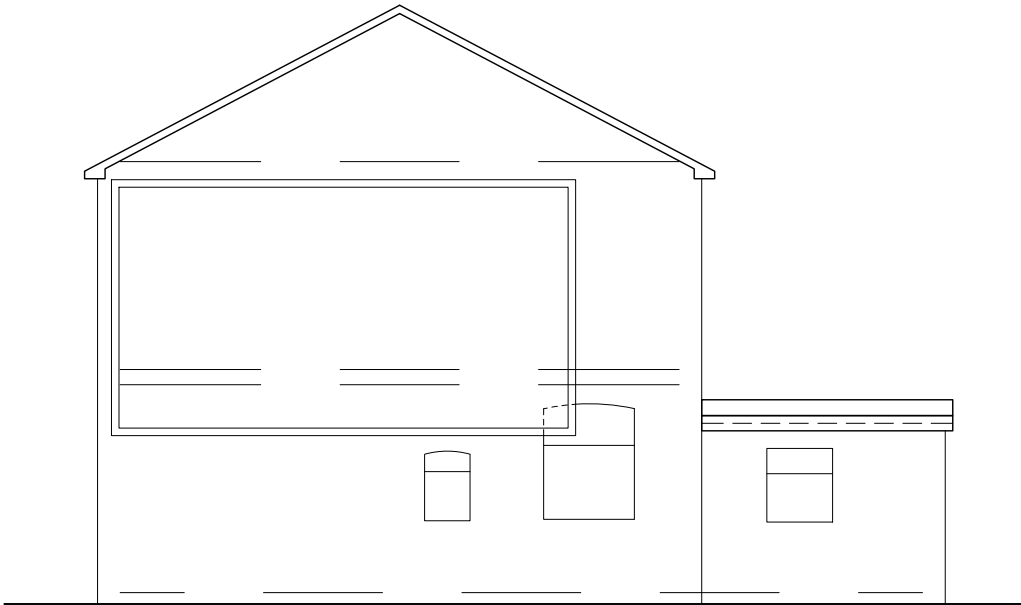

SIDE ELEVATION
(EXISTING)

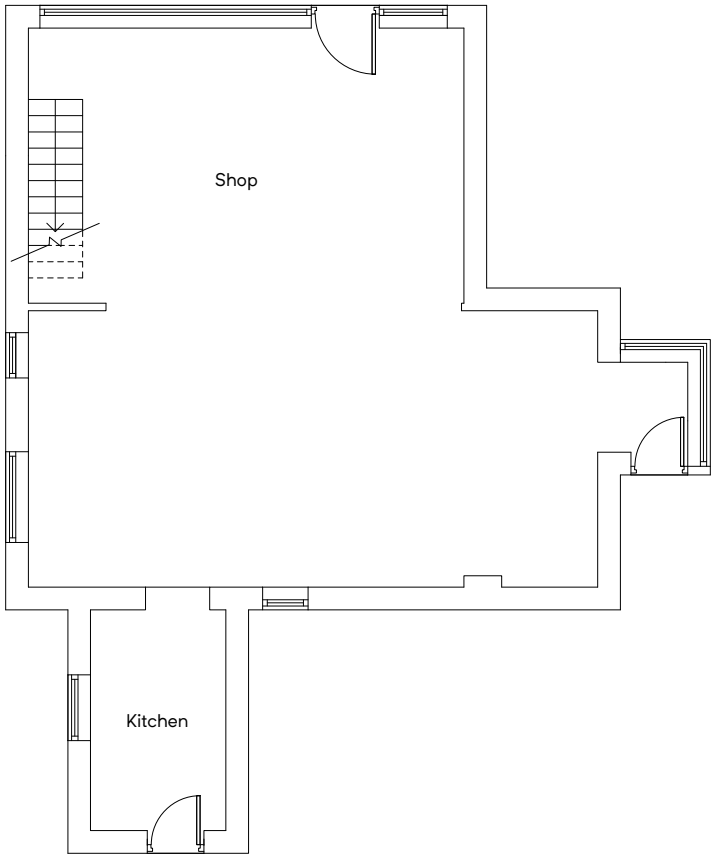


GROUND FLOOR PLAN
(EXISTING)

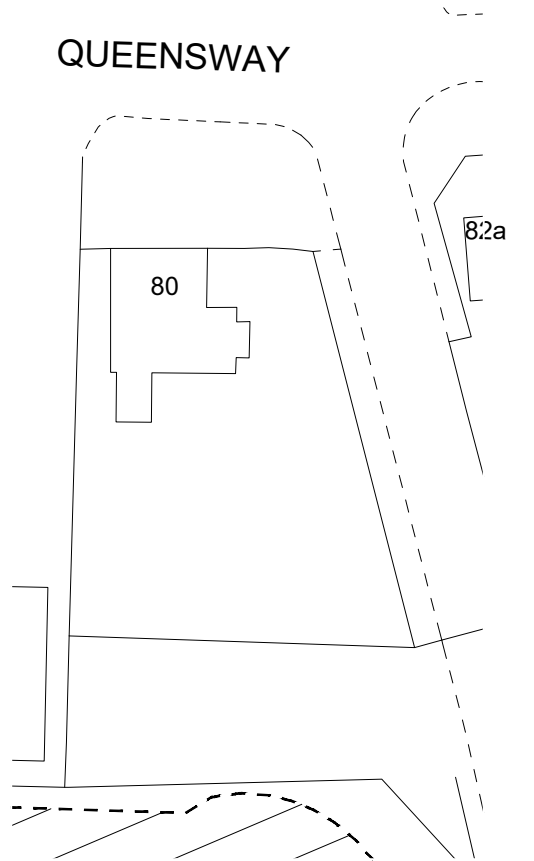


SITE PLAN
(EXISTING)

Building Design Services	For:	Scale:
M.FAROOQ 418 Bury Road Rochdale OL11 5EU 01706 712231 0796 7605 763	MR JAMAL AHMED	(Plan) 1:100 @ A3
	PROPOSED SINGLE STOREY REAR EXTENSION AT	(Site Plan) 1:500 @ A3
	80 Queensway Rochdale OL11 1TJ	Job No. & Sheet 2419/2

bds

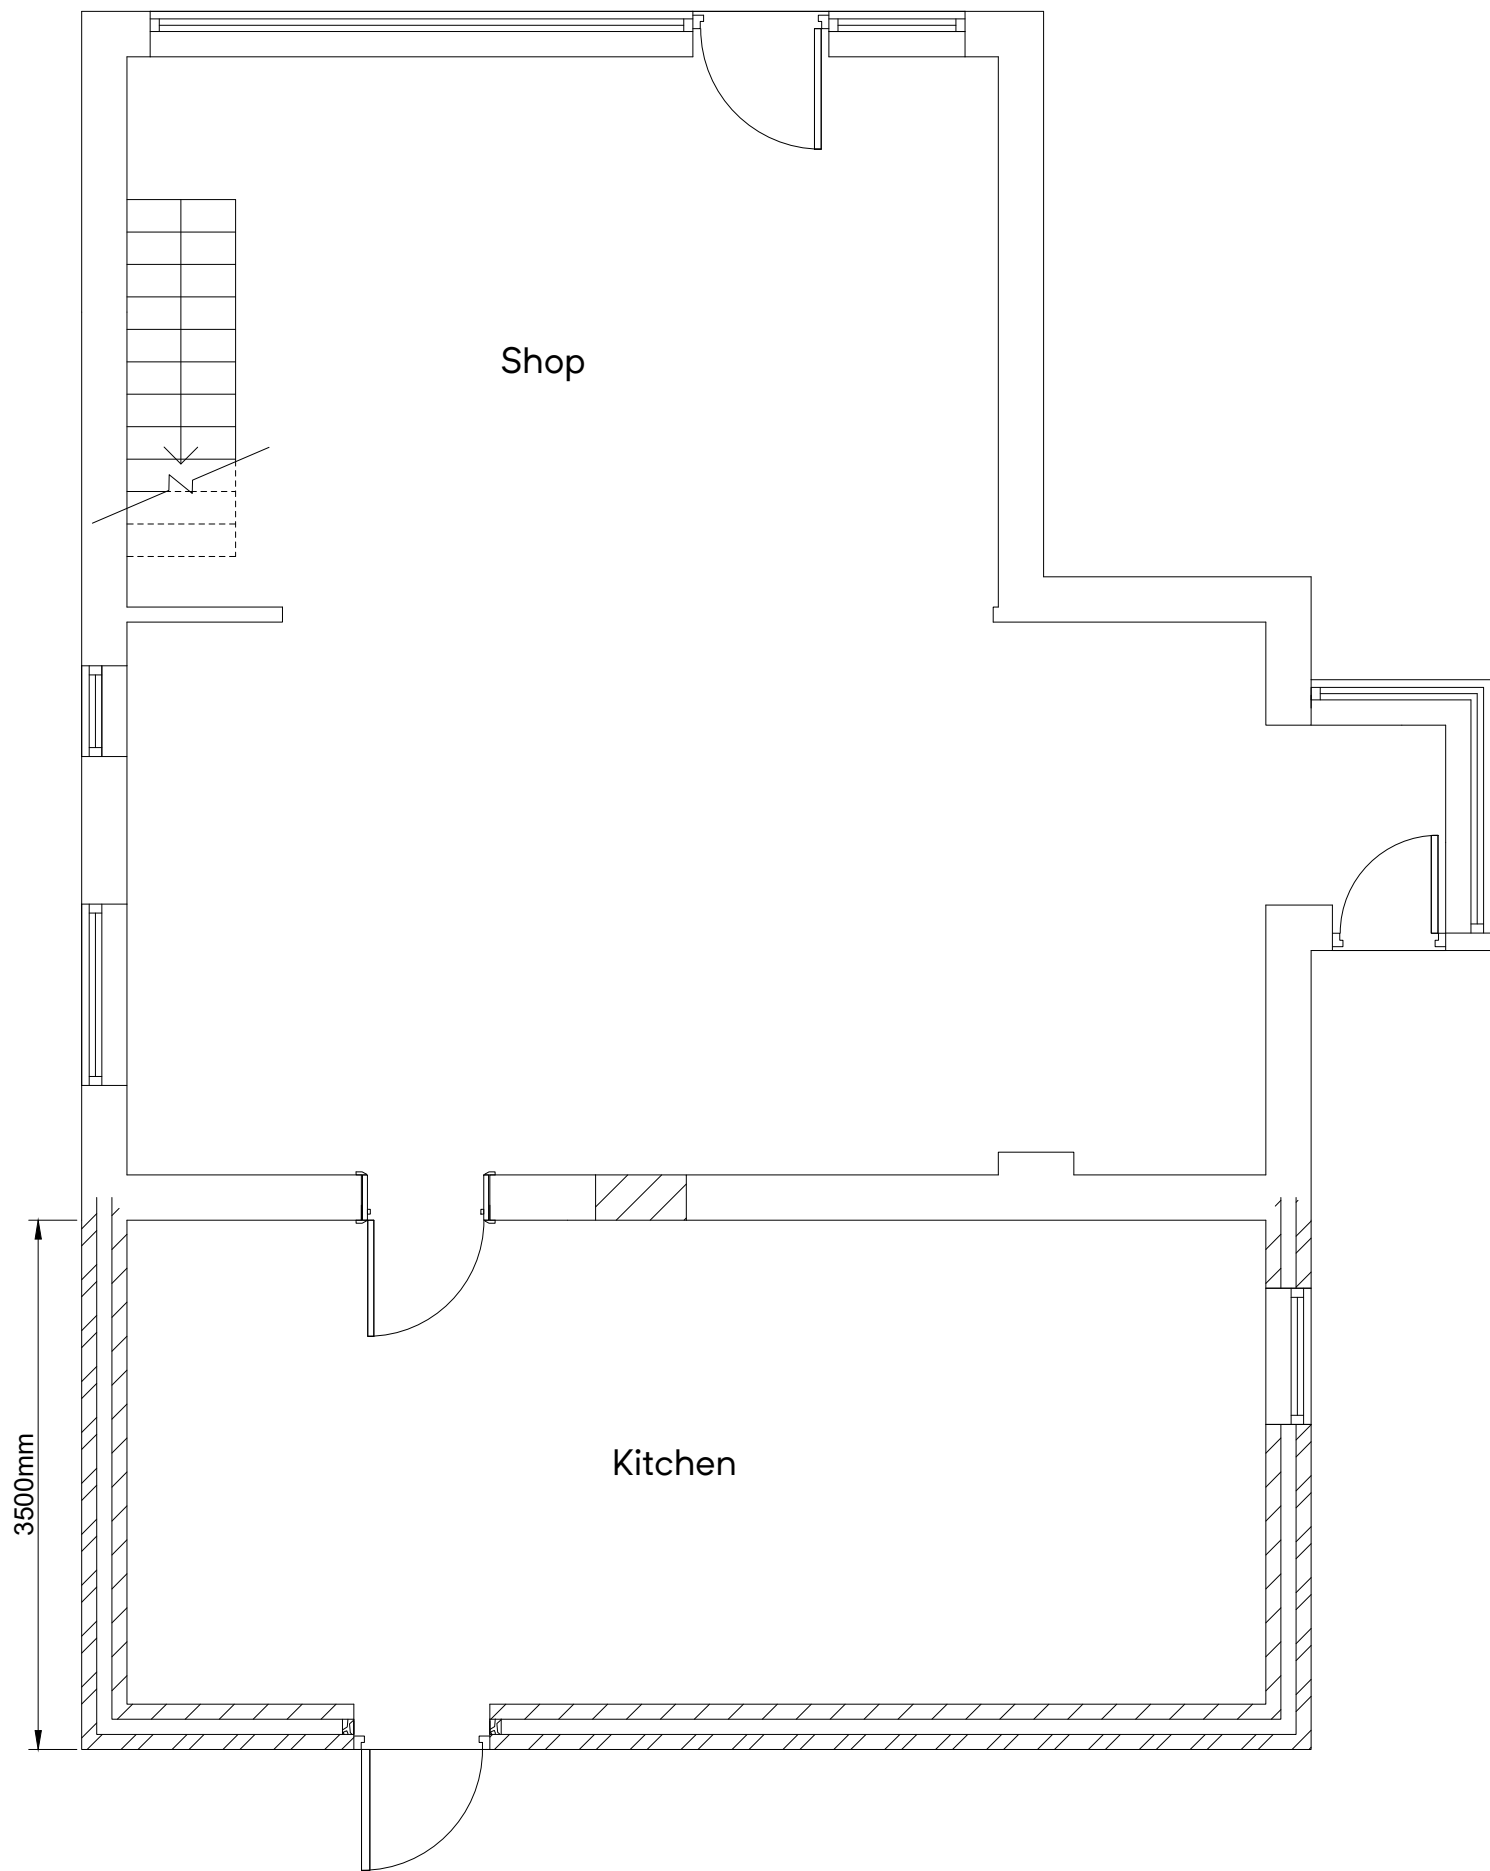

GROUND FLOOR PLAN
(PROPOSED)

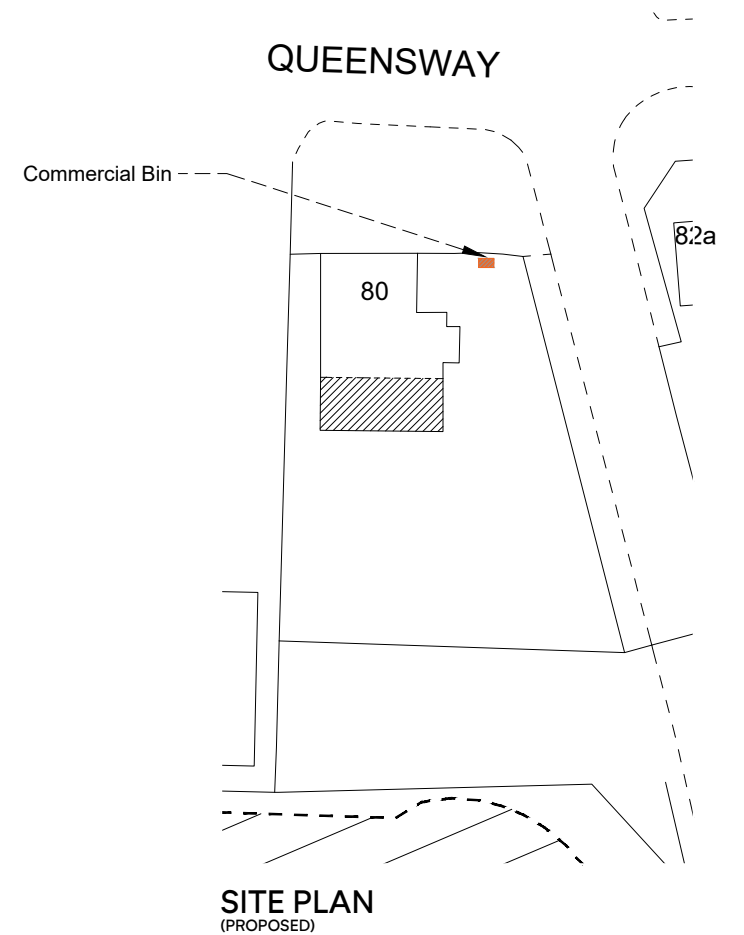

SITE PLAN
(PROPOSED)

Building Design Services

For:

Scale:

M.FAROOQ
418 Bury Road
Rochdale
OL11 5EU
01706 712231
0796 7605 763

MR JAMAL AHMED

(Plan)
1:50 @ A3

PROPOSED SINGLE
STOREY REAR
EXTENSION AT


(Site Plan)
1:500 @ A3

Job No. & Sheet

80 Queensway
Rochdale
OL11 1TJ

2419/3


bds

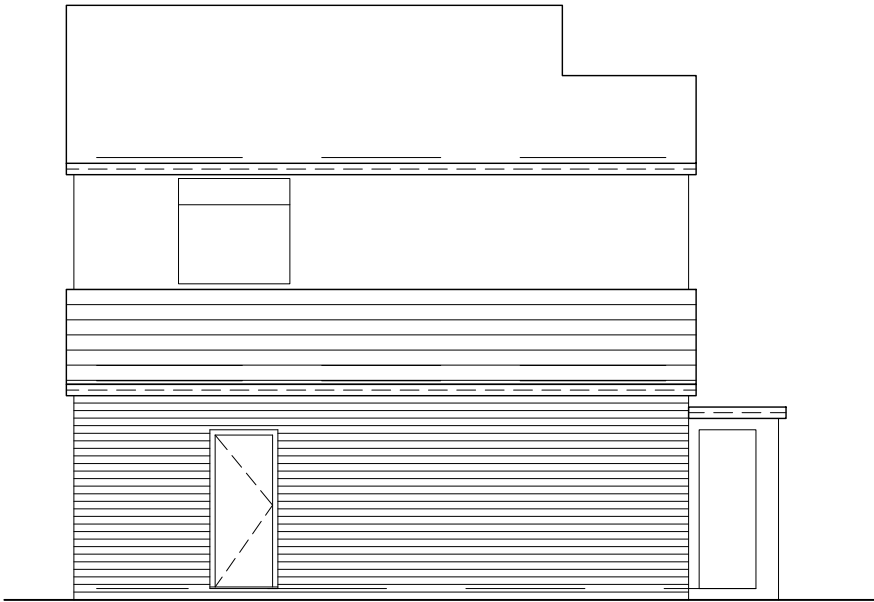

REAR ELEVATION
(PROPOSED)



SIDE ELEVATION
(PROPOSED)

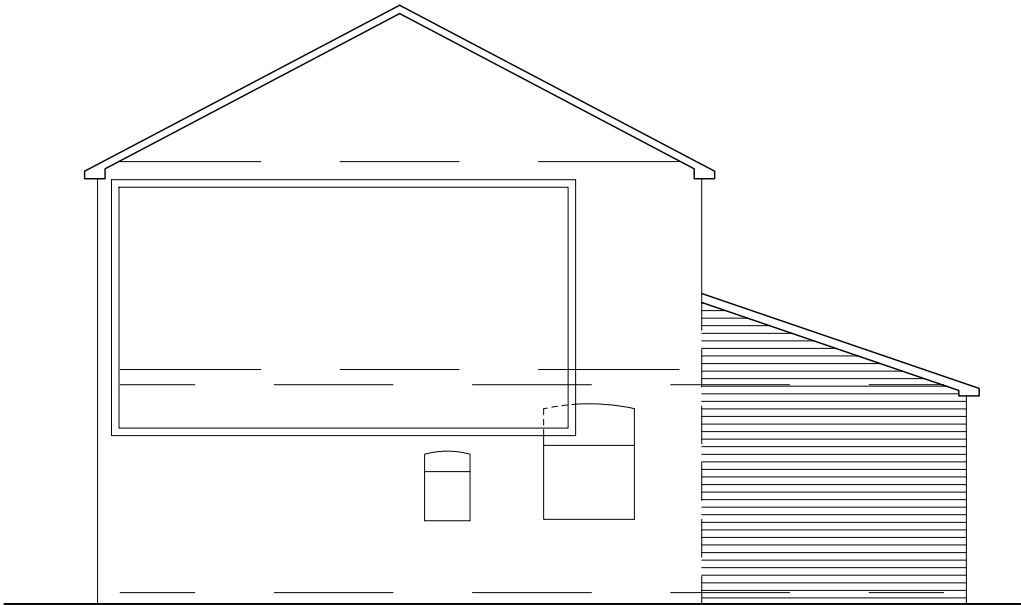

SIDE ELEVATION
(PROPOSED)

Building Design Services

For:

Scale:

M.FAROOQ
418 Bury Road
Rochdale
OL11 5EU
01706 712231
0796 7605 763

MR JAMAL AHMED

(Elevation)
1:100 @ A3

PROPOSED SINGLE
STOREY REAR
EXTENSION AT

bds

80 Queensway
Rochdale
OL11 1TJ

Job No. & Sheet

2419/4