


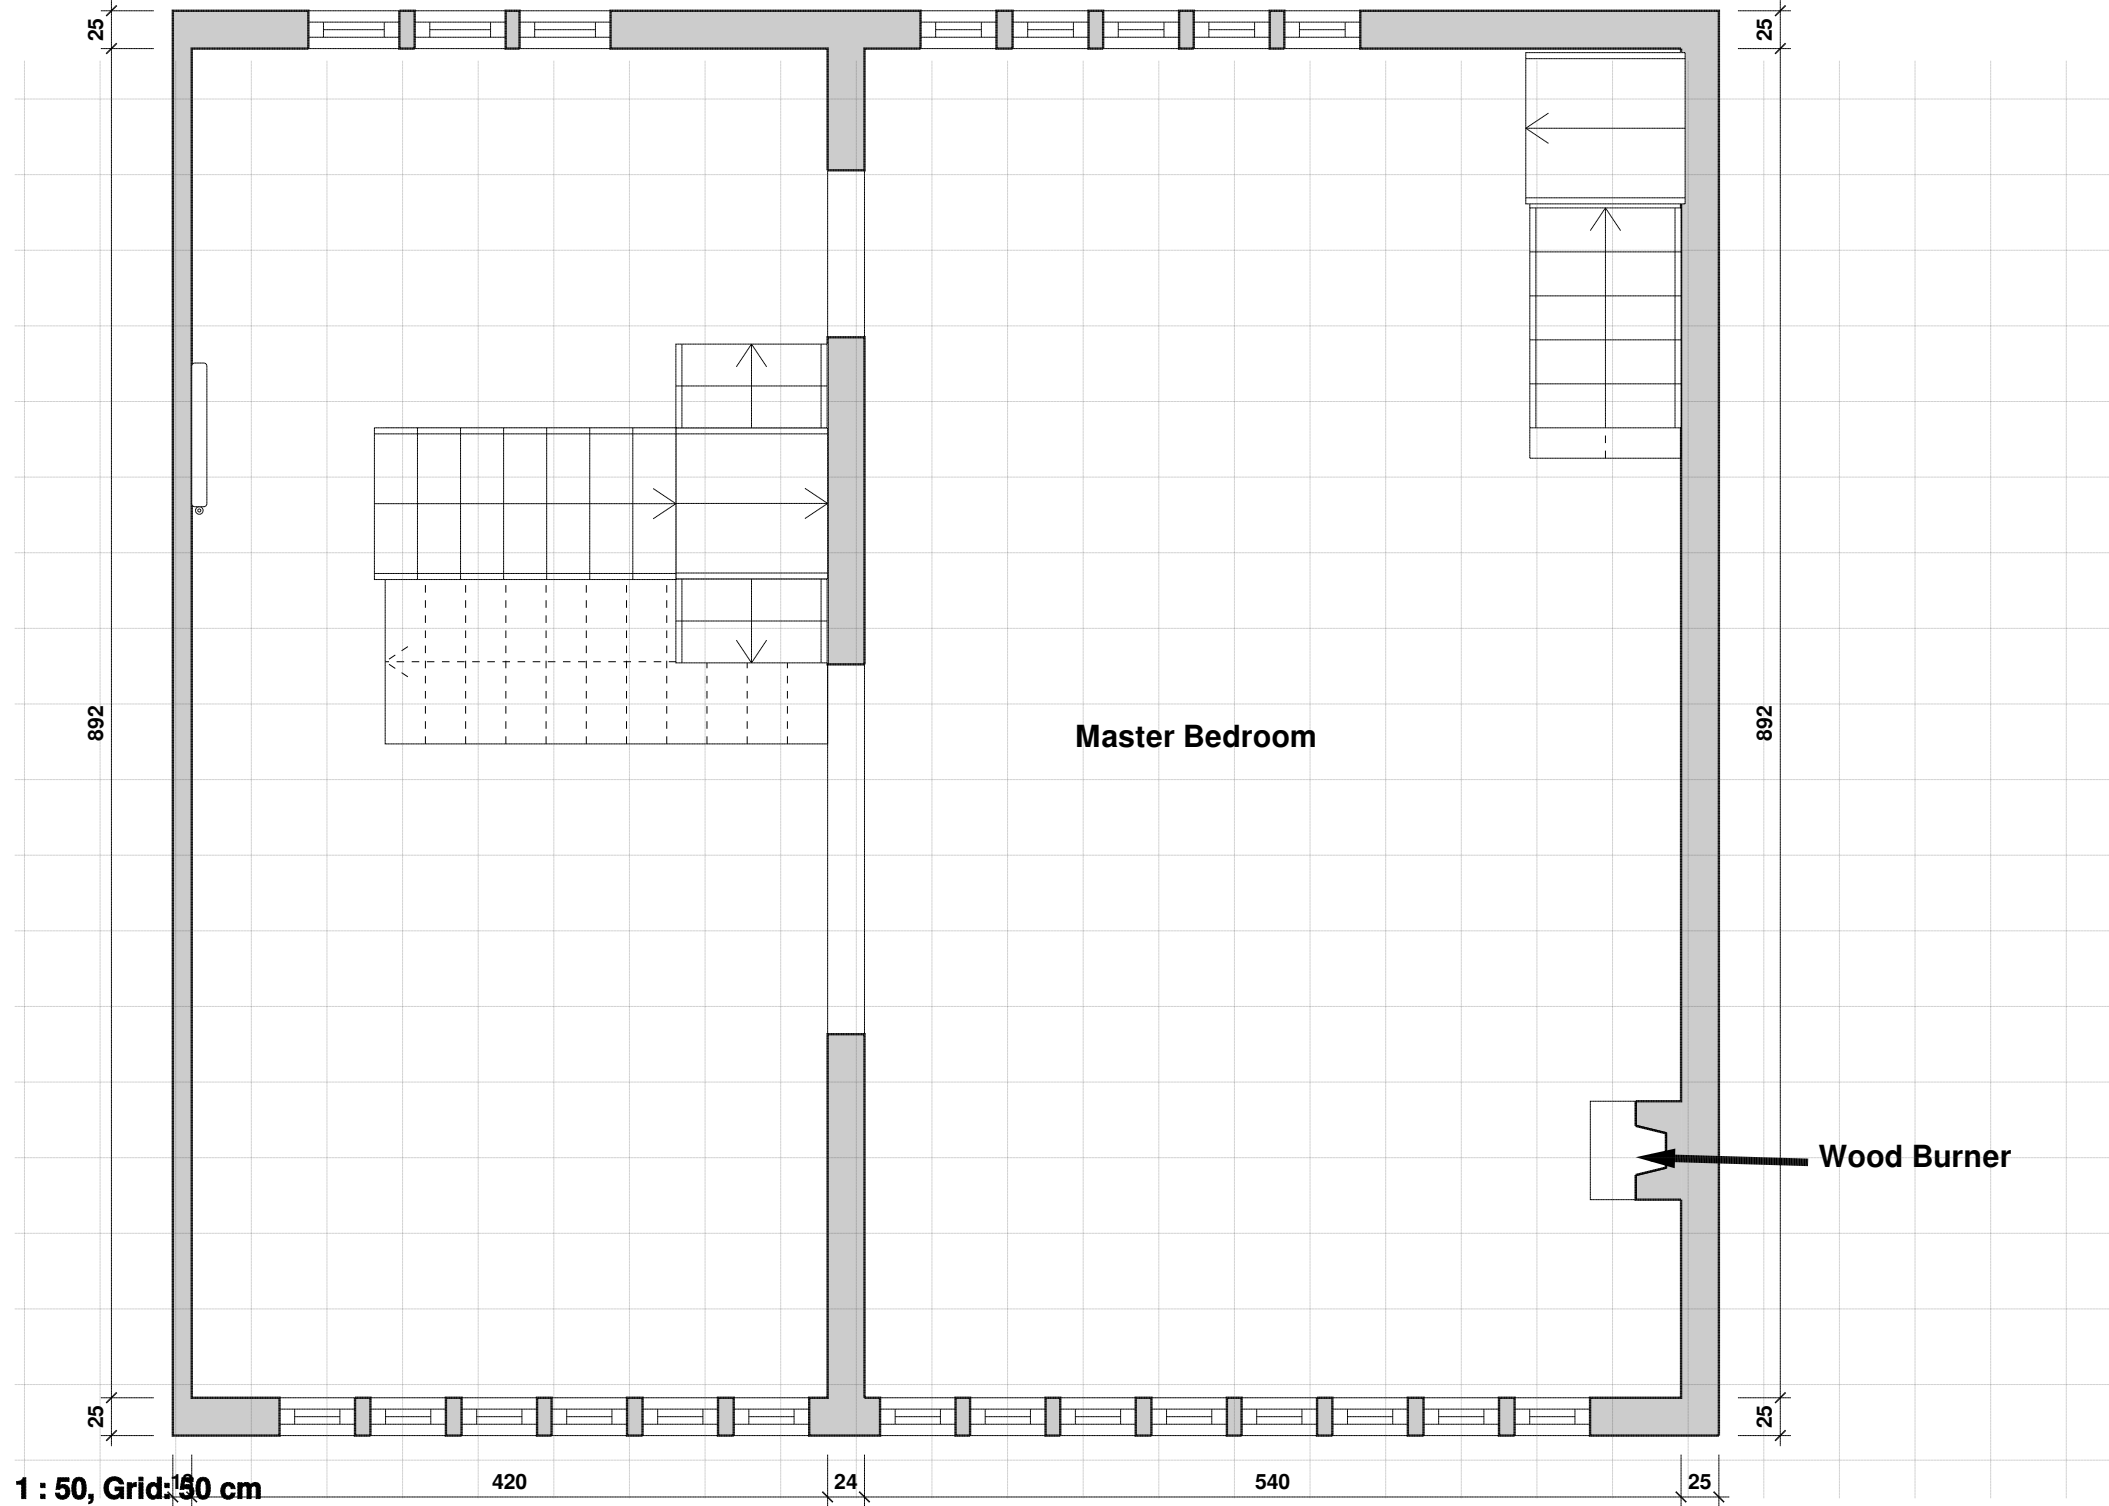

Existing 2nd Floor Plan