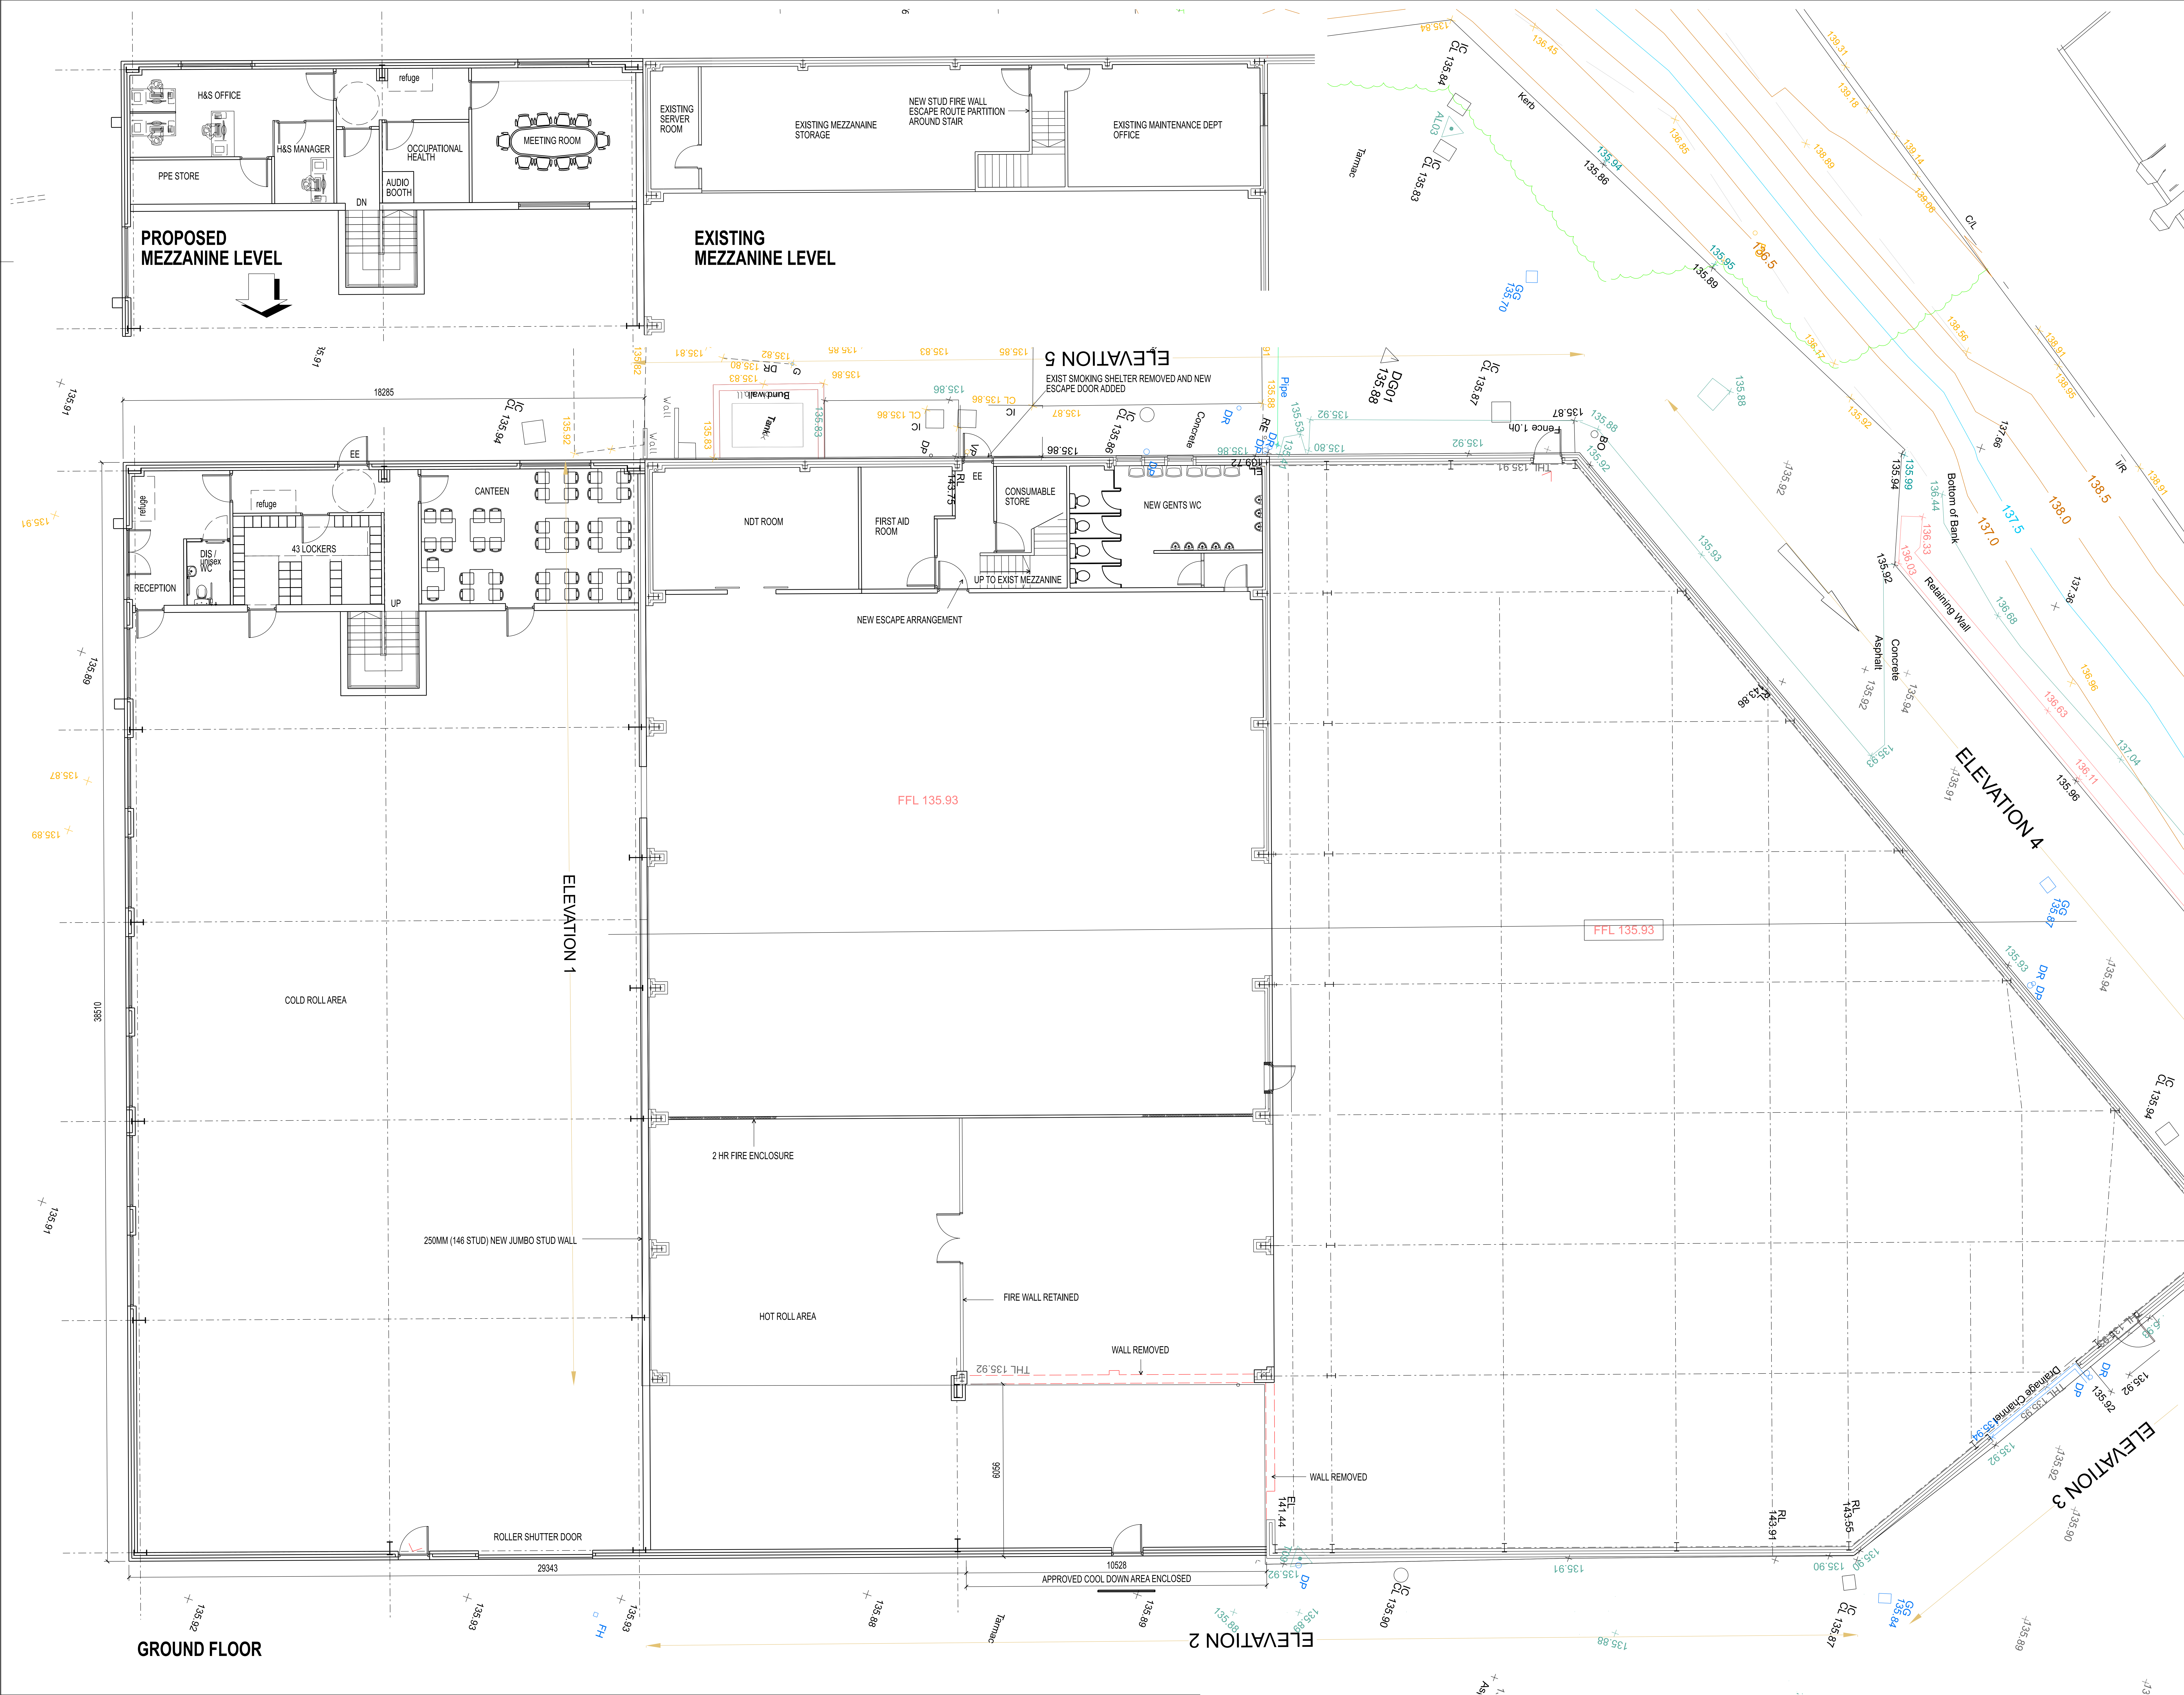

THIS DRAWING IS PROTECTED BY COPYRIGHT AND MUST NOT BE COPIED OR REPRODUCED WITHOUT THE WRITTEN CONSENT OF HAWTHORN ESTATES LIMITED.

ALL DIMENSIONS AND SIZES TO BE CHECKED ON SITE. NORTH POINTS SHOWN ARE INDICATIVE. ©

SITE SPECIFIC HAZARDS

IN ACCORDANCE WITH THE REQUIREMENTS OF THE CDM REGULATIONS 2015 THE FOLLOWING SIGNIFICANT RESIDUAL HAZARDS HAVE NOT BEEN DESIGNED OUT OF THIS PROJECT AND MUST BE TAKEN INTO CONSIDERATION BY CONTRACTORS PLANNING TO UNDERTAKE THE WORKS SHOWN ON THIS DRAWING:

SCALE 1:100

0m 1 2 3 4 5 6

REV.	DATE	NOTES	INIT.

CLIENT / PROJECT
HANSON SPRINGS LTG
GORRELLS WAY
ROCHDALE OL11 2PX

DRAWING TITLE
PROPOSED HOT WORKS
EXTENSION PLANS

STATUS
PLANNING

DATE	DRAWN	SCALE @ A1
APR 26	RSL	100

PROJECT NUMBER	PLAN / BUILD	TYPE	NUMBER	REVISION LETTER
DRAWING NO.				
188	PLN	P	11	-

Site Location Plans	L	GA Plans	P	Elevations	E
Sections	S	Details	D	Prefix; Colour	C

HAWTHORN DESIGN PARTNERSHIP

HAWTHORN ESTATES LTD
LUMB, ROSSENDALE, BB4 9ND

T. 08453 900 444

E. design@hawthorn-estates.co.uk
www.hawthorn-estates.co.uk