



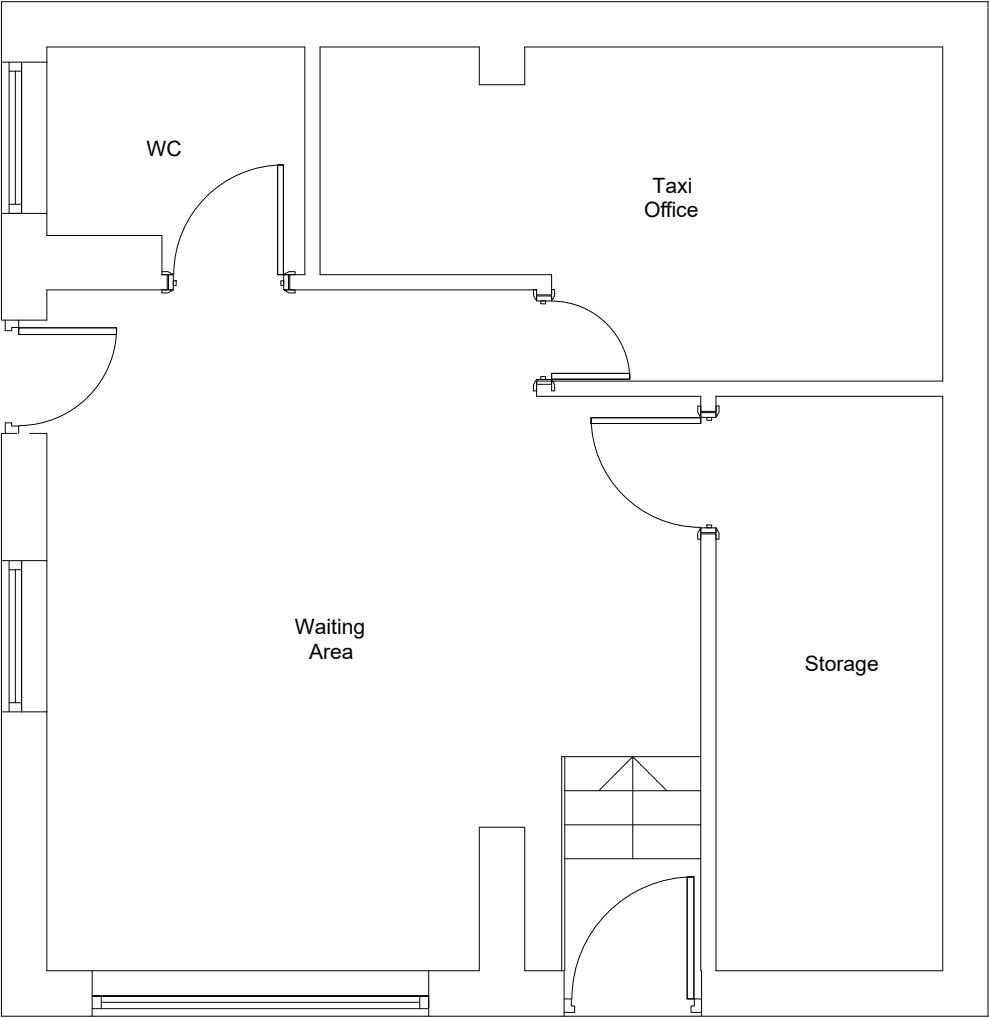


GROUND FLOOR PLAN
(EXISTING)




SITE PLAN
(EXISTING)

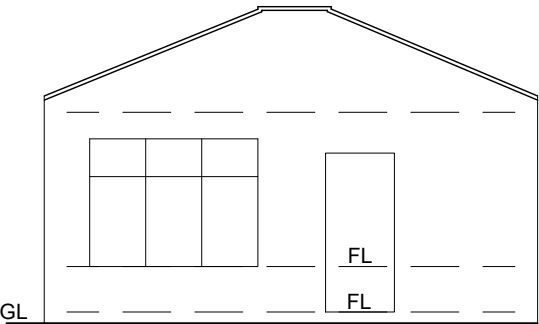

FRONT ELEVATION
(EXISTING)

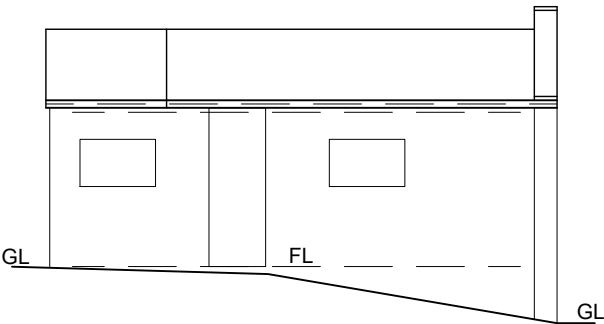

SIDE ELEVATION
(EXISTING)

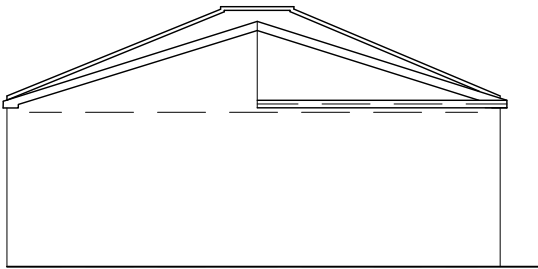

REAR ELEVATION
(EXISTING)

GL - Ground level
FL - Floor level

Building Design Services

M.FAROOQ
418 Bury Road
Rochdale
OL11 5EU
01706 712231
0796 7605 763

bds

For:

MR MOHAMMED NABEEL
ERECTION OF TWO STOREY
BUILDING COMPRISING OF
GROUND FLOOR SHOP AND
TAXI BOOKING OFFICE WITH
2 SELF CONTAINED FLATS
ABOVE

615 Edenfield Road
Norden, Rochdale
OL11 5XE





Scale:

(Plan)
1:50 @ A3
(Elevation)
1:100 @ A3

(Site Plan)
1:500 @ A3

Job No. & Sheet

A2008/1

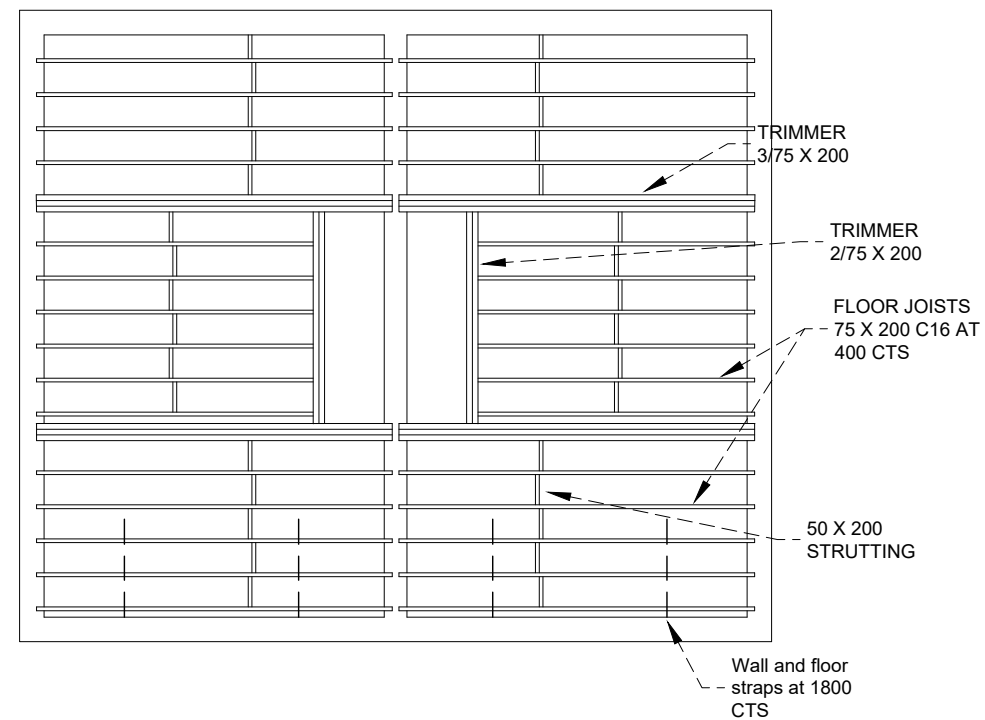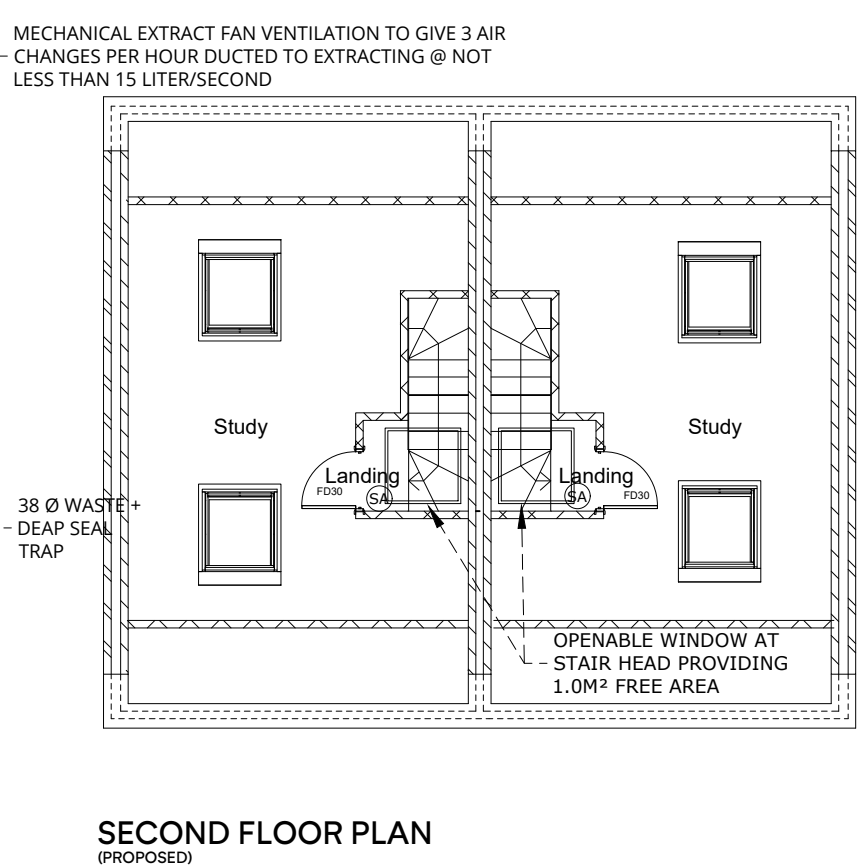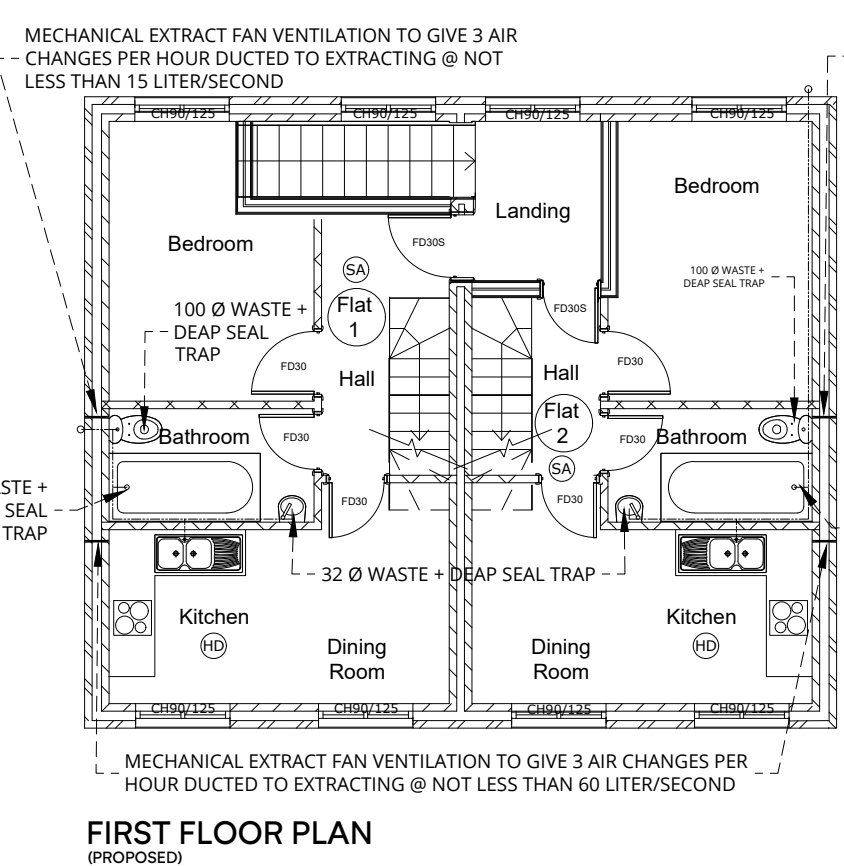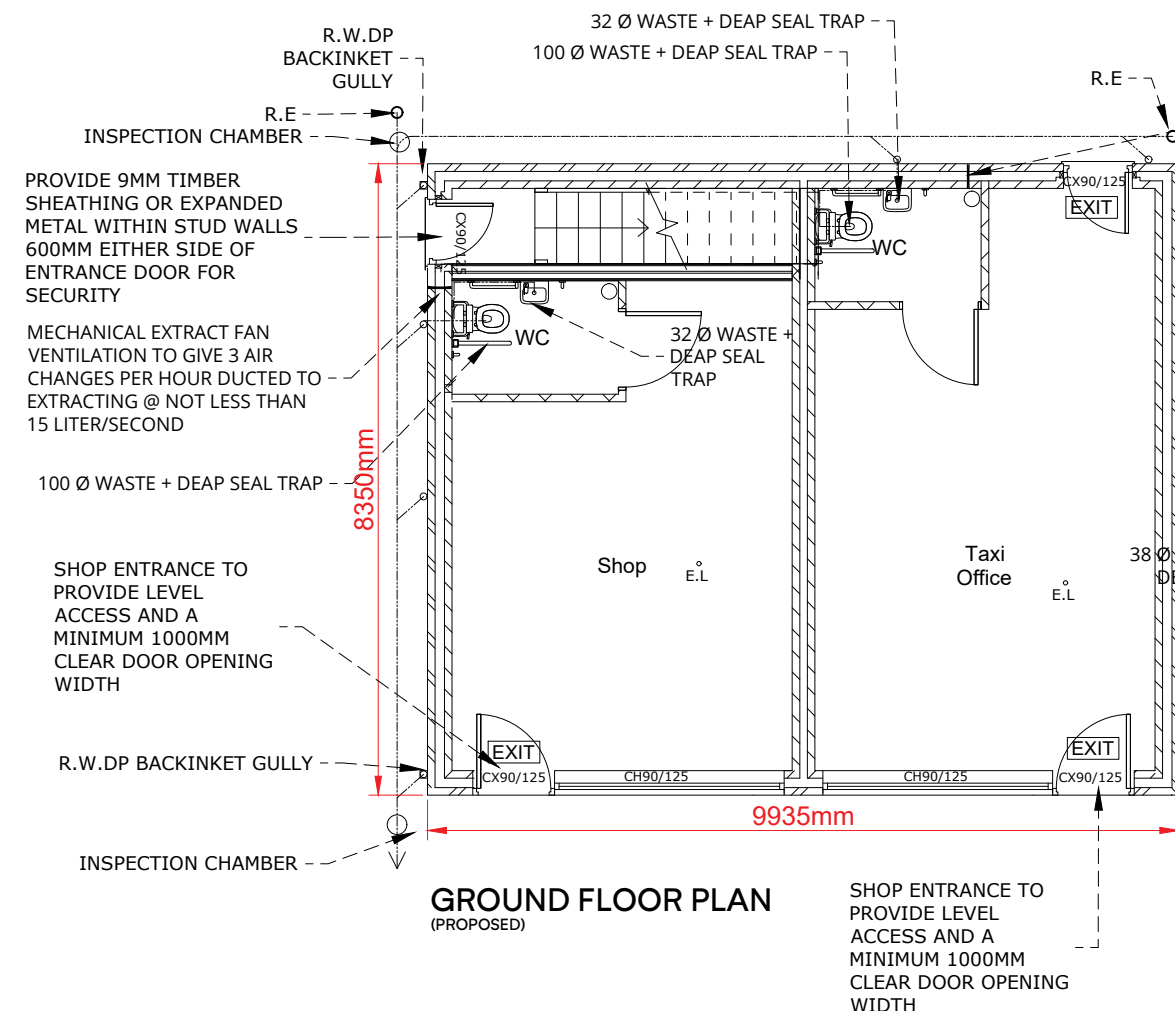

Building Design Services

M.FAROOQ
418 Bury Road
Rochdale
OL11 5EU
01706 712231
0796 7605 763

For:



MR MOHAMMED NABEEL
ERECTION OF TWO STOREY
BUILDING COMPRISING OF
GROUND FLOOR SHOP AND
TAXI BOOKING OFFICE WITH
2 SELF CONTAINED FLATS
ABOVE

Scale:
(Plan)
1:100 @ A3



Job No. & Sheet
A2008/2

615 Edenfield Road
Norden, Rochdale
OL11 5XE



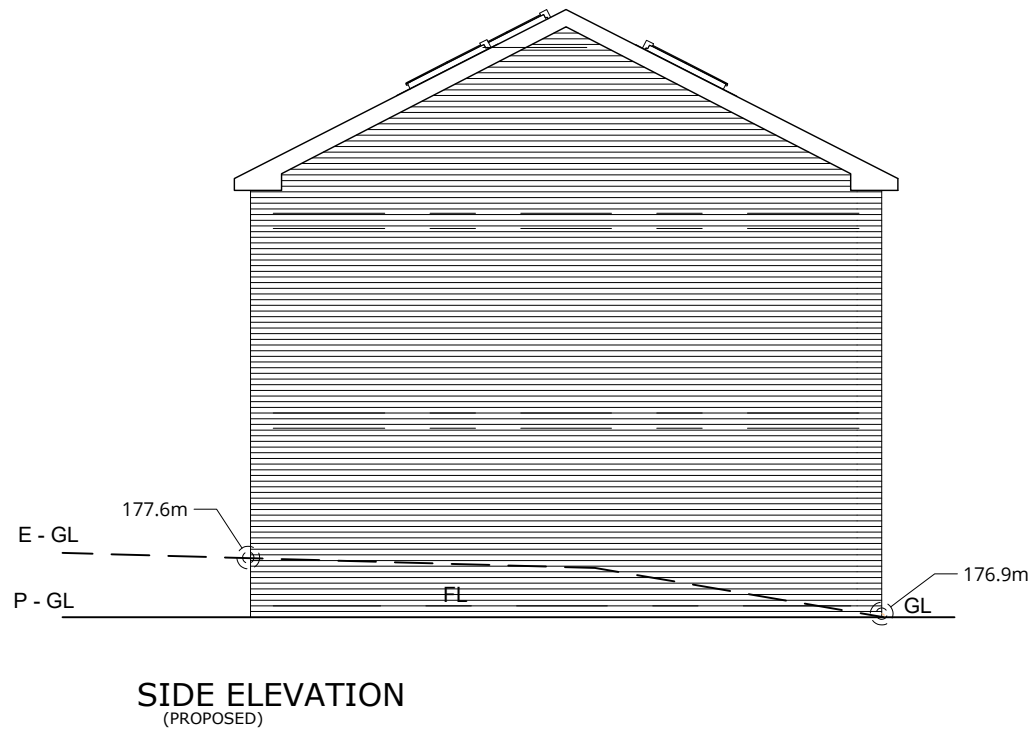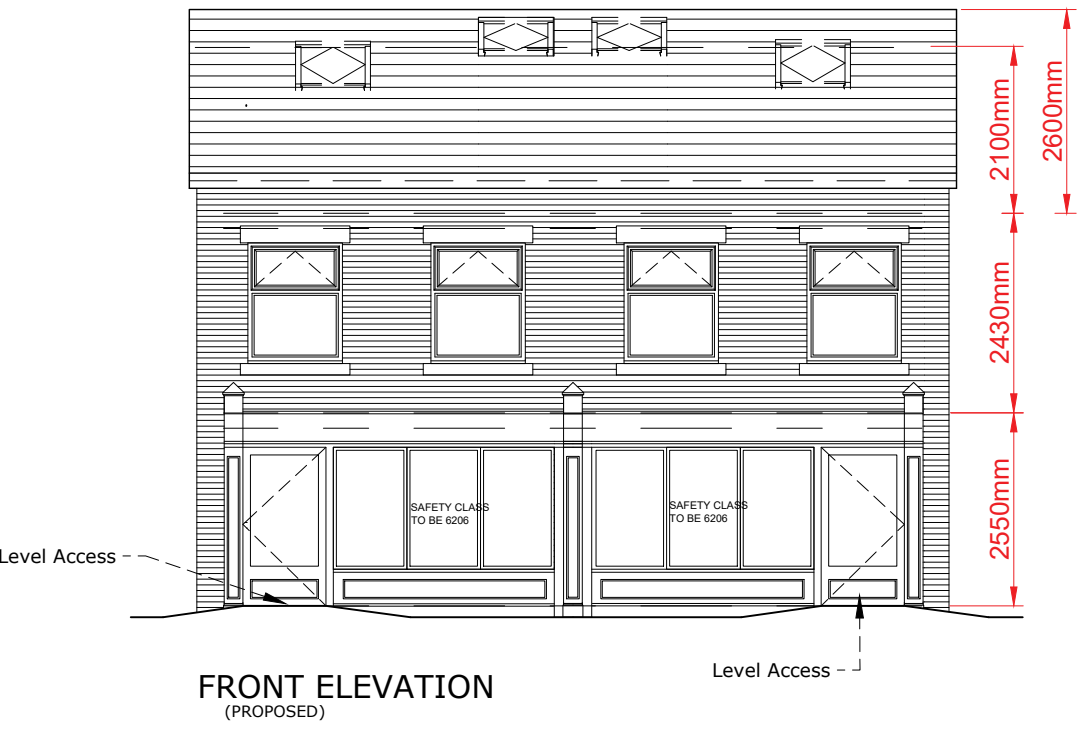

1. EXTERNAL WALLS IN IBSTOCK HERITAGE RED BLEND STOCK FACING BRICKWORK.
2. ROOF TO BE FINISHED IN BRAZILIAN GREY/GREEN NATURAL SLATES.
3. RAINWATER GOODS TO BE BLACK COLOURED.

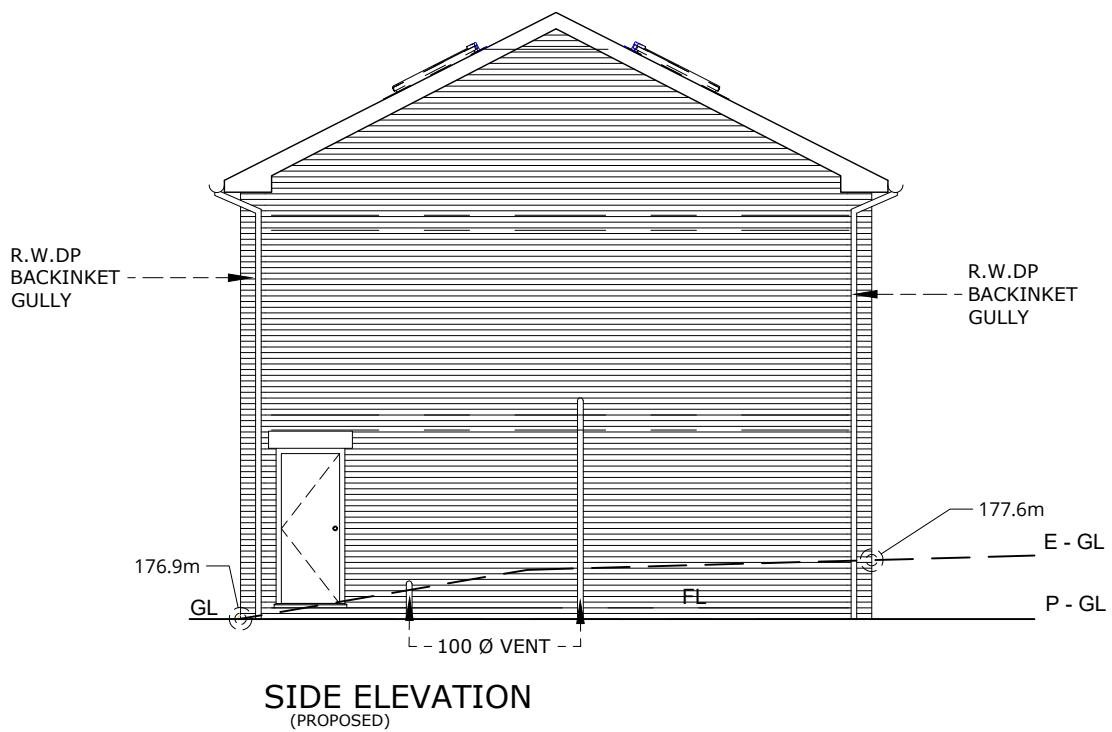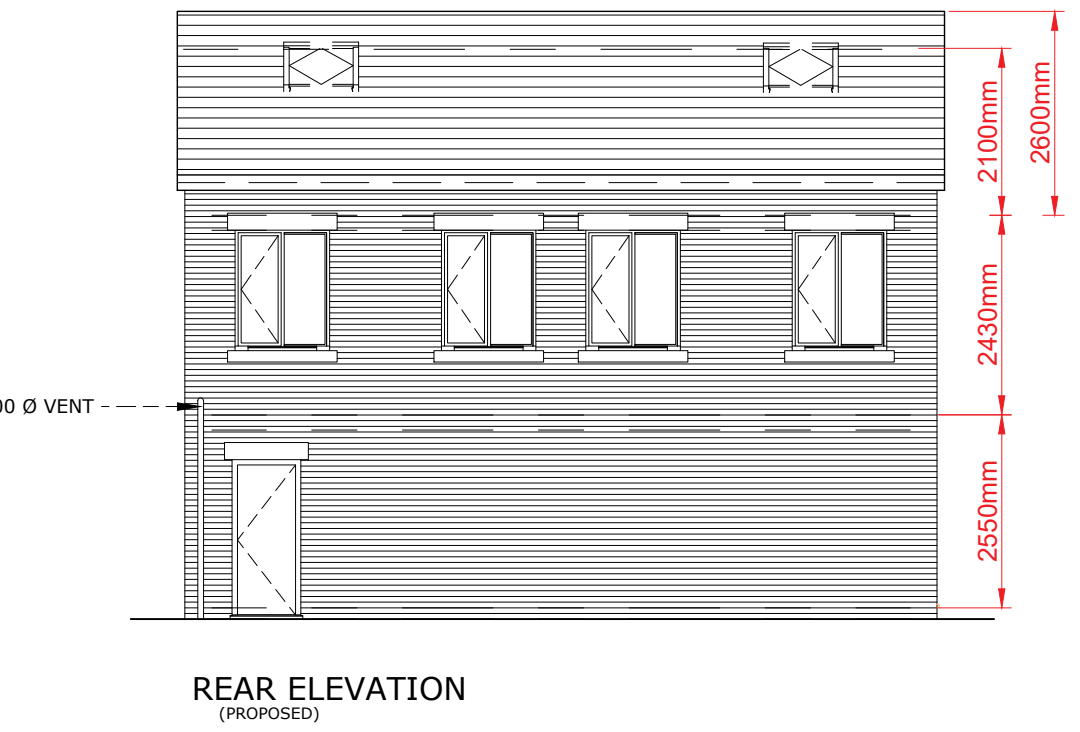

E - GL - Existing Ground level
P - GL - Proposed Ground level
FL - Floor level

Building Design Services

M.FAROOQ
418 Bury Road
Rochdale
OL11 5EU
01706 712231
0796 7605 763

For:

MR MOHAMMED NABEEL
ERECTION OF TWO STOREY
BUILDING COMPRISING OF
GROUND FLOOR SHOP AND
TAXI BOOKING OFFICE WITH
2 SELF CONTAINED FLATS
ABOVE


Scale:
(Elevation)
1:100 @ A3

Job No. & Sheet

615 Edenfield Road
Norden, Rochdale
OL11 5XE

A2008/3

bds

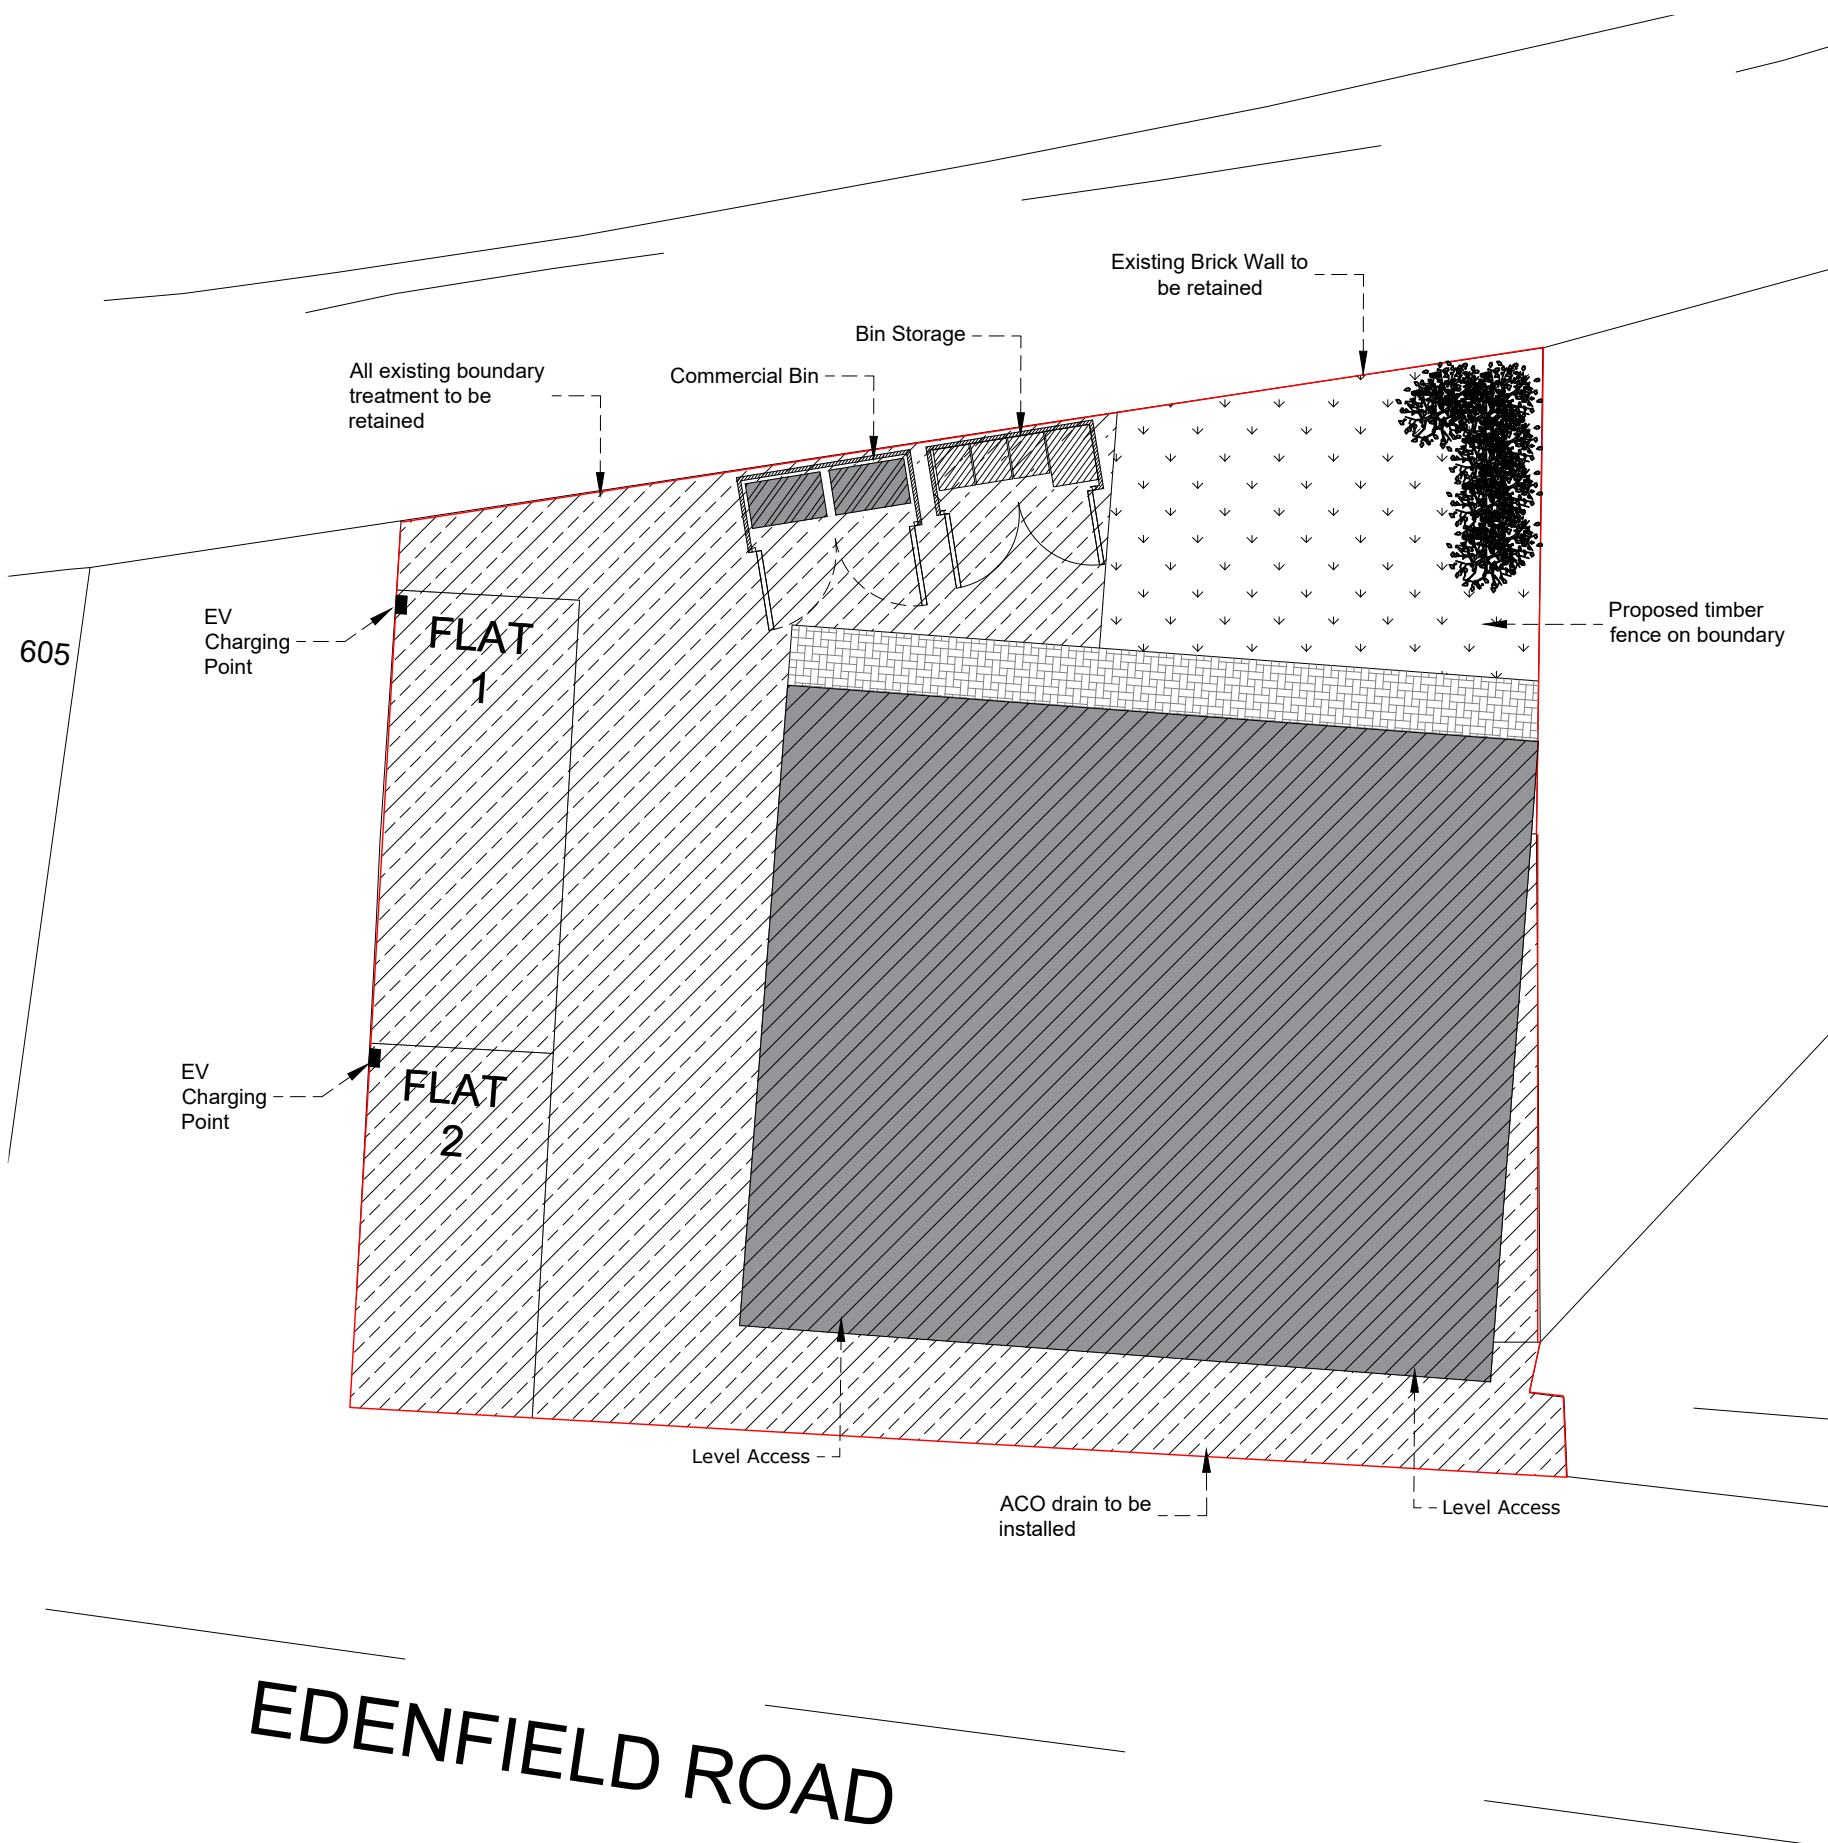

Key

- Tarmac
- Grass
- Permeable Paving

FOUNDATIONS TO BE TAKEN TO
INVERT LEVEL OF ADJACENT SEWER
BUILD OVER AGREEMENT REQUIRED
IF SEWER EXCEEDS 3M DEPTH

SITE PLAN
(PROPOSED)

Building Design Services
M.FAROOQ
418 Bury Road
Rochdale
OL11 5EU
01706 712231
0796 7605 763

For:
MR MOHAMMED NABEEL
ERECTION OF TWO STOREY
BUILDING COMPRISING OF
GROUND FLOOR SHOP AND
TAXI BOOKING OFFICE WITH
2 SELF CONTAINED FLATS
ABOVE


Scale:
(Site Plan)
1:100 @ A3

Job No. & Sheet
A2008/4

bds
615 Edenfield Road
Norden, Rochdale
OL11 5XE



Street Elevation
(Existing)

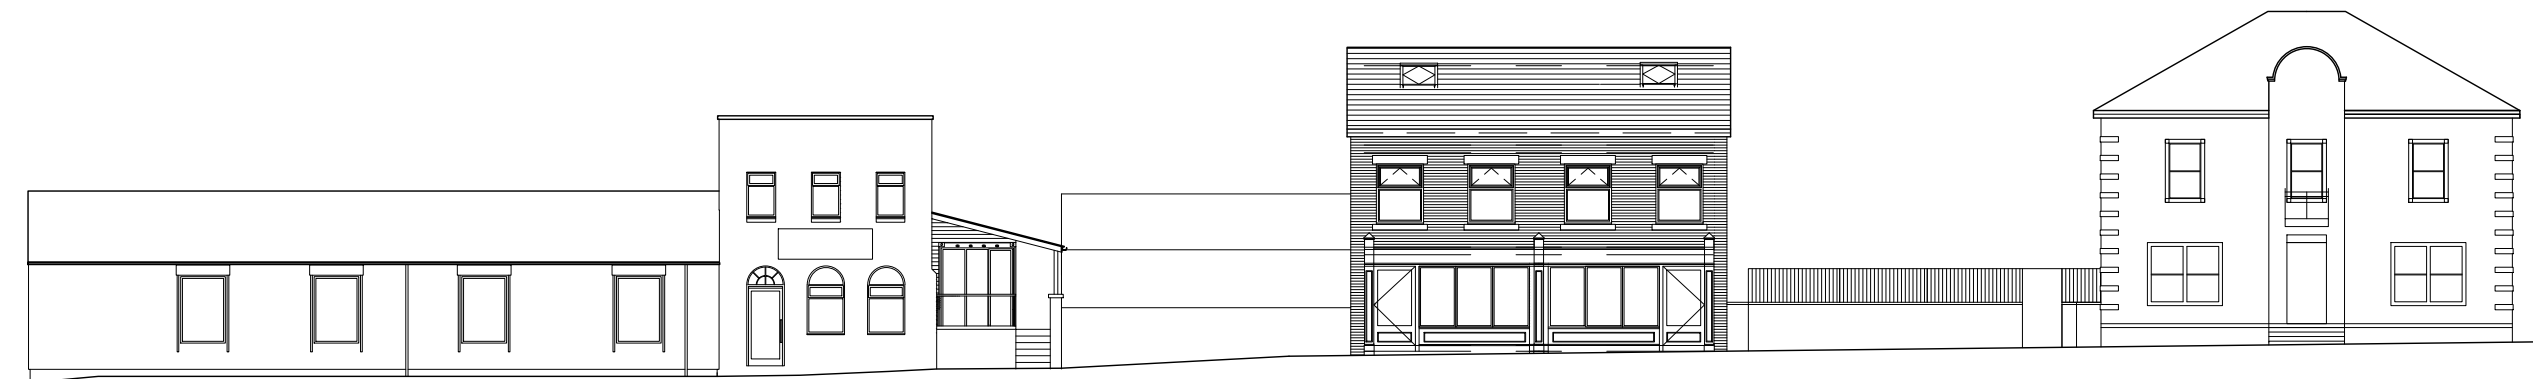

Street Elevation
(Proposed)

Building Design Services

M.FAROOQ
418 Bury Road
Rochdale
OL11 5EU
01706 712231
0796 7605 763

bds

For:

MR MOHAMMED NABEEL
ERECTION OF TWO STOREY
BUILDING COMPRISING OF
GROUND FLOOR SHOP AND
TAXI BOOKING OFFICE WITH
2 SELF CONTAINED FLATS
ABOVE

615 Edenfield Road
Norden, Rochdale
OL11 5XE

Scale:
(Elevation)
1:200 @ A3

Job No. & Sheet

A2008/5



FRONT ELEVATION
(PROPOSED)

Proposed shopfront to be timber, painted RAL 1019 Grey Beige.

Building Design Services

M.FAROOQ
418 Bury Road
Rochdale
OL11 5EU
01706 712231
0796 7605 763

bds

For:



MR MOHAMMED NABEEL
ERECTION OF TWO STOREY
BUILDING COMPRISING OF
GROUND FLOOR SHOP AND
TAXI BOOKING OFFICE WITH
2 SELF CONTAINED FLATS
ABOVE

615 Edenfield Road
Norden, Rochdale
OL11 5XE

Scale:
(Elevation)
1:50 @ A3

Job No. & Sheet

A2008/6

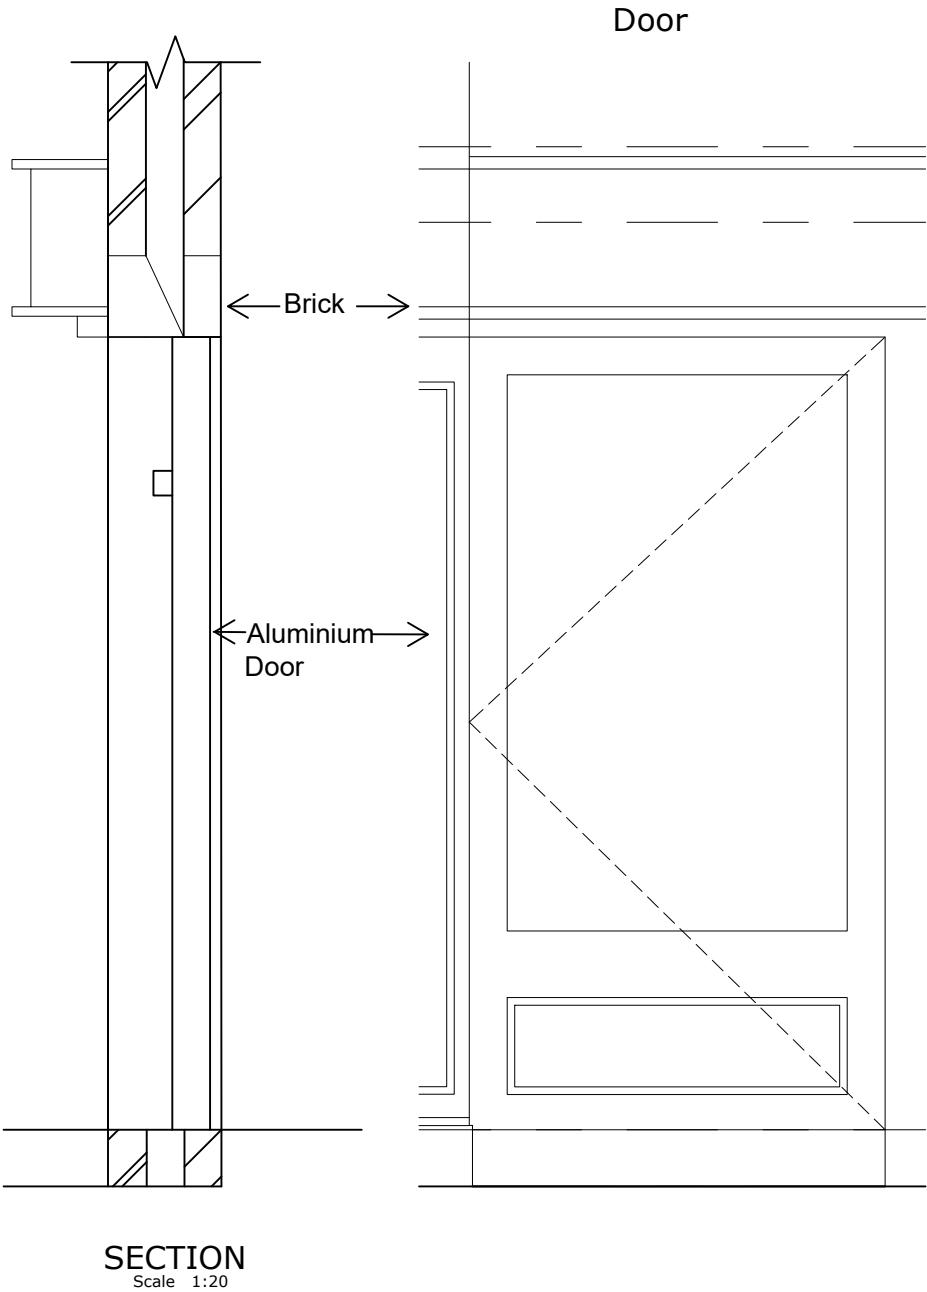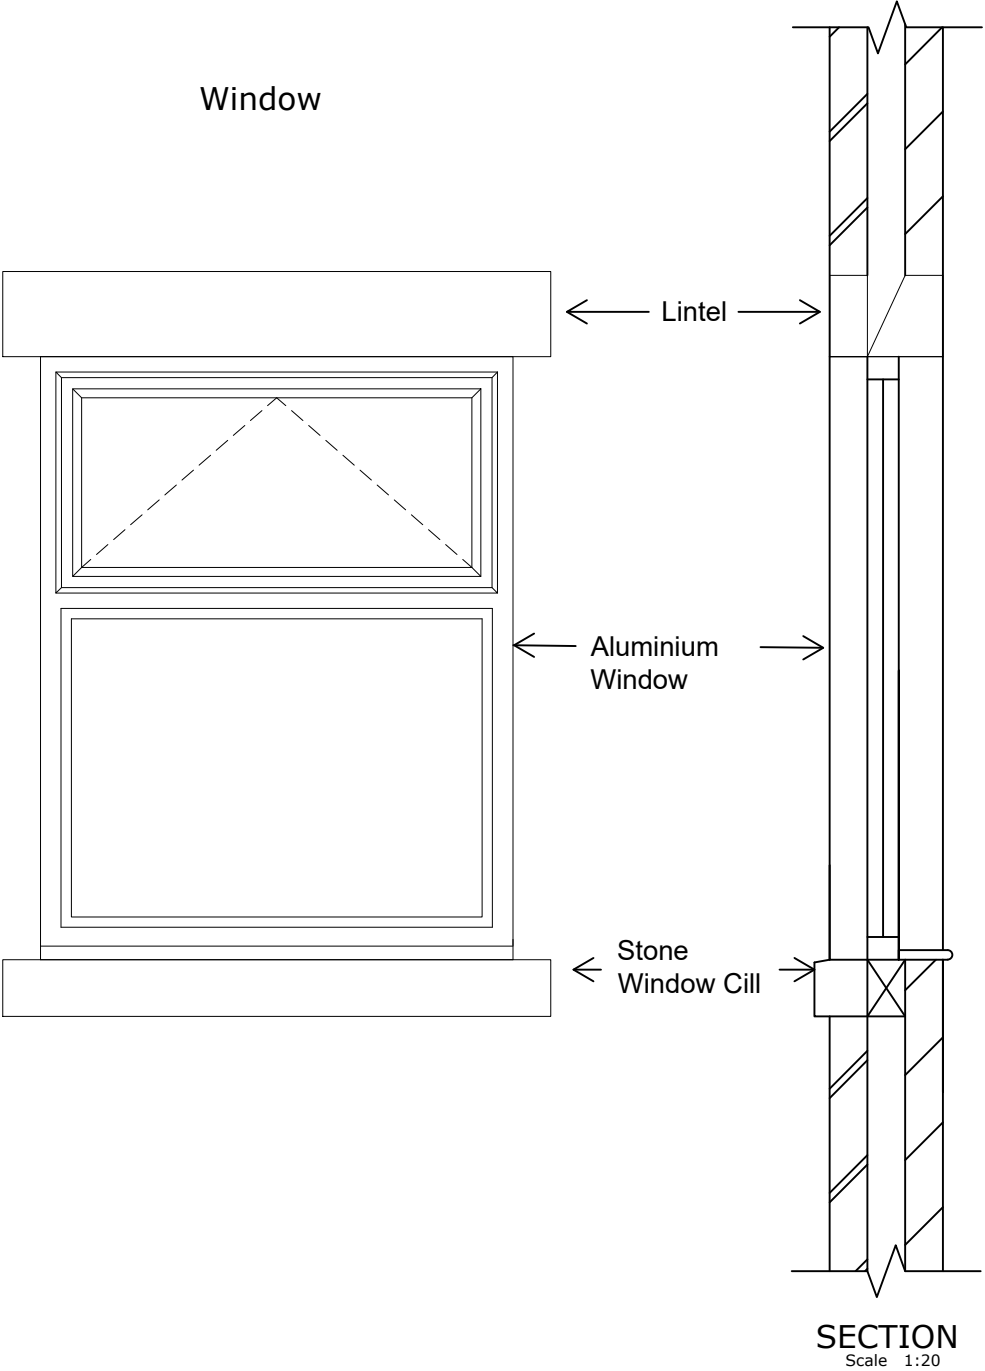

Building Design Services

M.FAROOQ
418 Bury Road
Rochdale
OL11 5EU
01706 712231
0796 7605 763

bds

For:


MR MOHAMMED NABEEL
ERECTION OF TWO STOREY
BUILDING COMPRISING OF
GROUND FLOOR SHOP AND
TAXI BOOKING OFFICE WITH
2 SELF CONTAINED FLATS
ABOVE

615 Edenfield Road
Norden, Rochdale
OL11 5XE

Scale:
Section)
1:20 @ A3

Job No. & Sheet

A2008/7

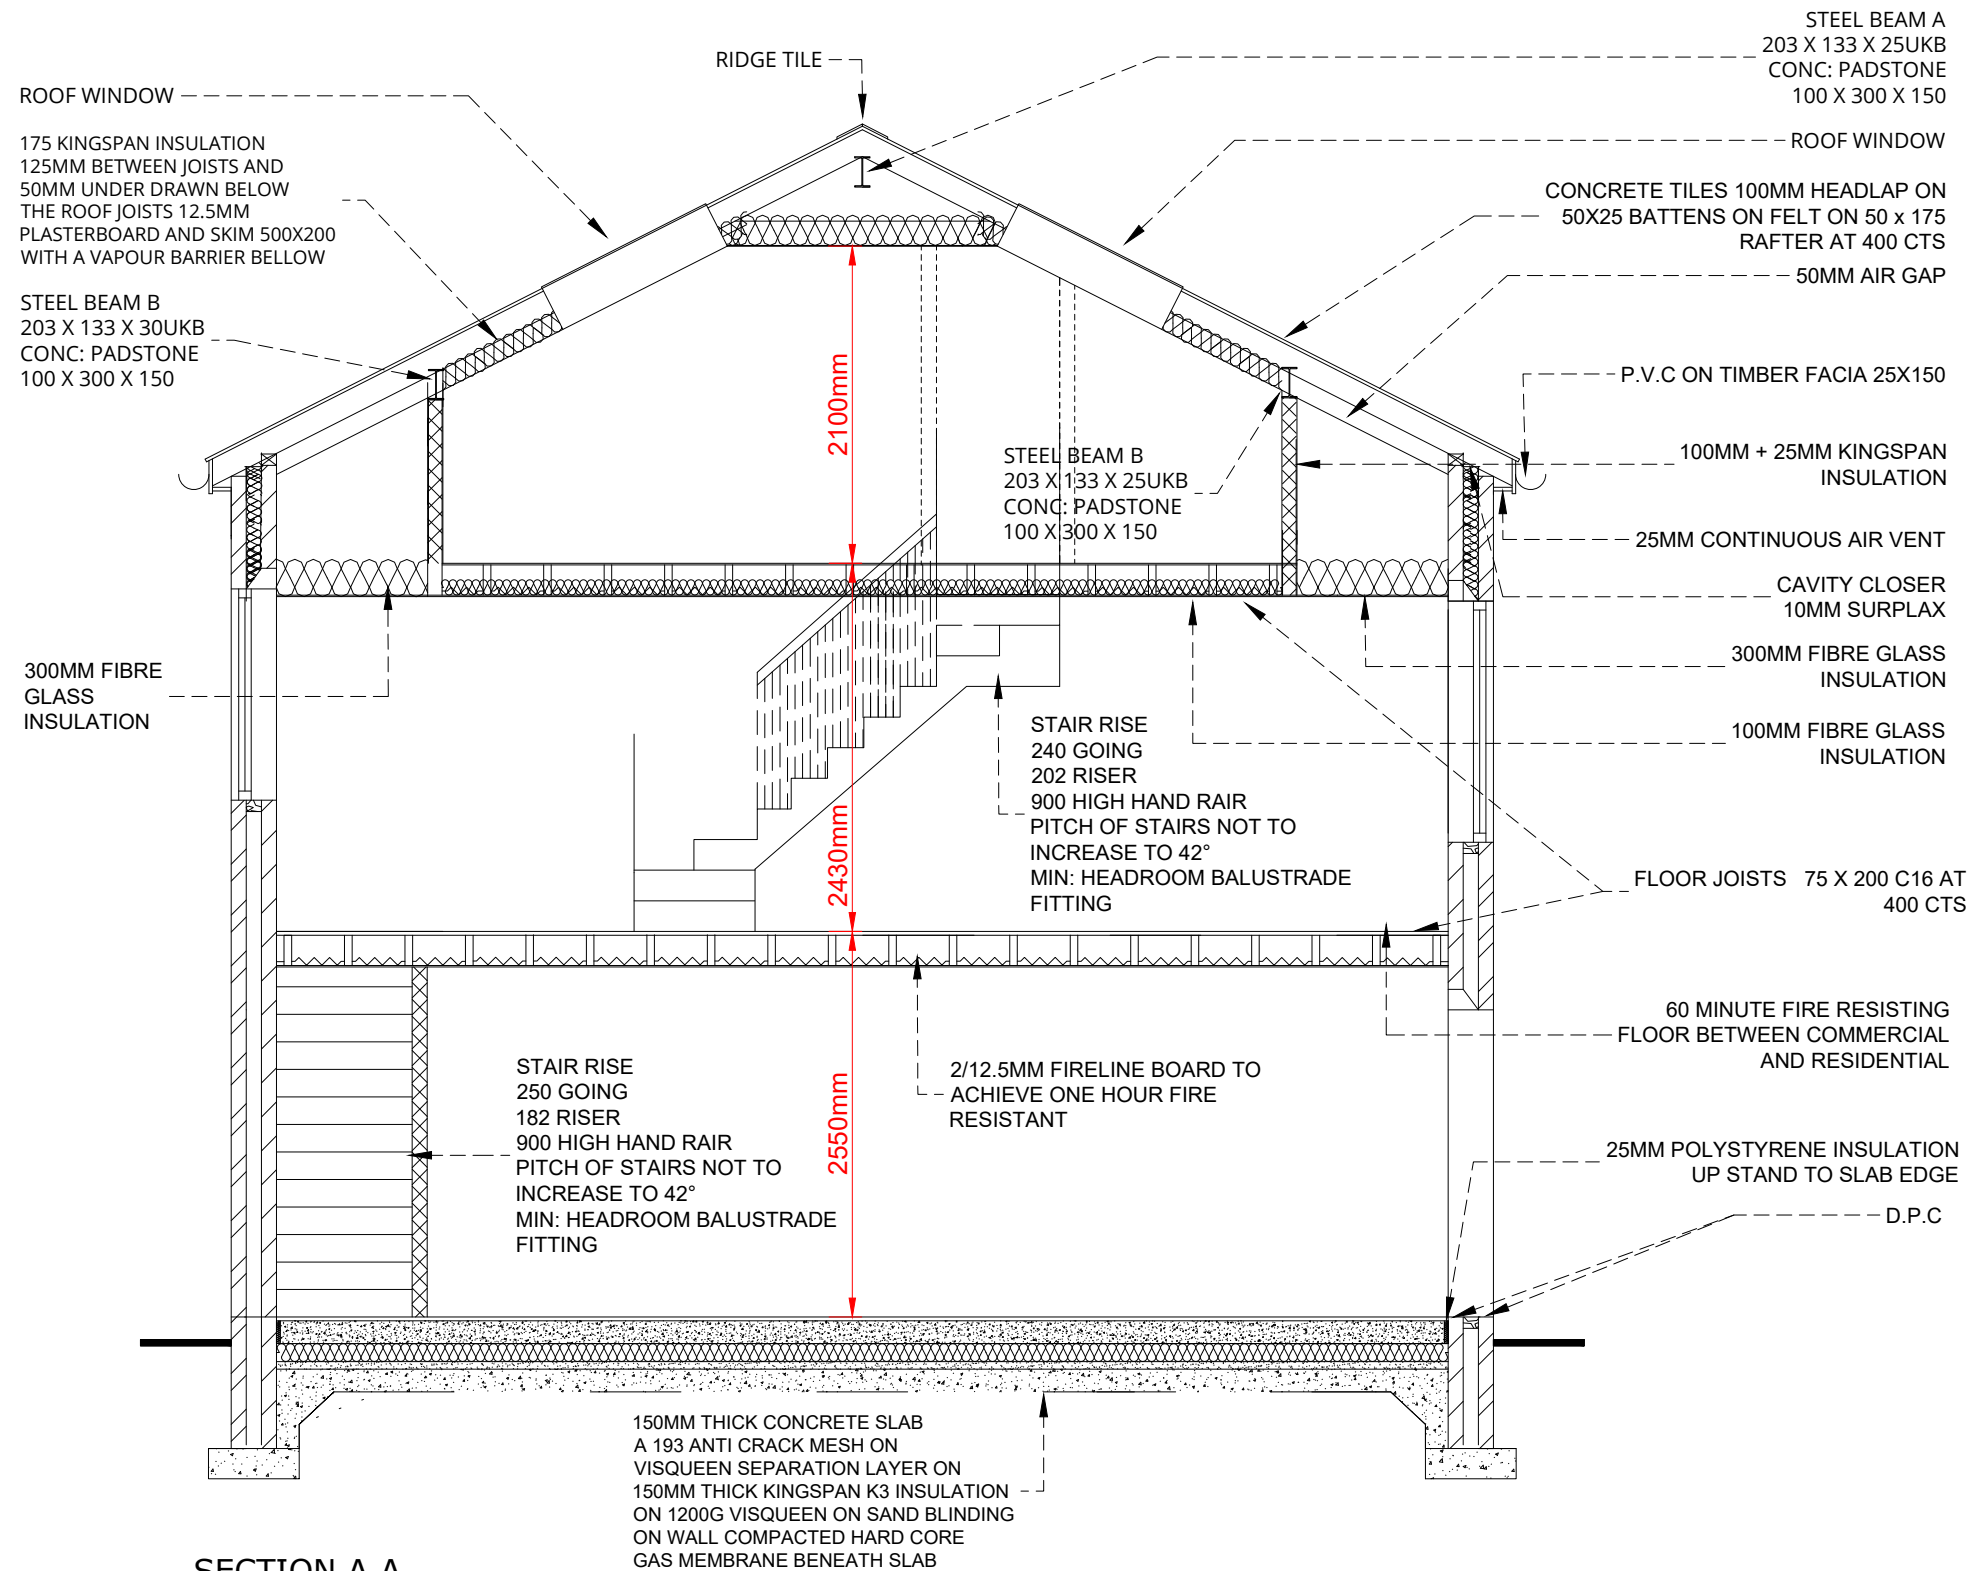

SECTION A.A

Building Design Services

M.FAROOQ
418 Bury Road
Rochdale
OL11 5EU
01706 712231
0796 7605 763

For:

MR MOHAMMED NABEEL
ERECTION OF TWO STOREY
BUILDING COMPRISING OF
GROUND FLOOR SHOP AND
TAXI BOOKING OFFICE WITH
2 SELF CONTAINED FLATS
ABOVE

Scale:
Section)
1:50 @ A3

Job No. & Sheet

615 Edenfield Road
Norden, Rochdale
OL11 5XE

A2008/8

bds