


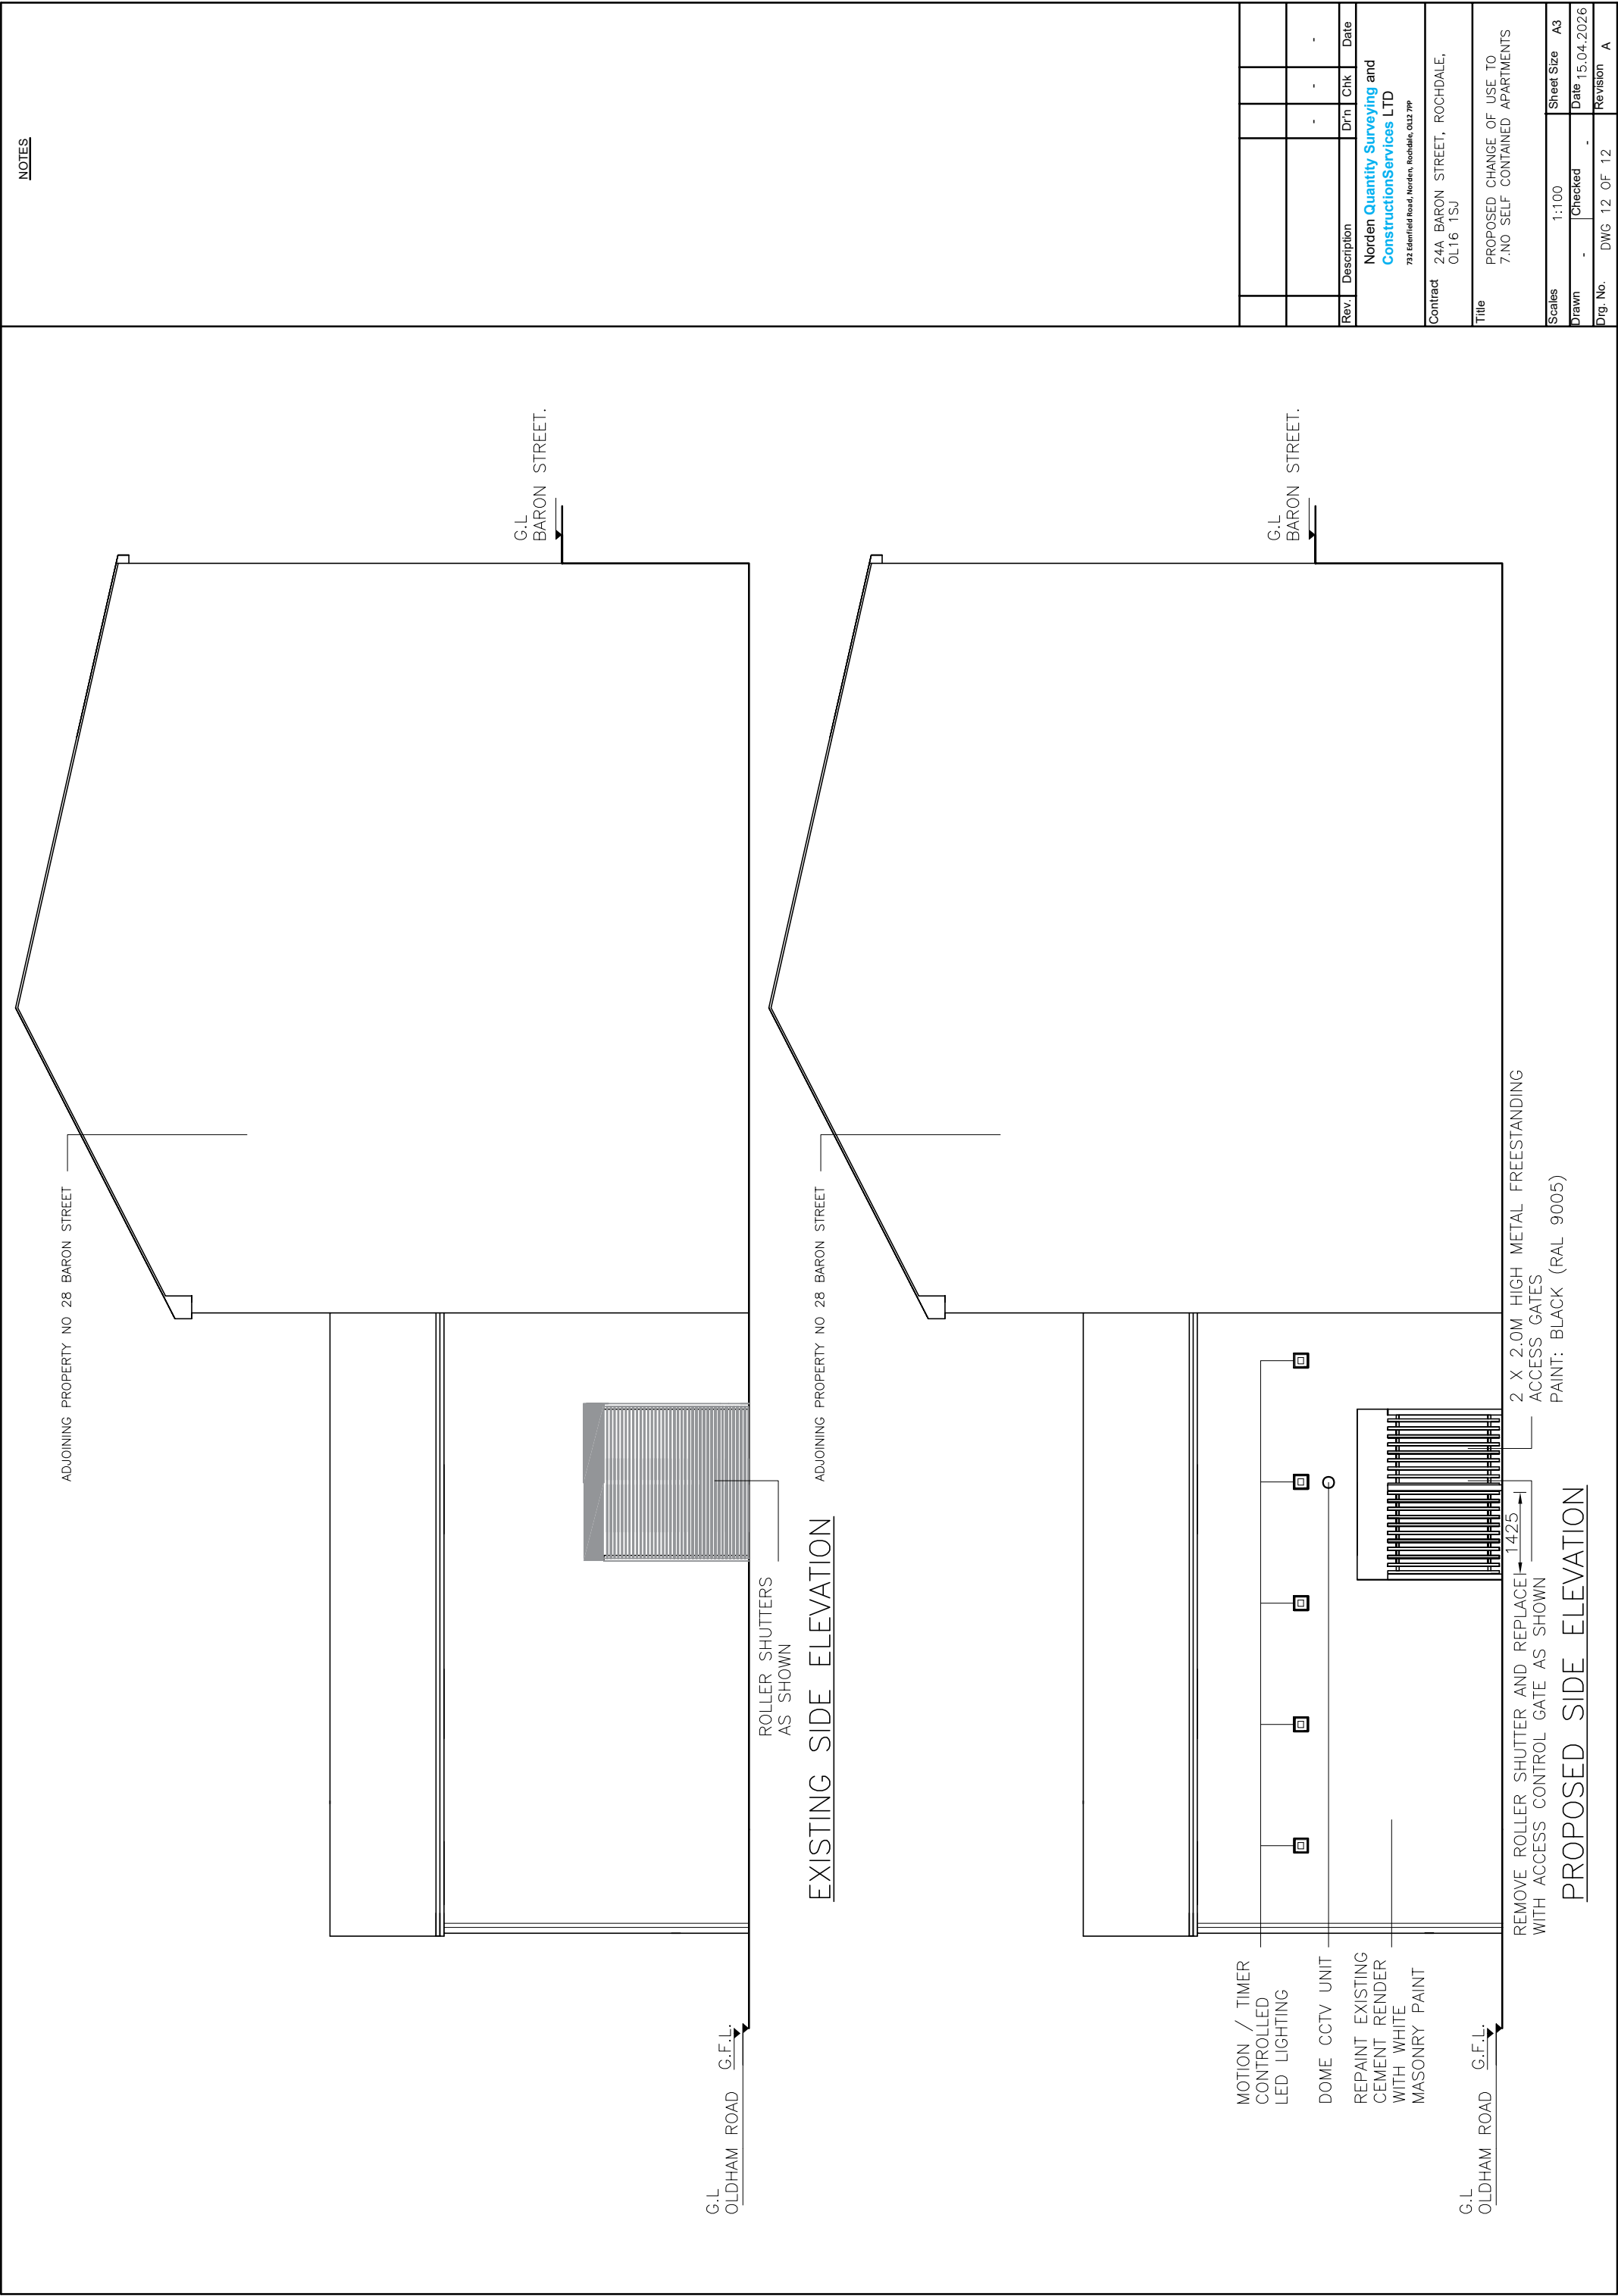

NOTES

Rev.	Description	Dwn	Chk	Date	
Norden Quantity Surveying and ConstructionServices LTD 732 Edenfield Road, Norden, Rochdale, OL12 7YP					
Contract	24A, BARON STREET, ROCHDALE, OL16 1SJ				
Title	PROPOSED CHANGE OF USE TO 7.NO SELF CONTAINED APARTMENTS				
Scales	1:100	Sheet Size A3			
Drawn	-	Checked	-	Date	15.04.2026
Dwg. No.	DWG 12	OF 12	Revision	A	