



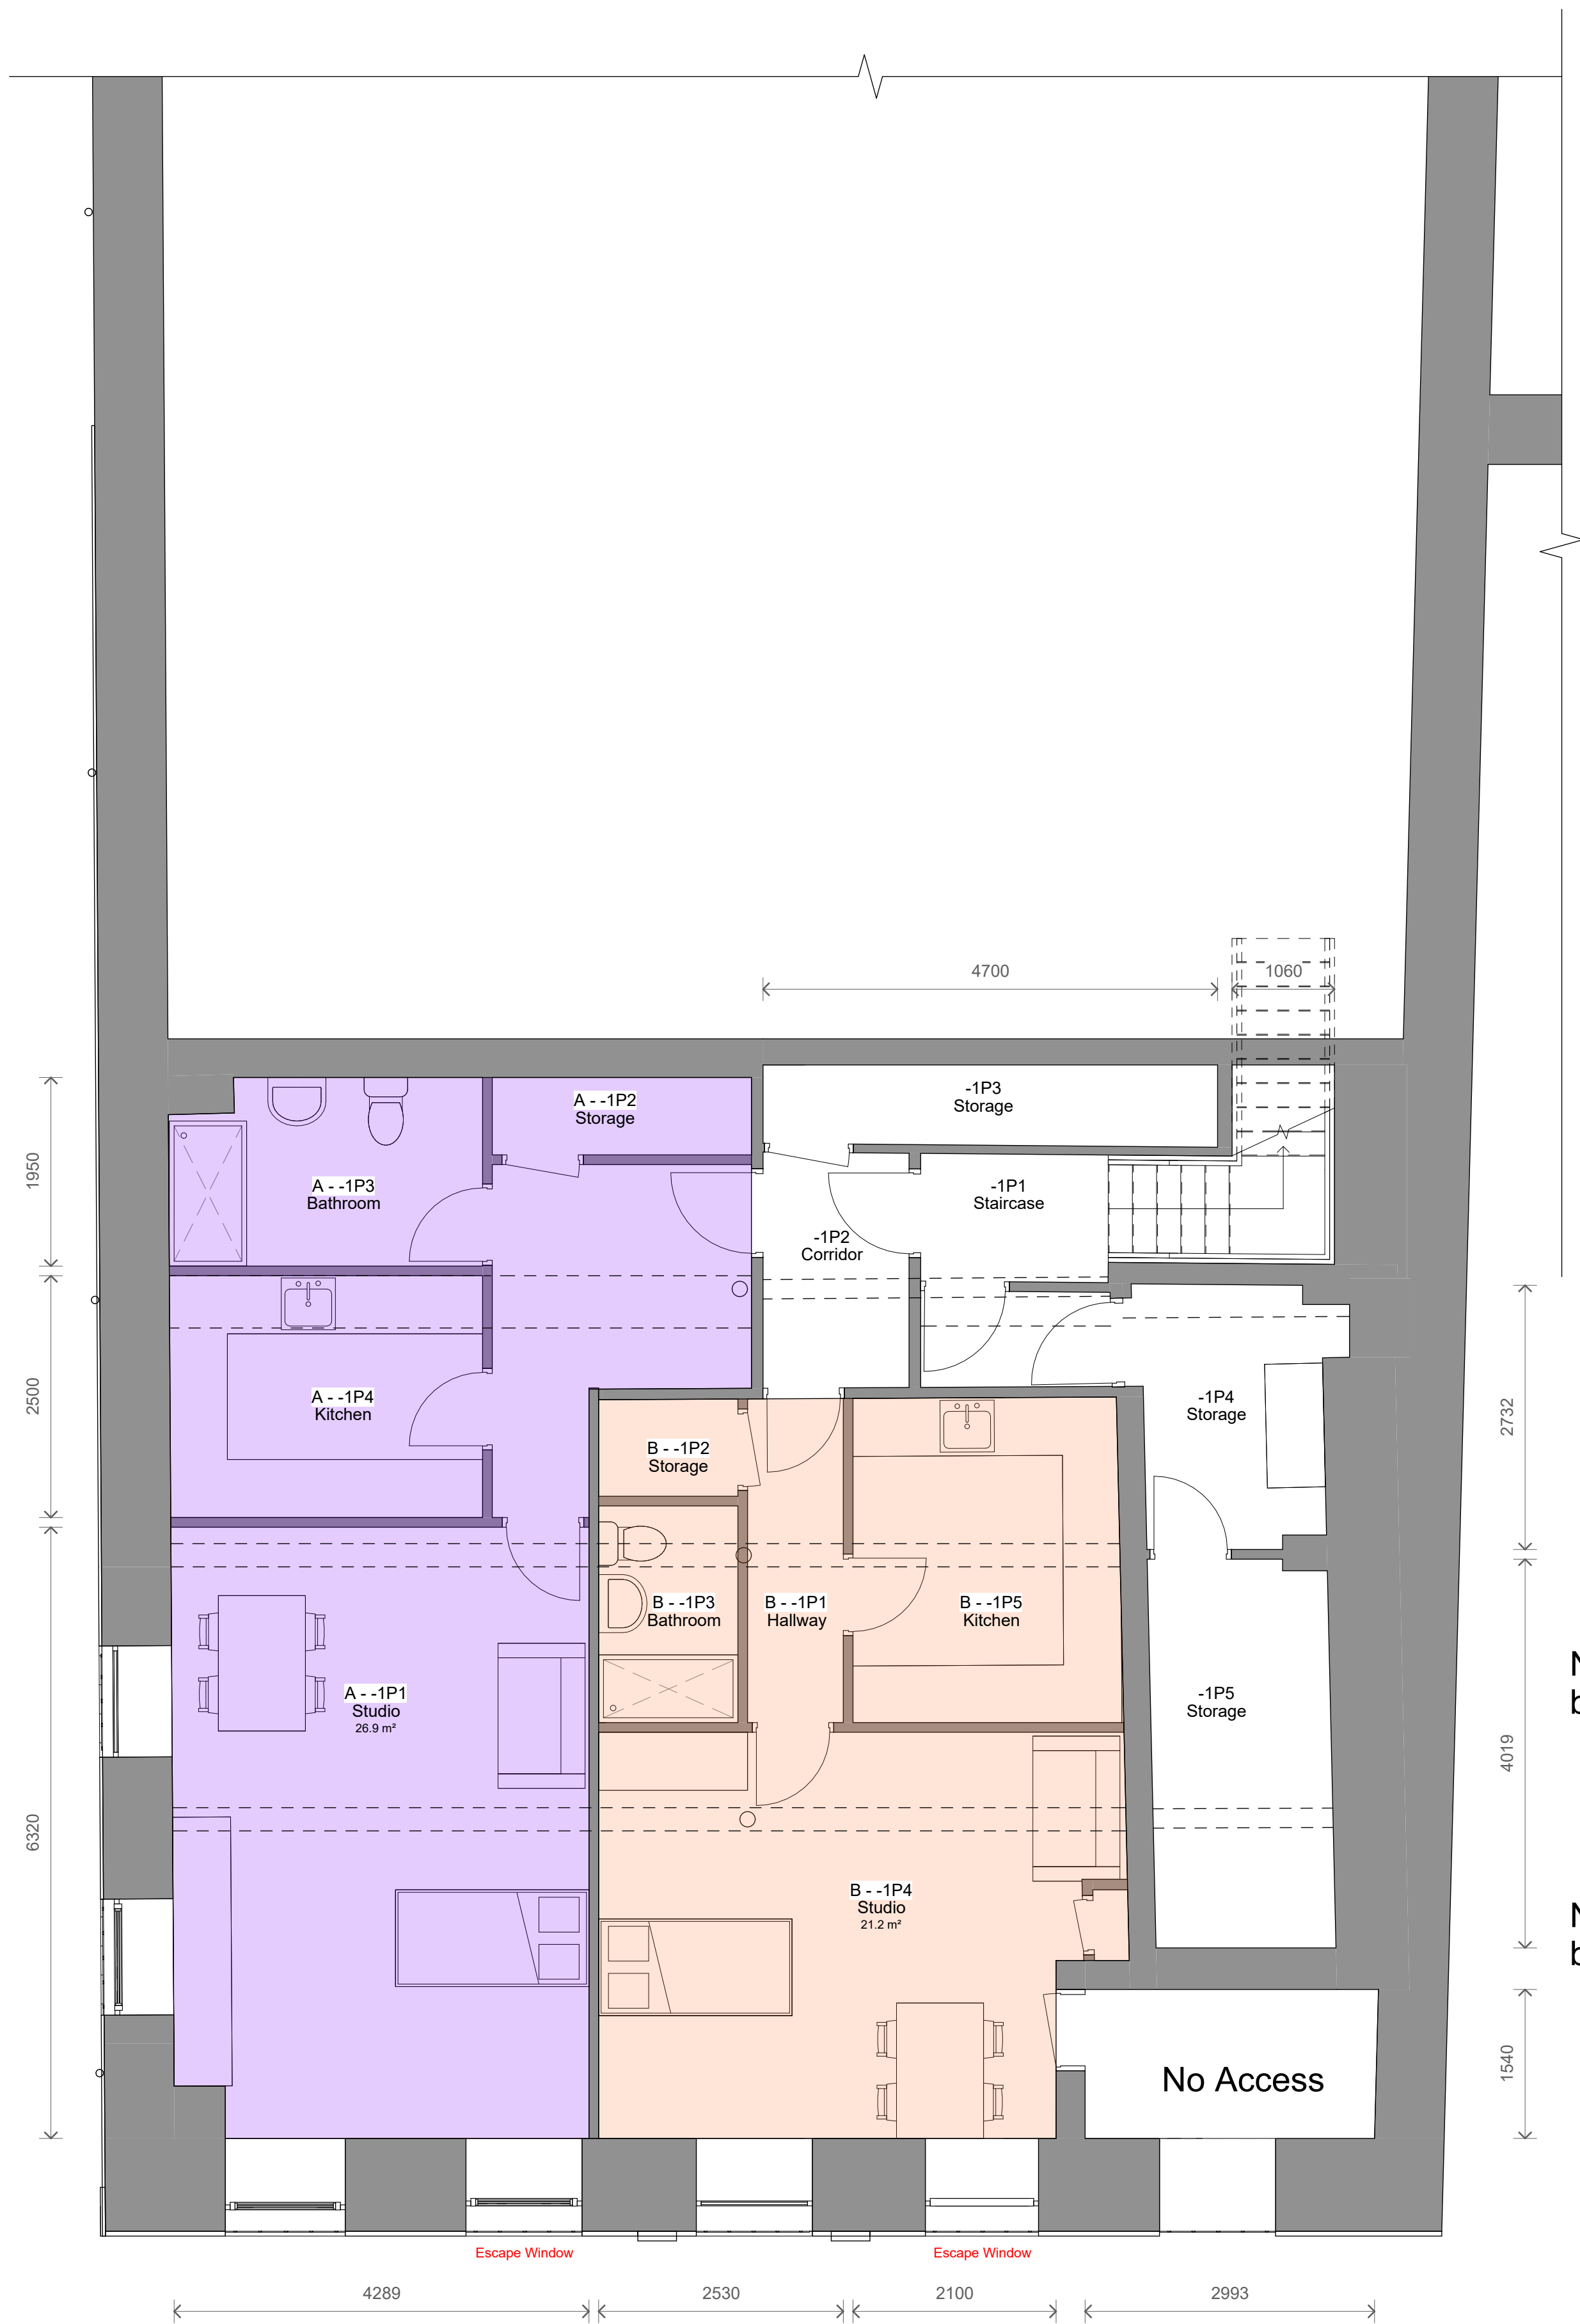


1 Level B1 - Proposed
1 : 50

KEY

- Studio A - 46.8m² - 1 Bedroom/ 1 Person
- Studio B - 40.2m² - 1 Bedroom/ 1 Person

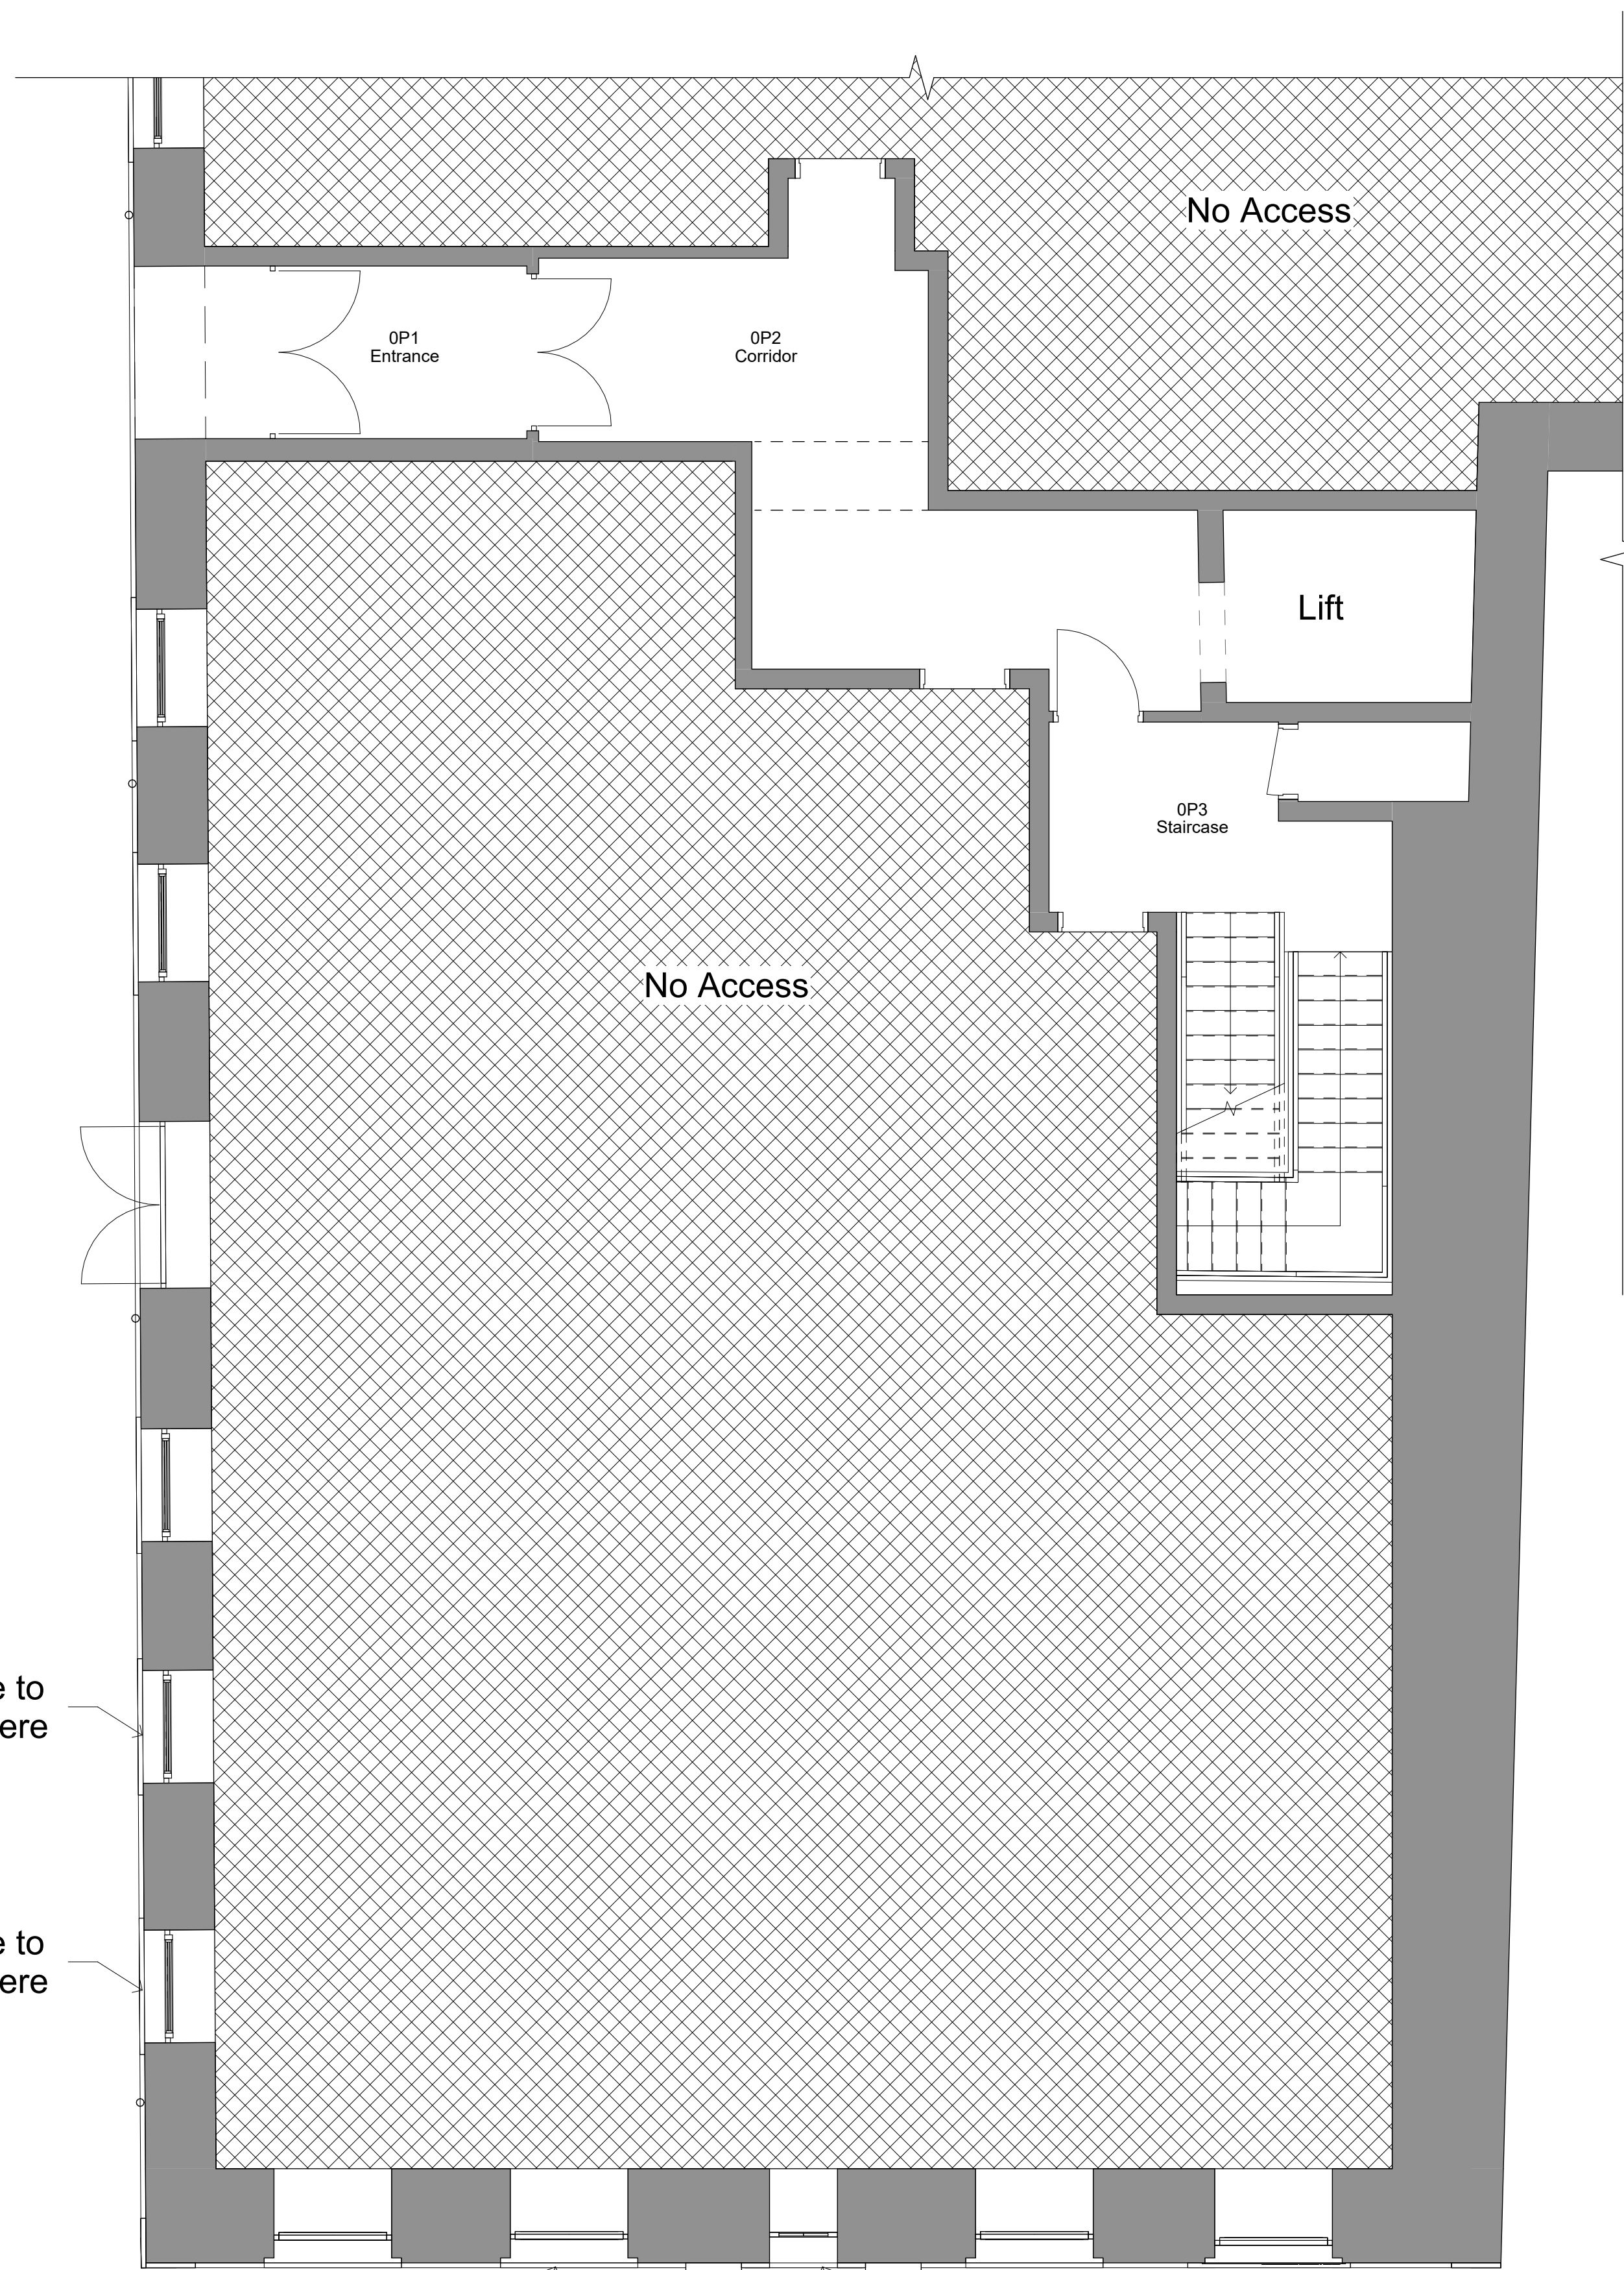

2 Level 0 - Proposed
1 : 50

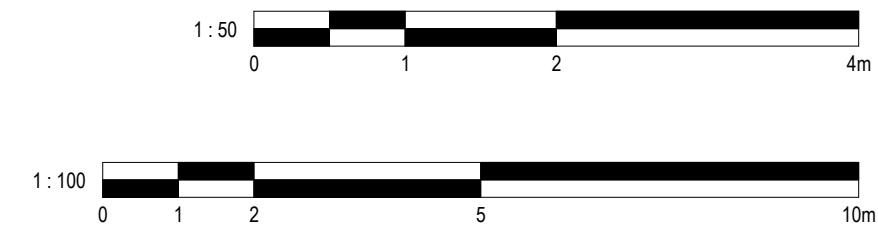

3	Revised Plans	26/03/2026	JB
2	Revised Plans	25/03/2026	JB
1	Revised - Bin Note	23/03/2026	JB
No.	Description	Date	Initial

PROJECT Verotex House 9 John Street			
TITLE Proposed Plans			
STATUS DESIGN			
DRAWN BY JB	DATE 21/11/2025	SCALE (@ A1) 1 : 50	
PROJECT NUMBER GSS25165.2	DRAWING NUMBER 003A	REV 3	
GOLD SKETCH S T U D I O S www.goldsketch.co.uk info@goldsketch.co.uk 0161 792 9595			
NOTES © COPYRIGHT - ALL RIGHTS RESERVED. THIS DRAWING SHALL NOT BE REPRODUCED WITHOUT PRIOR WRITTEN CONSENT. DRAWING TO BE USED FOR THE STATUS INDICATED ONLY. ALL DIMENSIONS AND SETTING OUT SHALL BE VERIFIED AND CONFIRMED ON SITE. ANY DISCREPANCIES TO BE REPORTED TO THE DESIGNER IMMEDIATELY. THE DESIGNER SHALL BE RESPONSIBLE FOR THE DESIGN AND THE CLIENT SHALL BE RESPONSIBLE FOR THE LEGISLATION RELEVANT CODES OF PRACTICE AND BRITISH STANDARDS. ALL DIMENSIONS ON THIS DRAWING ARE IN MILLIMETRES UNLESS OTHERWISE STATED.			