



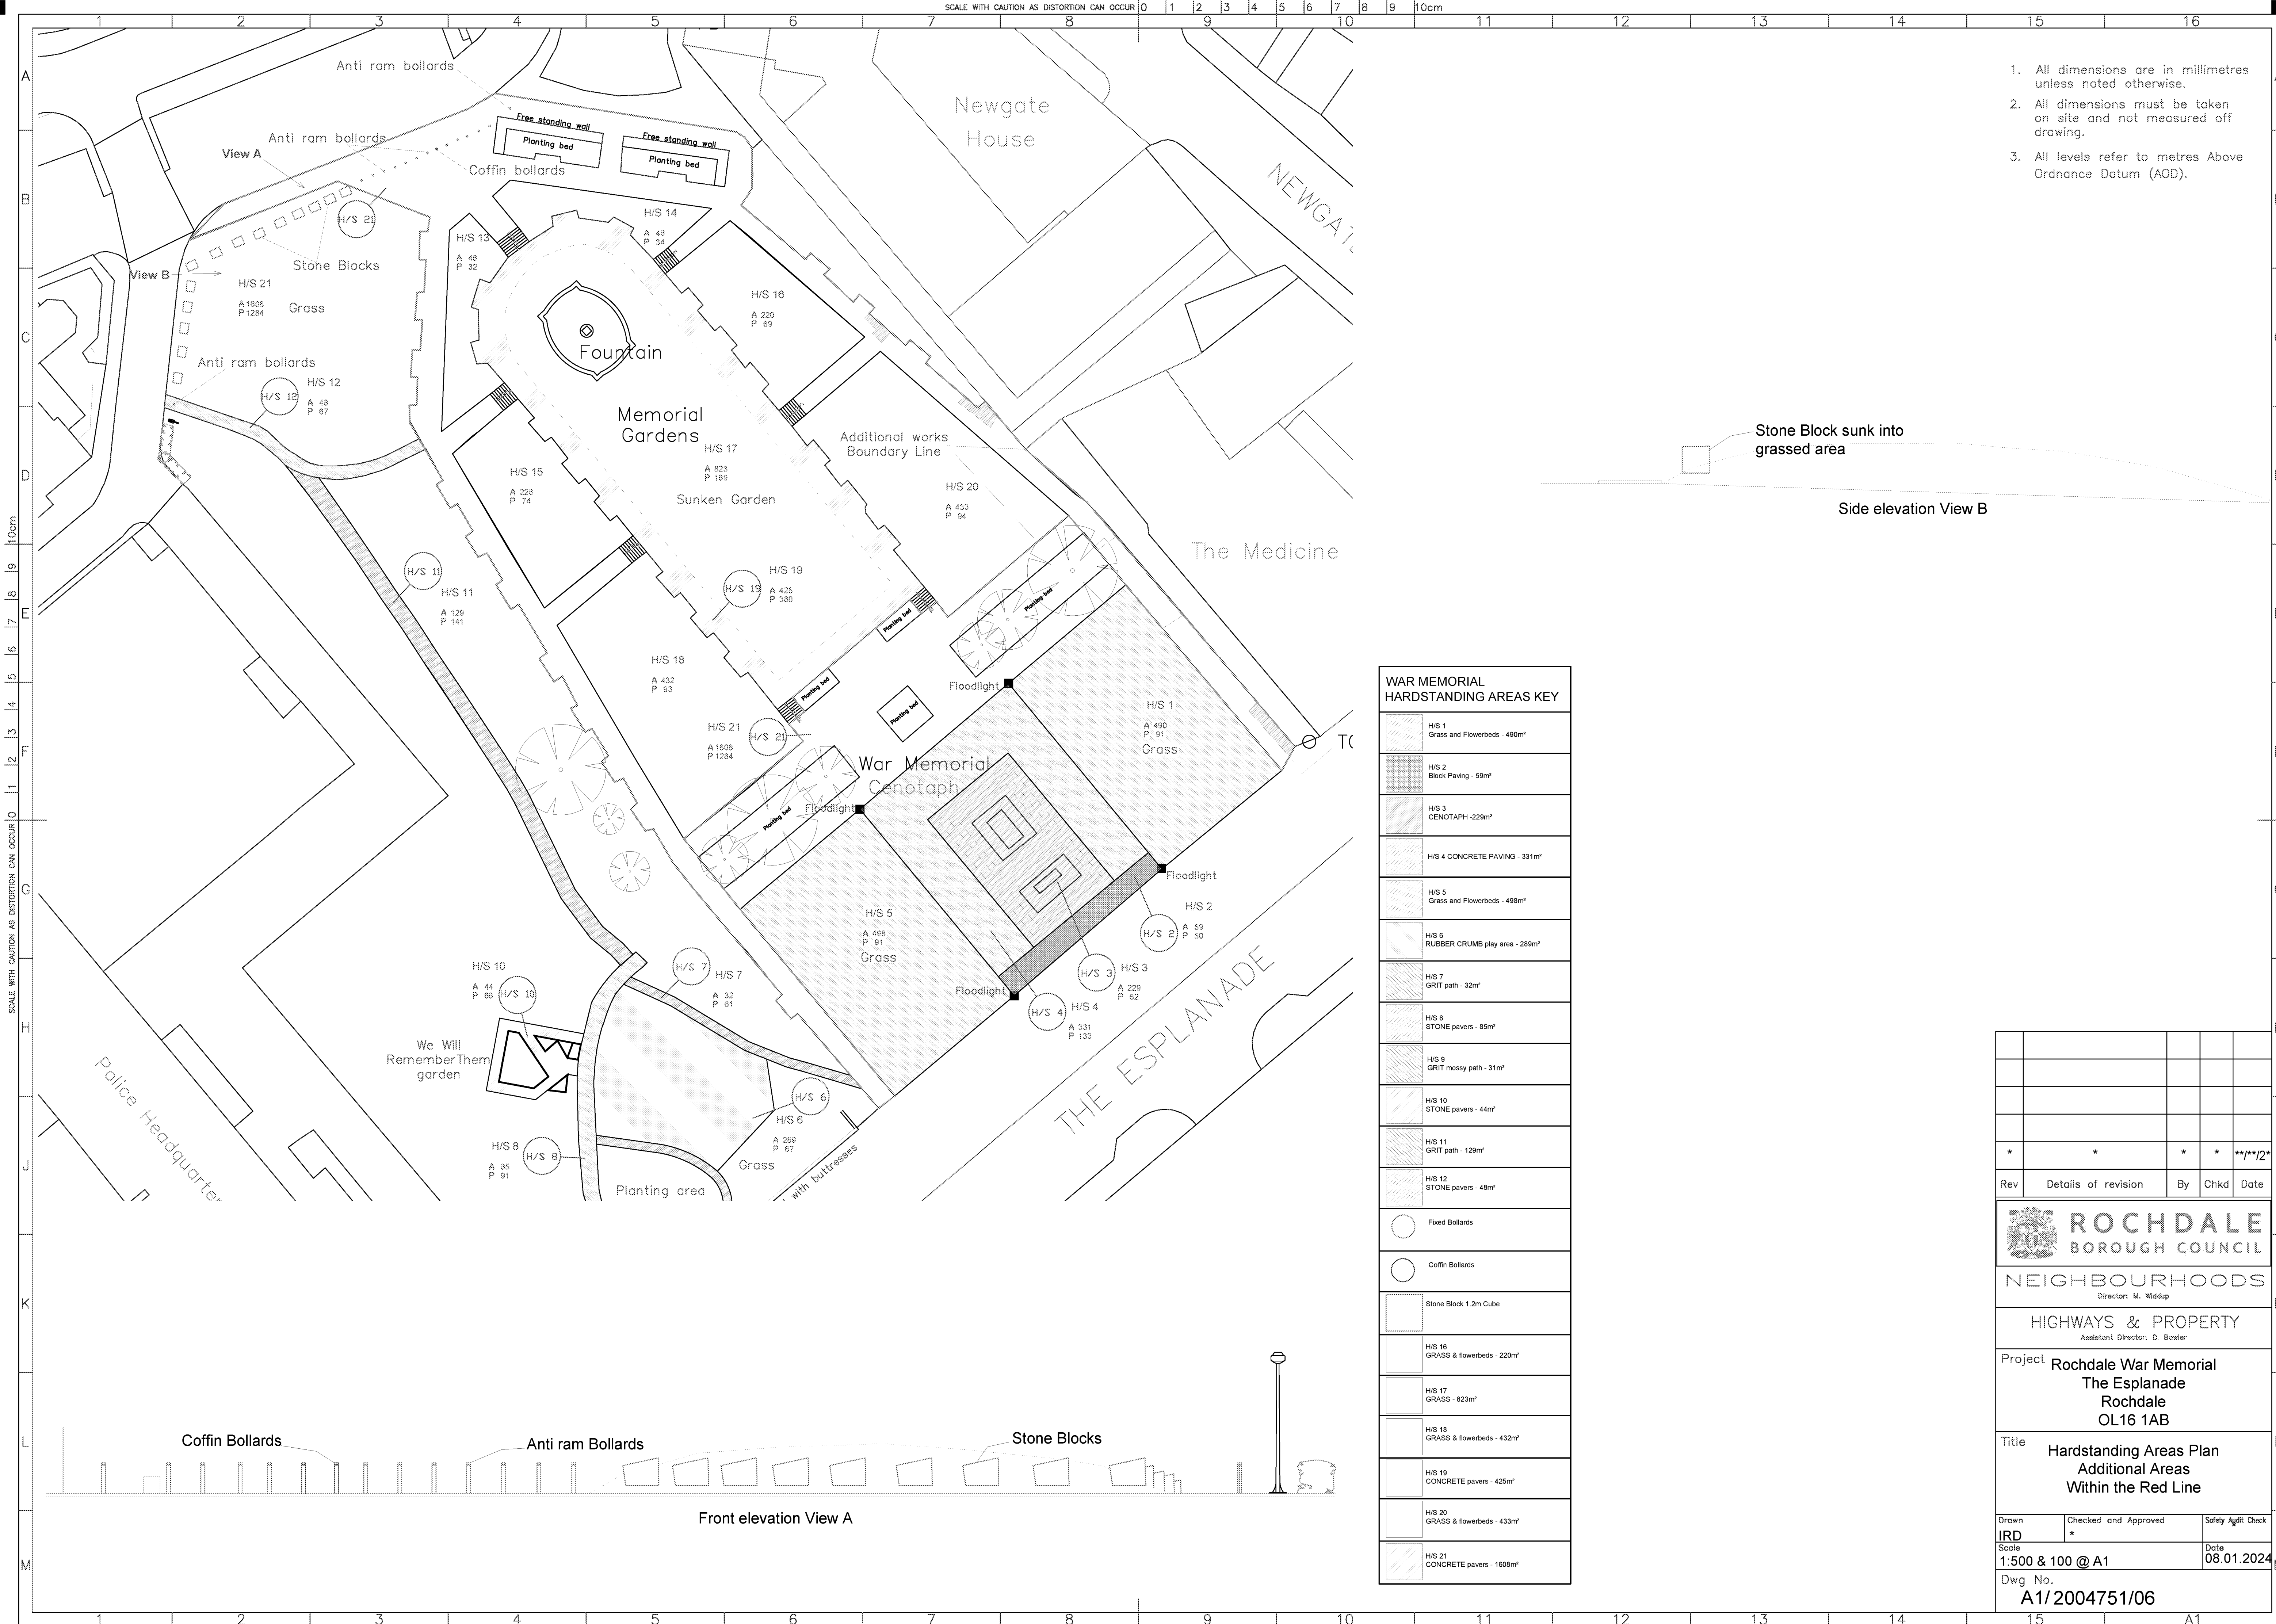

- 1. All dimensions are in millimetres unless noted otherwise.
- 2. All dimensions must be taken on site and not measured off drawing.
- 3. All levels refer to metres Above Ordnance Datum (AOD).

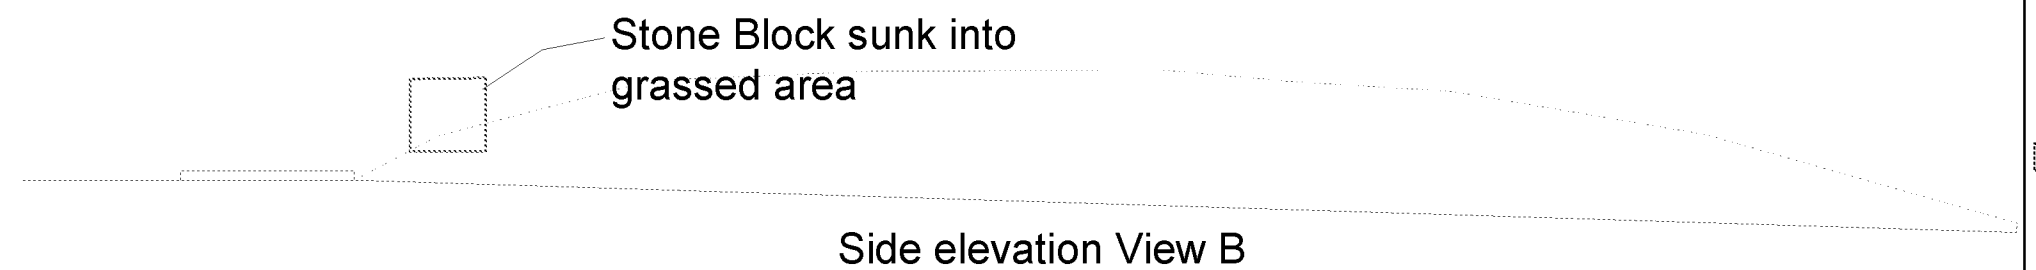

WAR MEMORIAL HARDSTANDING AREAS KEY	
	H/S 1 Grass and Flowerbeds - 490m²
	H/S 2 Block Paving - 59m²
	H/S 3 CENOTAPH - 229m²
	H/S 4 CONCRETE PAVING - 331m²
	H/S 5 Grass and Flowerbeds - 498m²
	H/S 6 RUBBER CRUMB play area - 289m²
	H/S 7 GRIT path - 32m²
	H/S 8 STONE pavers - 85m²
	H/S 9 GRIT mossy path - 31m²
	H/S 10 STONE pavers - 44m²
	H/S 11 GRIT path - 129m²
	H/S 12 STONE pavers - 48m²
	Fixed Bollards
	Coffin Bollards
	Stone Block 1.2m Cube
	H/S 16 GRASS & flowerbeds - 220m²
	H/S 17 GRASS - 823m²
	H/S 18 GRASS & flowerbeds - 432m²
	H/S 19 CONCRETE pavers - 425m²
	H/S 20 GRASS & flowerbeds - 433m²
	H/S 21 CONCRETE pavers - 1608m²

Rev	Details of revision	By	Chkd	Date
*	*	*	*	**/**/2*

ROCHDALE
BOROUGH COUNCIL

NEIGHBOURHOODS
Director: M. Widdup

HIGHWAYS & PROPERTY
Assistant Director: D. Bowler

Project **Rochdale War Memorial
The Esplanade
Rochdale
OL16 1AB**

Title **Hardstanding Areas Plan
Additional Areas
Within the Red Line**

Drawn **IRD**
Scale **1:500 & 100 @ A1**

Checked and Approved *****

Safety Audit Check *****

Date **08.01.2024**

Dwg No. **A1/2004751/06**