


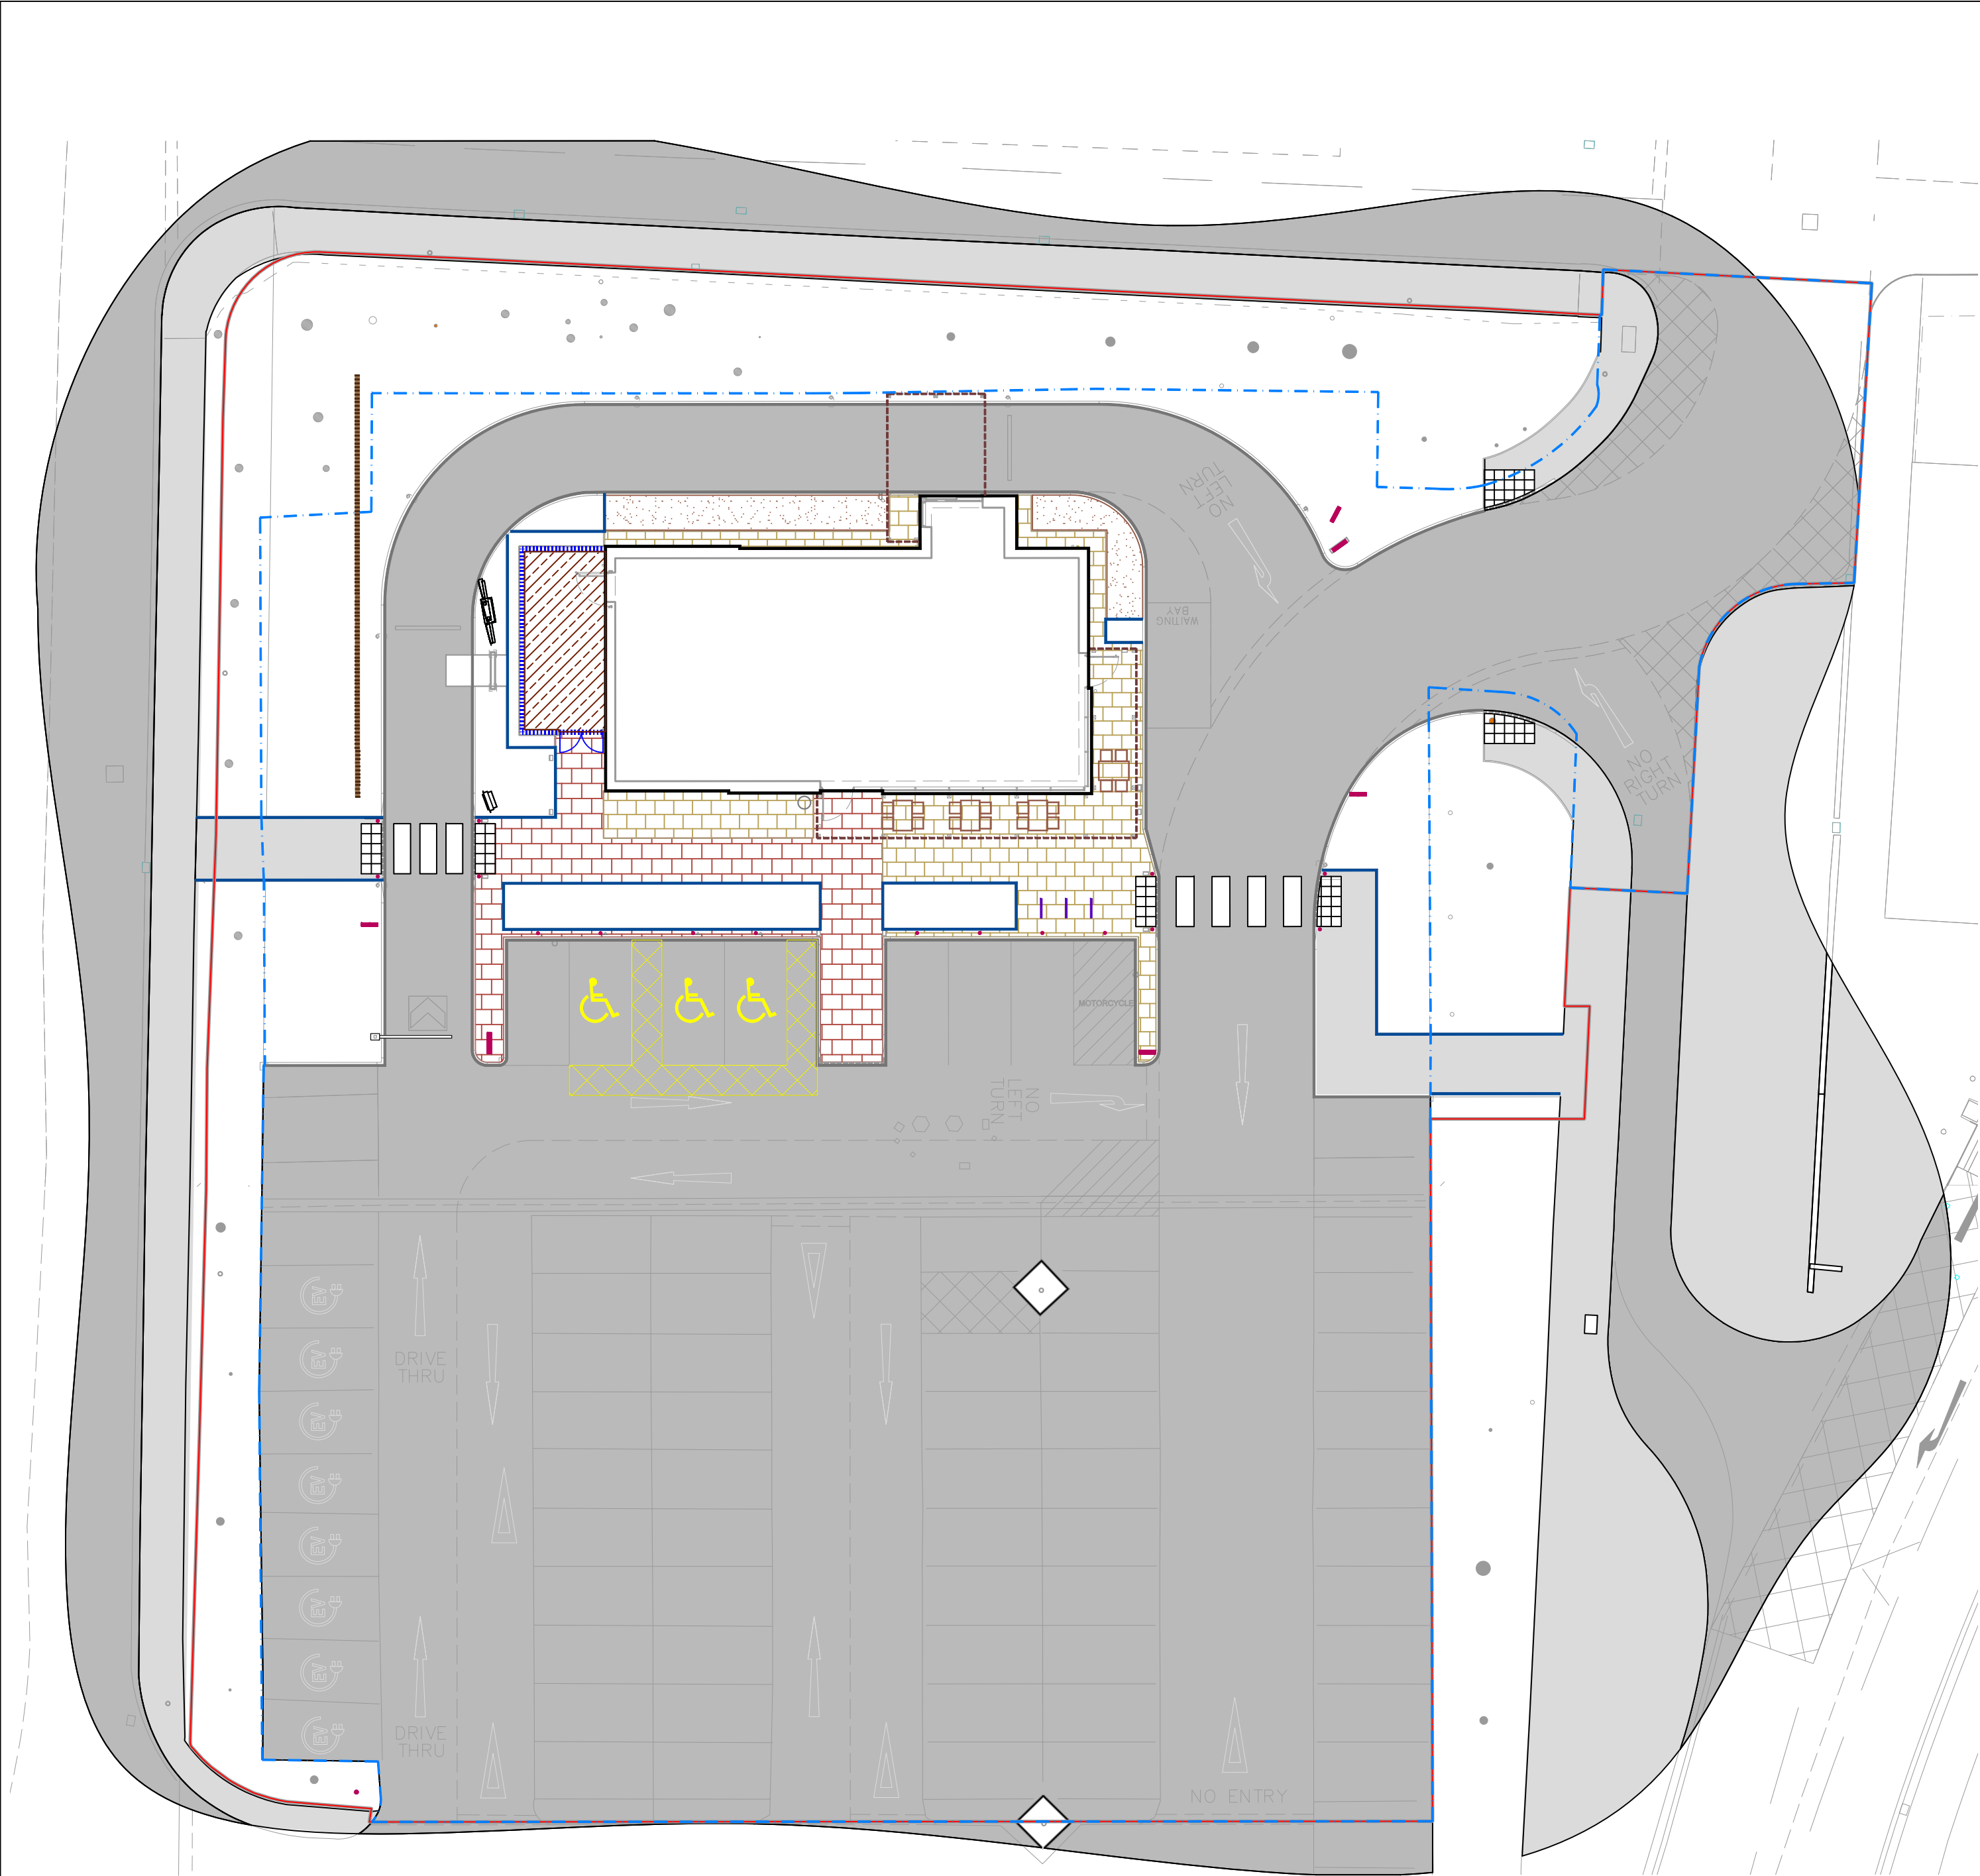

KEY

Hard Works

- Vehicular Asphalt Surfacing**
As per 1139-CD-D02 Hard Surfacing Materials
- Pedestrian Asphalt Surfacing**
As per 1139-CD-D02 Hard Surfacing Materials
- Footpath Paving Flag Type A**
As per 1139-CD-D02 Hard Surfacing Materials
- Footpath Paving Flag Type B**
As per 1139-CD-D02 Hard Surfacing Materials
- Gravel Border Paths**
As per 1139-CD-D02 Hard Surfacing Materials
- Brushed Concrete Yard**
As per 1139-CD-D02 Hard Surfacing Materials
- Concrete Pin Kerbs**
To paving and planter interfaces
Laid flush with paving
- Concrete Road Kerbs**
To Engineers specification
- Extent of Previous Hardstanding**
Areas now to become soft planting
- Building Canopies**
To Architects specification
- Fencing & Gates**
As per client requirements/specification
- Timber Acoustic Fence**
To engineers specification
- Outdoor Furniture**
As per client requirements/specification
- Bollards**
As per 11390-CD-D03 Street Furniture
- Signage**
As per client requirements/specification
- Cycle Parking**
As per 11390-CD-D03 Street Furniture
- Blister paving**
As per 11390-CD-D02 Hard Surfacing Materials
- Extent of Previous Hardstanding**

Refer to
11390-CD-D02_B Hard Surfacing Materials
11390-CD-D03_A Street Furniture
11390-CD-D04_A Boundary Treatments
Produce by The Ratcliffe Groves Partnership

Do not scale this drawing (printed or electronic version).
Contractors must check all dimensions from site.


This drawing is copyright and is for use on this site only. This drawing should be read in conjunction with all relevant consultants drawings and specialist subcontractors / supply chain drawings and specifications.

All works to be carried out in accordance with the latest British Standards / Codes of Practice unless specifically directed otherwise in the specification.

Responsibility for the reproduction of this drawing in paper form, or issued in electronic format, lies with the recipient to check that all information has been replicated in full and is correct when compared to the original paper or electronic image.

Graphical representations of equipment on this drawing have been co-ordinated, but are approximations only. Please refer to the specifications and / or details for actual sizes and / or specific contractor construction information.

Notes:-

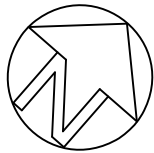

P03	08/04/26	PLANNING Updated	TH	AL
P02	10/06/25	PLANNING Updated	AL	SW
P01	30/04/25	PLANNING First Issue	AL	SW
REV.	DATE	DESCRIPTION	DRAWN	CHK'D



A: Ground Floor, The Tower,
Deva City Office Park, Trinity Way,
Manchester M3 7BF

T: +44 (0) 161 312 3131

weareurbangreen.co.uk

Client:	ERP (Accrington) Ltd		
Project:	ST MARYS GATE ROCHDALE		
Title:	HARD LANDSCAPE PLAN		
Issue:	PLANNING		
Drawn:	AL	Checked:	SW
Project:	UG 3023	Scale @ A2:	1:200
Dwg No:	UG_3023_LAN_HL_DRW_02	Approved:	SA
		Date:	30/04/25
		Revision:	P03