


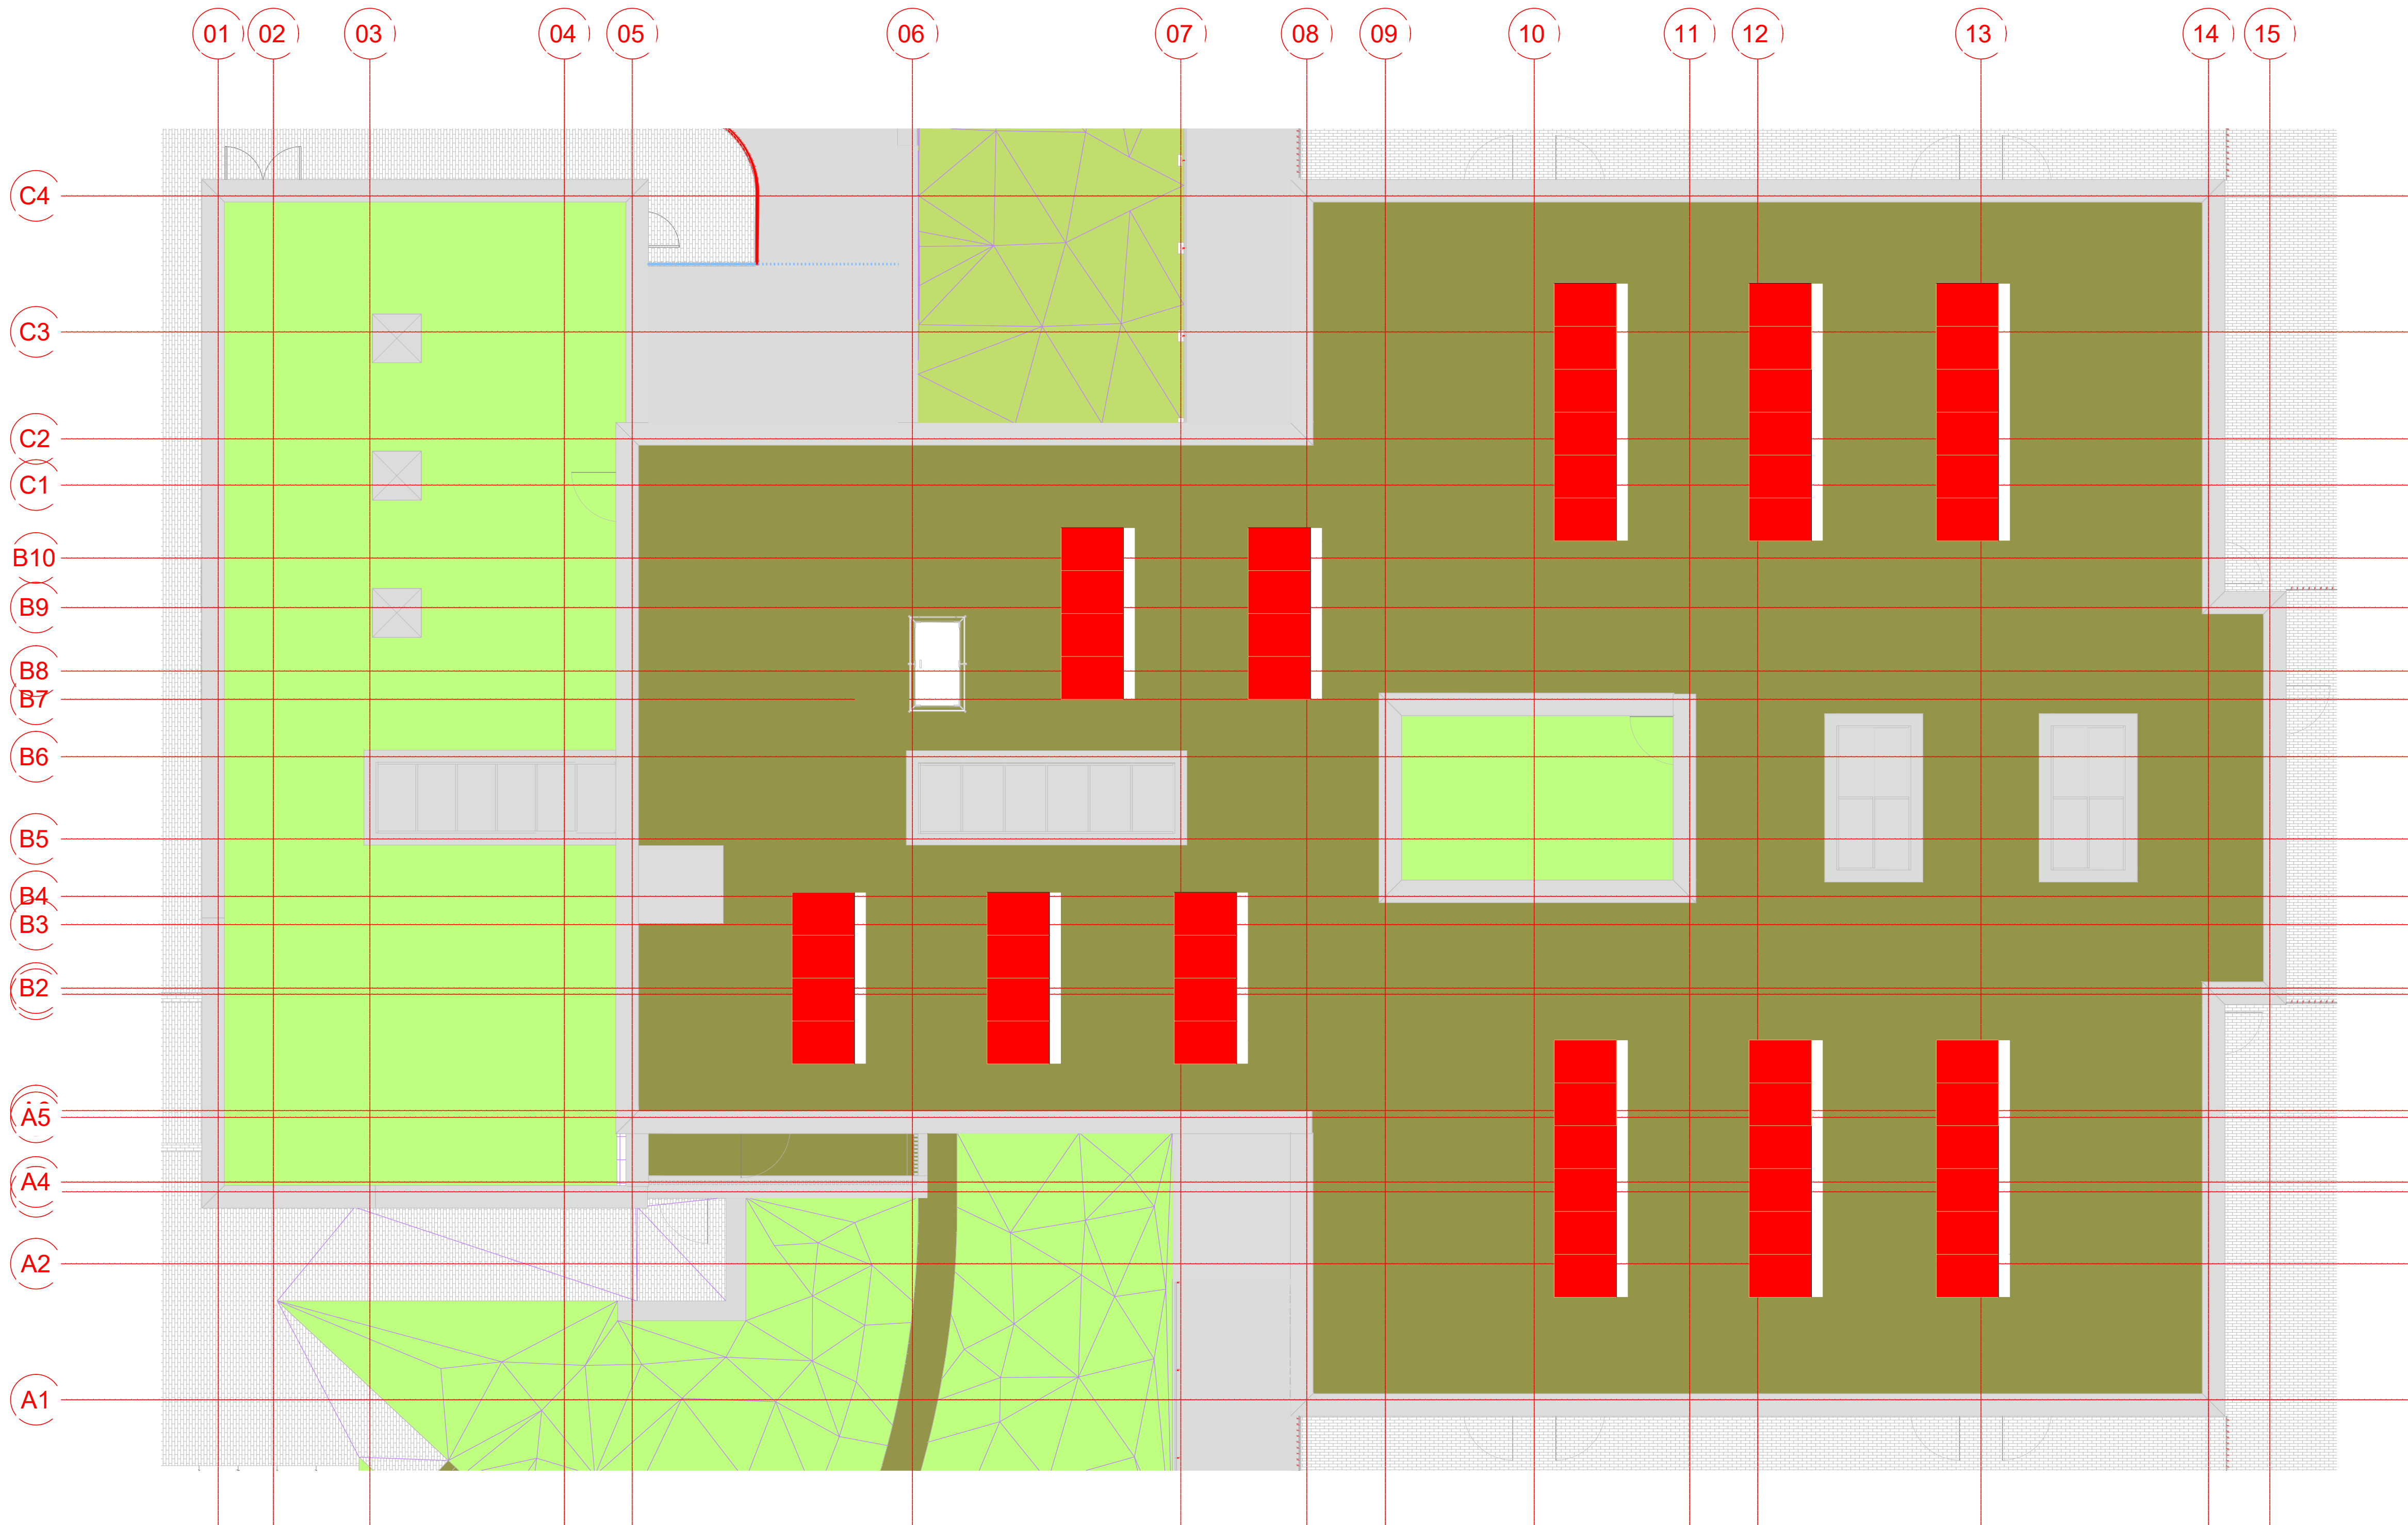


© 2021 Silcock Leedham Group Ltd.
This document is no longer controlled once downloaded.
Dimensions to be confirmed before scaling from this drawing.

Key Plan

Linked Drawing Schedule

Dwg Link: Name	Dwg Link: Revision	Dwg Link: Rev: Date

Scale Bar

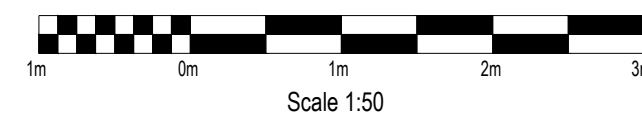

CONSTRUCTION DESIGN AND MANAGEMENT REGULATIONS 2015

The contractors attention is drawn to the abnormal risks identified below, annotated on the drawing and explained in the associated risk registers

LEGEND

- YOU MUST NOT DO
- YOU MUST DO
- HAZARD OR DANGER
- CAUTION

NOTES:

- DO NOT SCALE FROM THIS DRAWING.
- ALL DIMENSIONS ARE IN mm UNLESS INDICATED OTHERWISE.
-

Rev.	Description	AS	DM	25.03.26
P01	PRELIMINARY ISSUE	AS	DM	25.03.26

SILCOCK
LEEDHAM
an RSK company

Upperbank House, Horsforth, Leeds
LS18 4BN : UK
+44(0)113 3933310
www.silcockleedham.co.uk

Building Services Consulting Engineers

MEP design | building physics | commissioning management | building information modelling

Client/Main Contractor

ROCHDALE BOROUGH COUNCIL

Architect

SEVEN ARCHITECTURE

Project

RAISE ROCHDALE PRU

Drawing Title

ELECTRICAL SERVICES
PROPOSED ROOF LEVEL
SOLAR PANEL ARRAY

Scale @ Paper Size	Project Number	Drawn By	Date Created
1:100 @ A1	3220293	AS	25.03.2026

Project Status

PRELIMINARY

Issue Status

S3 - FOR REVIEW & COMMENT

Revision

BAP-SLCE-V1-RF-DR-E-6500 P01

STAGE 3 - PRELIMINARY ISSUE