


Existing Long Site Section
1 : 200

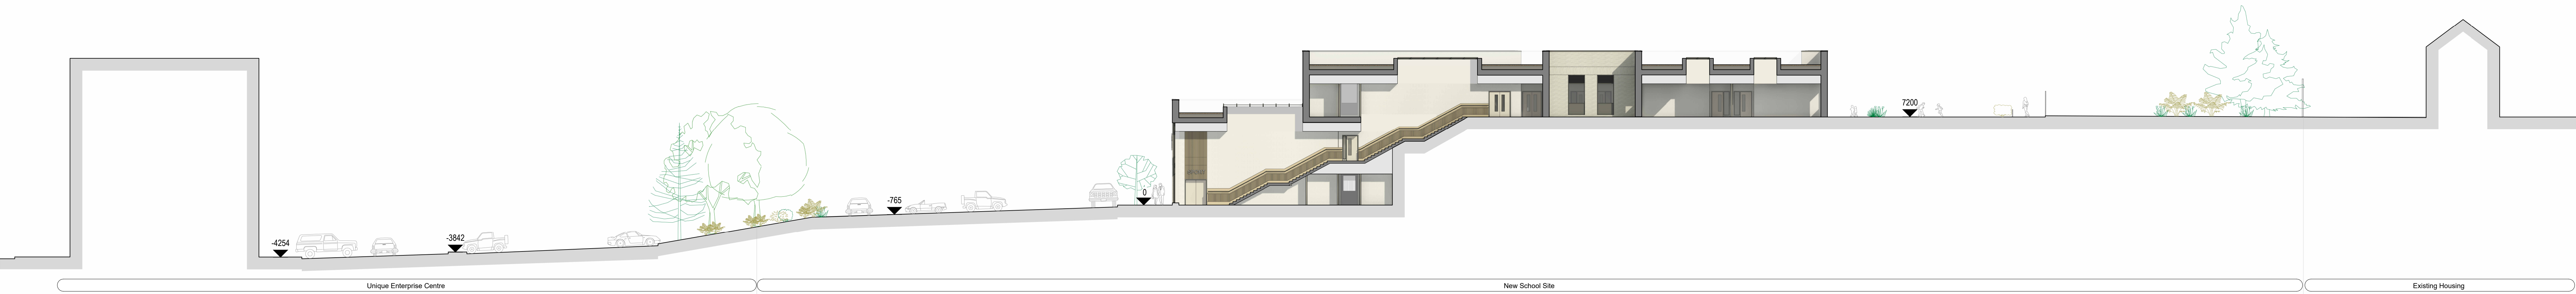

Proposed Long Site Section
1 : 200


COPYRIGHT RESERVED:
The Copyright in all designs and drawings are the property of Seven Architecture. Reproduction or use for any purpose other than that authorised by Seven Architecture is forbidden.

GENERAL NOTES:

1. All dimensions to be checked on site. The Contractor shall verify and be responsible for all dimensions.
2. DO NOT scale the drawing - The drawing must not be scaled for any purpose, refer to written dimensions only.
3. Any queries or doubts, drawing errors, omissions or divergences shall be reported to Seven Architecture without delay and prior to works being carried out.
4. The drawing is subject to statutory approvals.
5. All works are to be in accordance with the planning approval and my subsequent approved Local Authorities planning correspondence including drawings, documents and reports.
6. All works are to comply with the Building Regulations, British Standards, Code of Practice and any Local Statutory requirements.
7. All works are to comply with current Health & Safety Legislation, HSE recommendations, guidance and the current CDM regulations.
8. All architectural drawings are to be read in conjunction with the relevant architectural specifications and outline specification sheets.
9. All the details and setting-out drawings are design intent only. Final arrangement is subject to design development and coordination with Design Team consultants and relevant subcontractors.
10. All details and setting-out drawings are design intent only. Final arrangement is subject to design development and coordination with Design Team consultants and relevant subcontractors.

REV.	DESCRIPTION	DATE	DRAWN	CHECKED
P01	Planning Issue	27/03/26	RL	DM

DRAWING SCALE:
1:500 @ A0

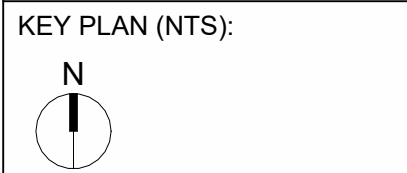

CLIENT:
Rochdale Borough Council



PROJECT TITLE:
Raise Rochdale PRU

PROJECT NO:
20904

DRAWING TITLE:
Proposed Site Sections

PROJECT	OWNER	FUNCTION	SPACE	FORM	STRUCTURE	NO. 1	REVISION
BAP	SEV	ZZ	ZZ	DR	A	00503	P01

SUSTAINABILITY
DESCRIPTION

REVISION
DESCRIPTION

PLANNING

seven.
SEVENARCHITECTURE.CO.UK

Unit 1.3 Visual Arts
11-13 Bridge Street
MANCHESTER
M4 6BN
T: 0161 236 5555

Clarendon House
11-13 Bridge Street
HARRINGTON
H1 1DT
T: 01423 759 807

Y Newbold Layd
Clarendon House
CONWY
LL20 5SG
T: 01298 875120

Studios at: