


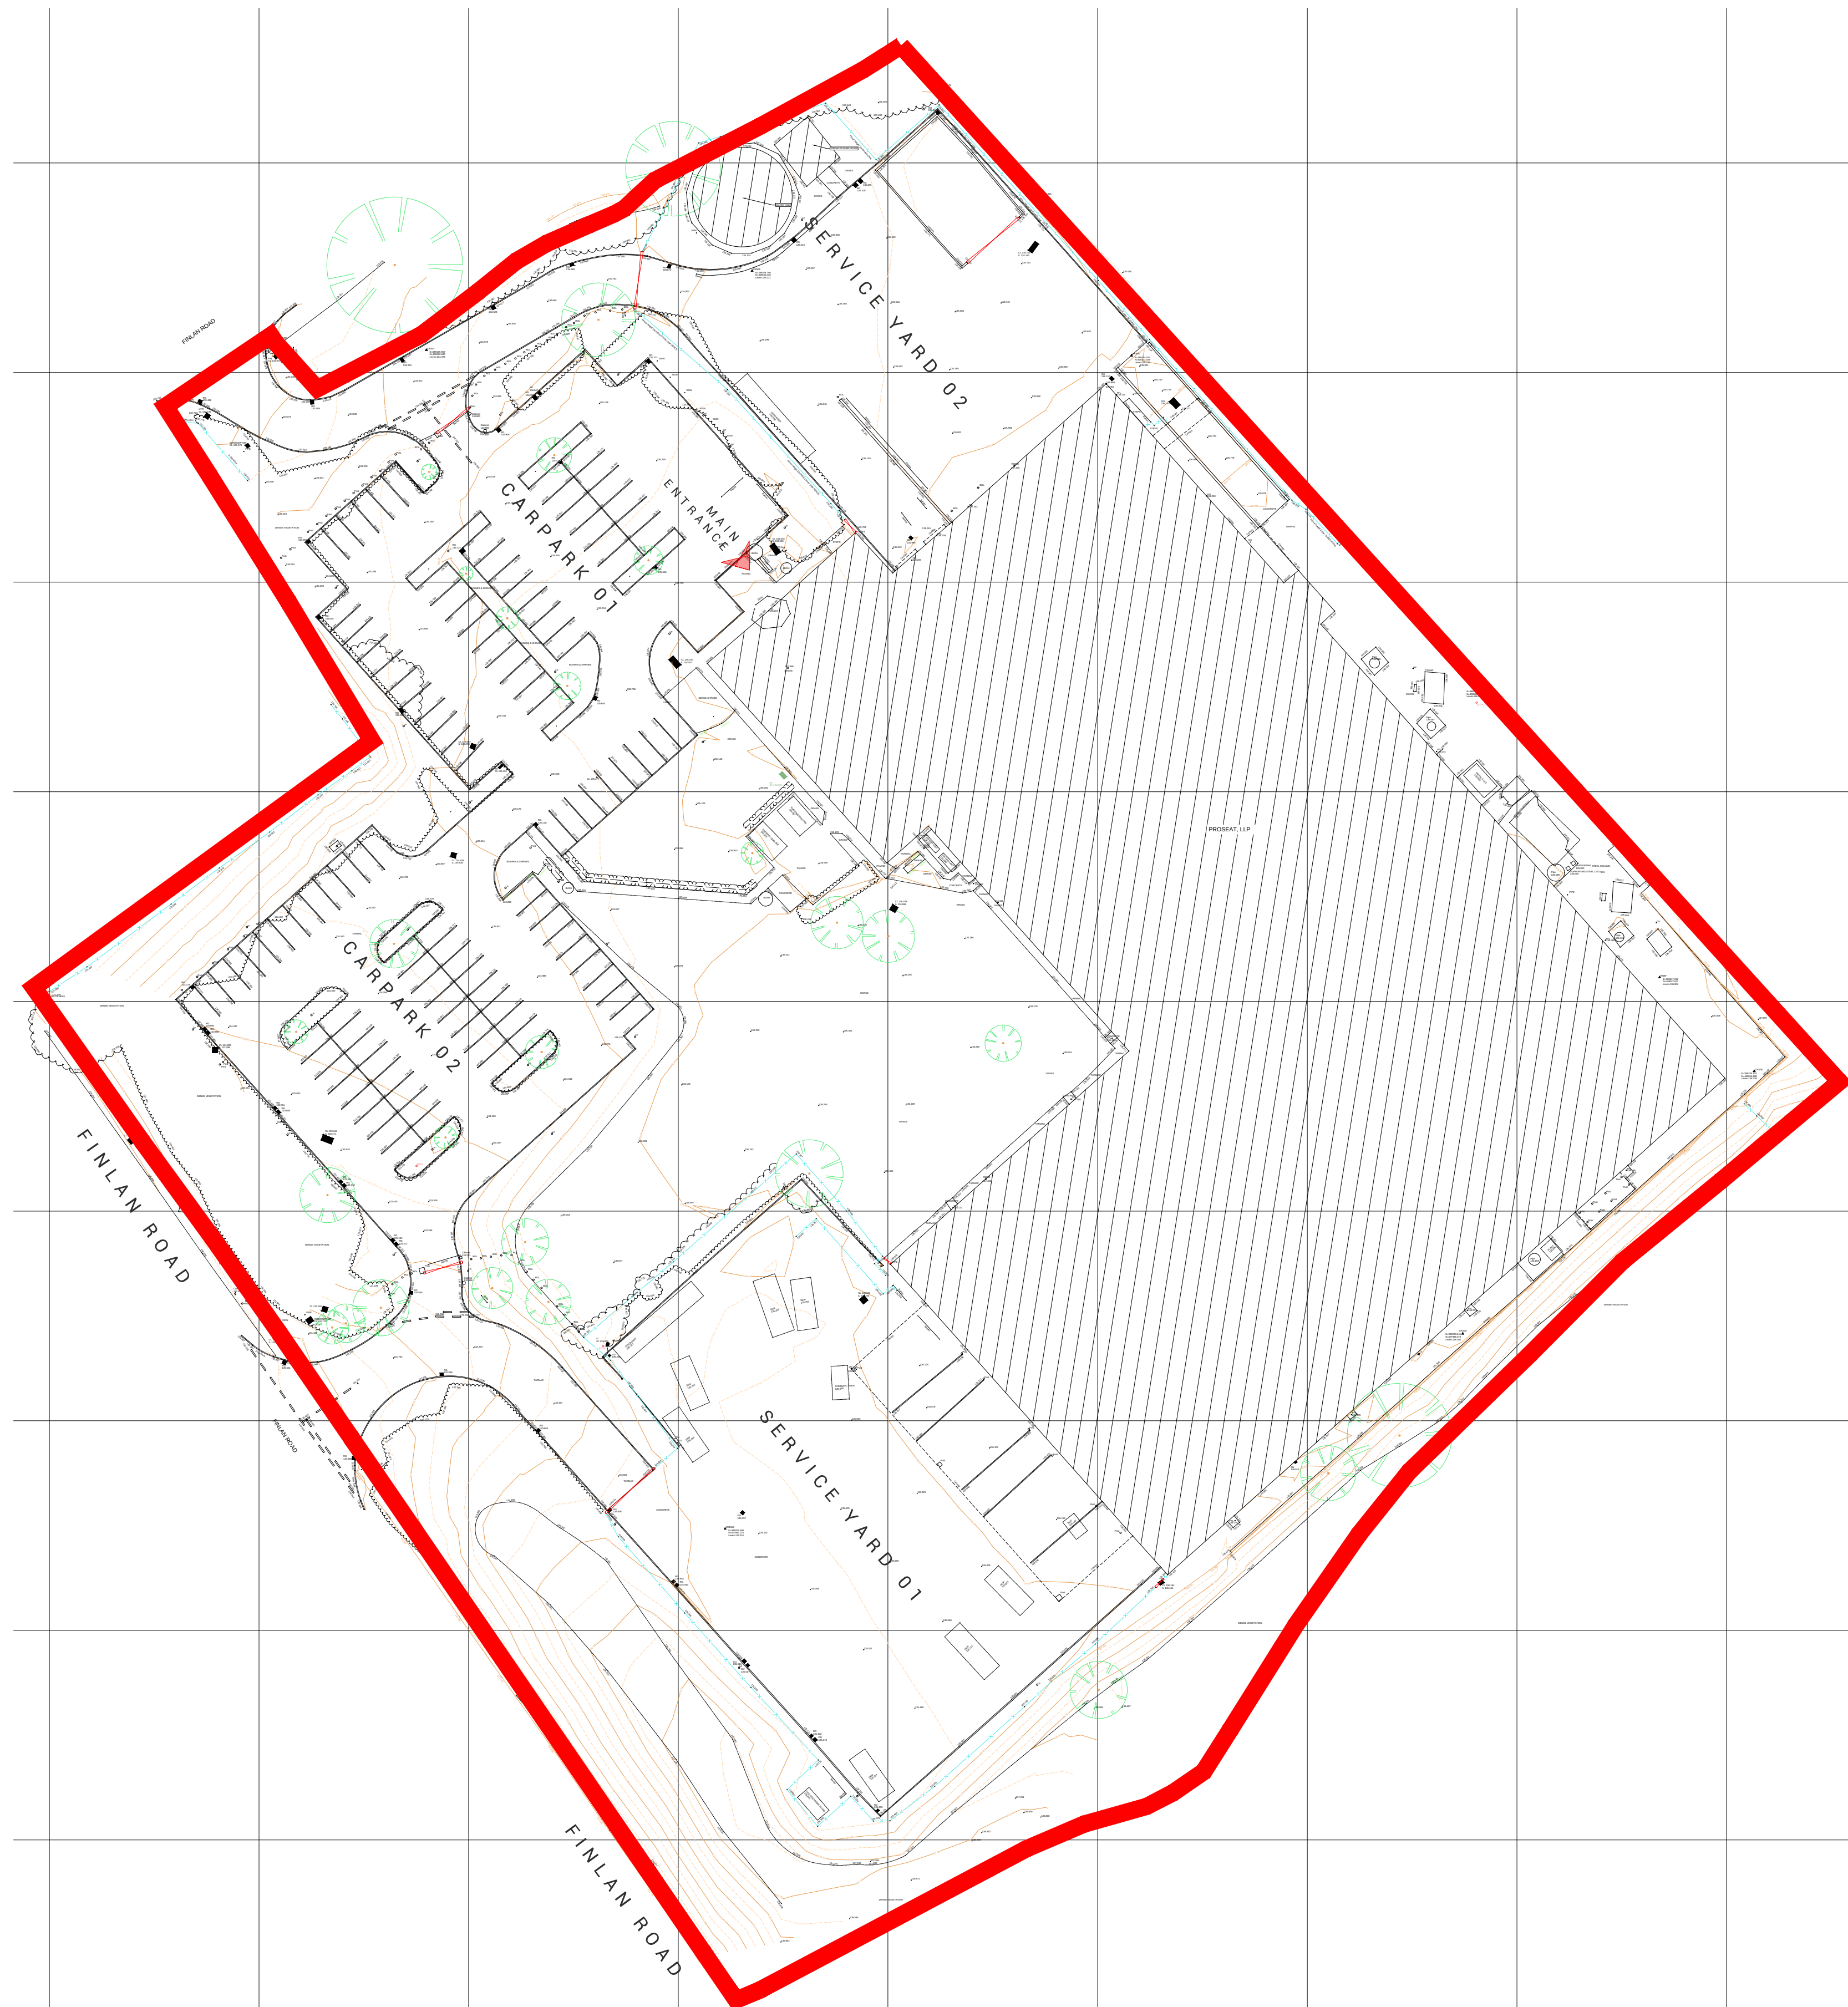

THE SITE
 Location: Unit A Finlan Rd, Stakehill Industrial Estate

Notes: Do not scale from this drawing. Use figured dimensions in all cases. Check all dimensions on site. Report any drawing errors or discrepancies to O'Brien & Noel Architects before proceeding. This drawing has been created for the purposes identified in the status and should only be used for this purpose. This is not a construction drawing. To be read in conjunction with all approved documents, permits, drawings and information and drawings from other appointed consultants.

[illegible]

O'BRIEN & NOËL
ARCHITECTS

PO BOX 810
STANDISH, WIGAN
WN19WR

0125 741 5402
0151 528 2211
contact@obriennoel.com
www.obriennoel.com

LOCATION
Unit A
Finlan Road
Stakehill-Industrial-Estate
Middleton
M24 2SJ

UNIT A - Partial Demolition, Proposed Extension
& Site Landscape Alterations.

UBS Triton Property Fund

Existing Topographical Plan

PURPOSE OF ISSUE

PLANNING

RAWN BY MO	CHECKED BY PN	DATE APR 2023
CALE (@ A1) AS SHOWN	PROJECT NUMBER 0127	
DRAWING NUMBER L106		REV A

Copyright O'Brien & Noel Architects. Studio 2FLA Limited trading as O'Brien & Noel Architects

