
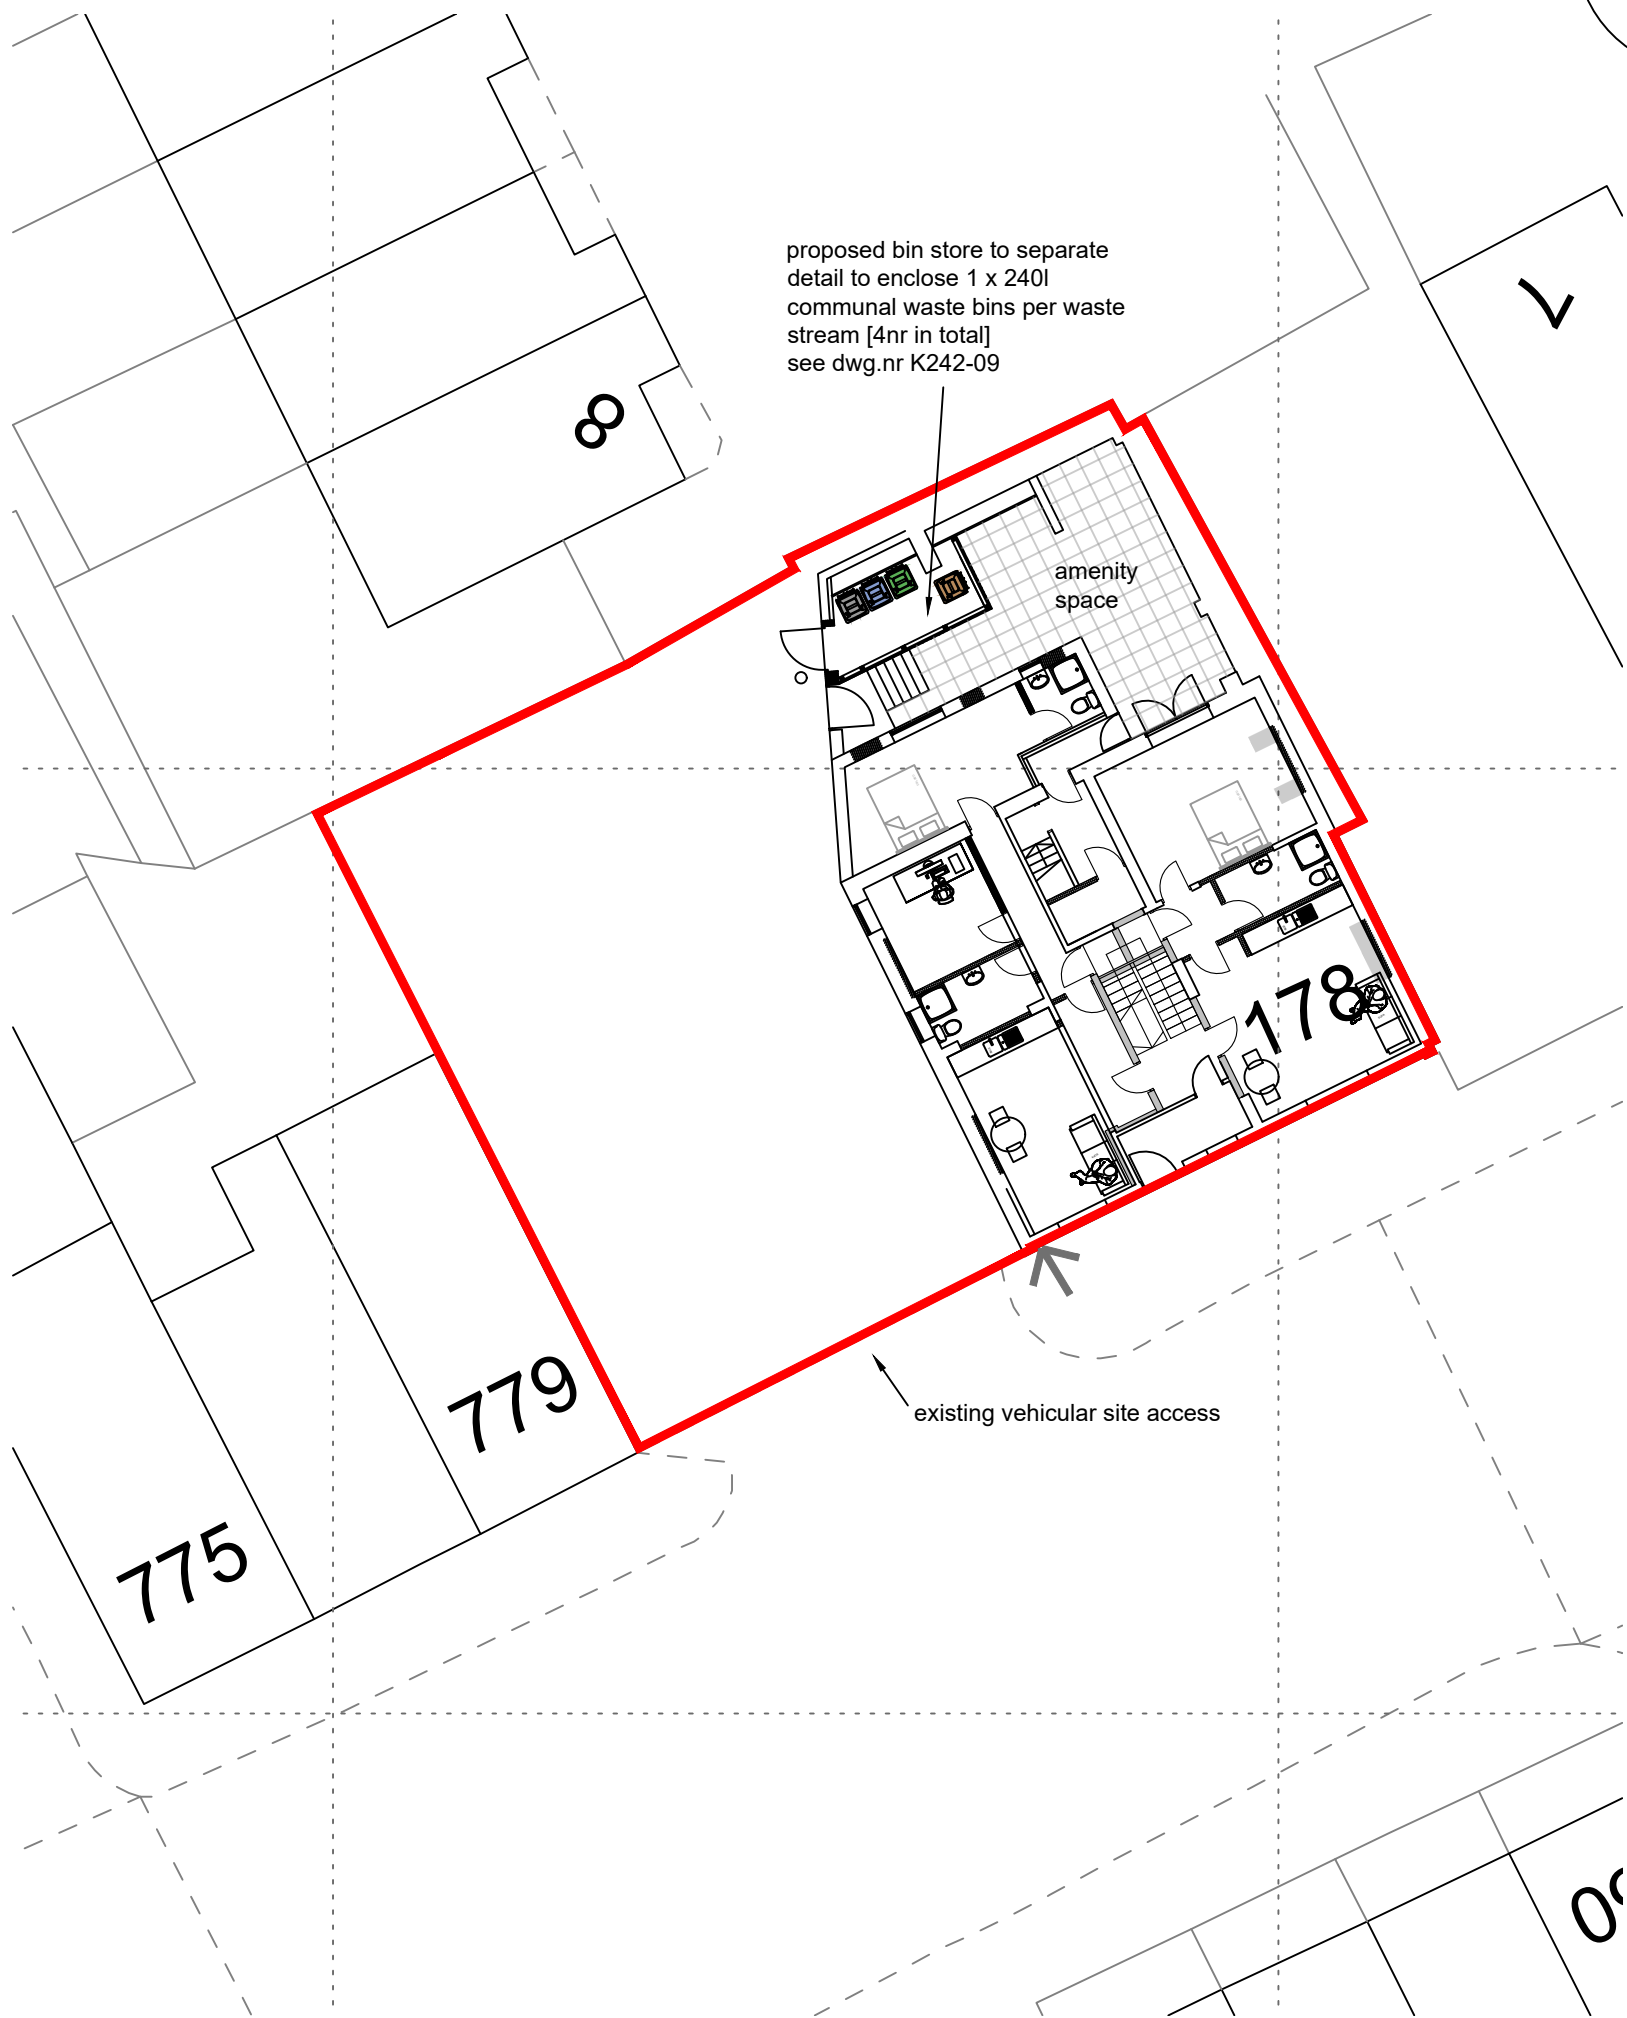


The Ox Public House
Littleborough

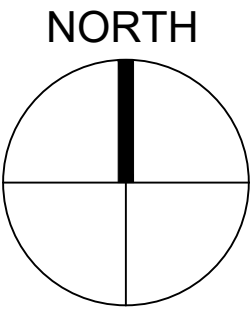

proposed block plan
scale 1 - 200