

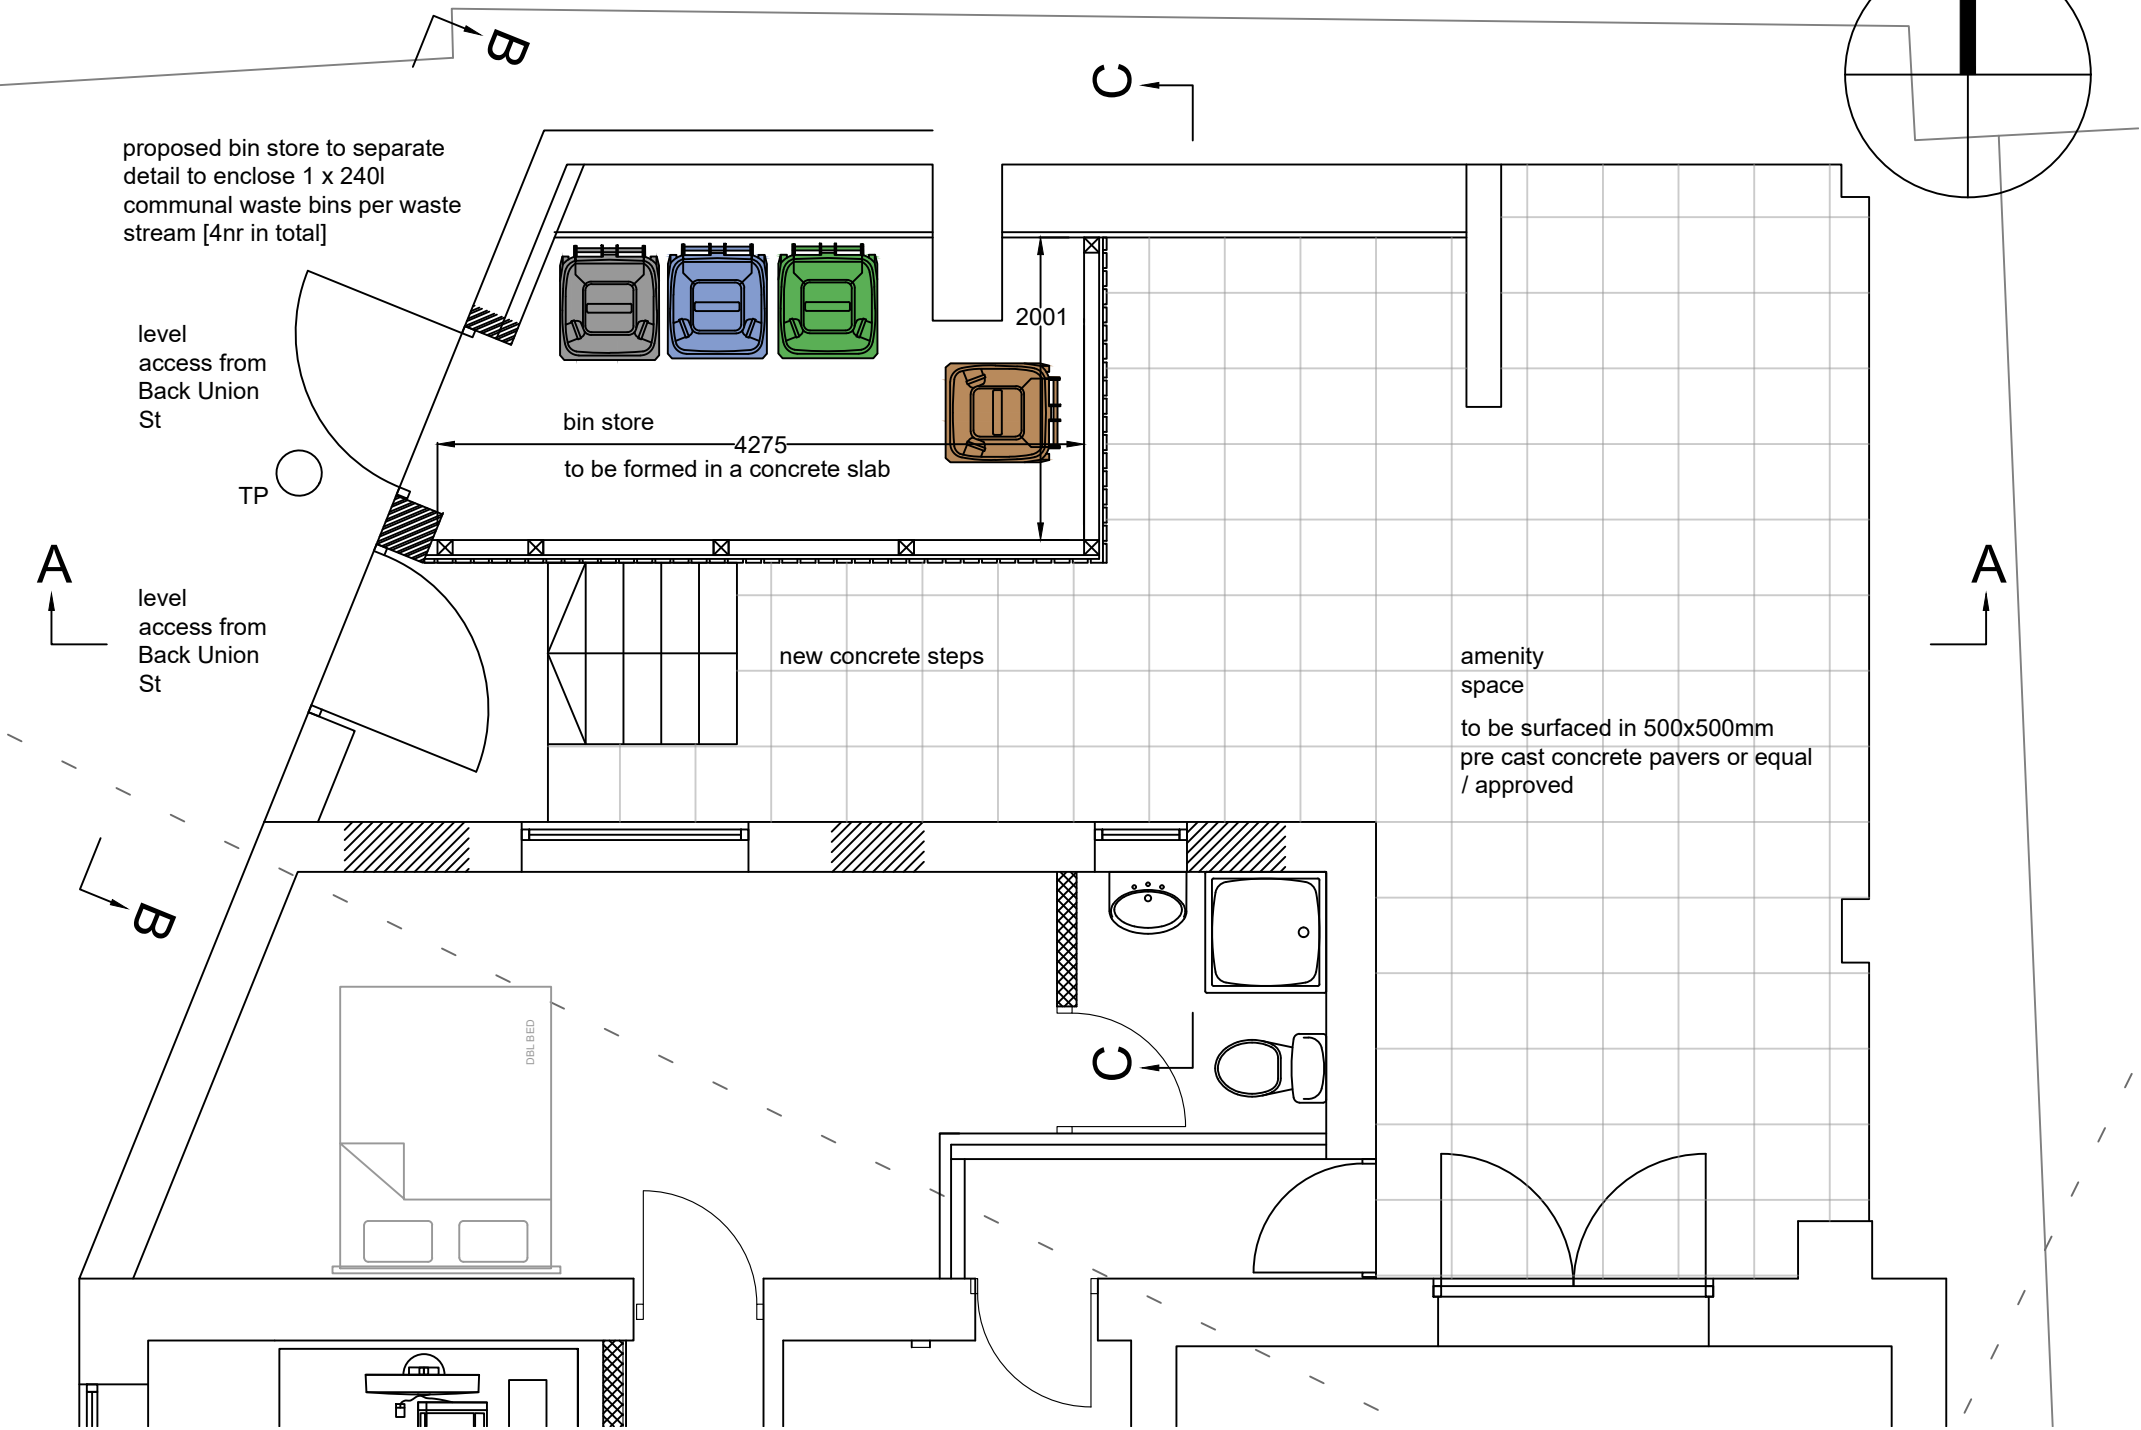



The Ox Public House
Littleborough

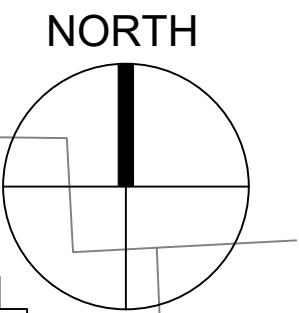


proposed yard / binstore plan
scale 1 - 50

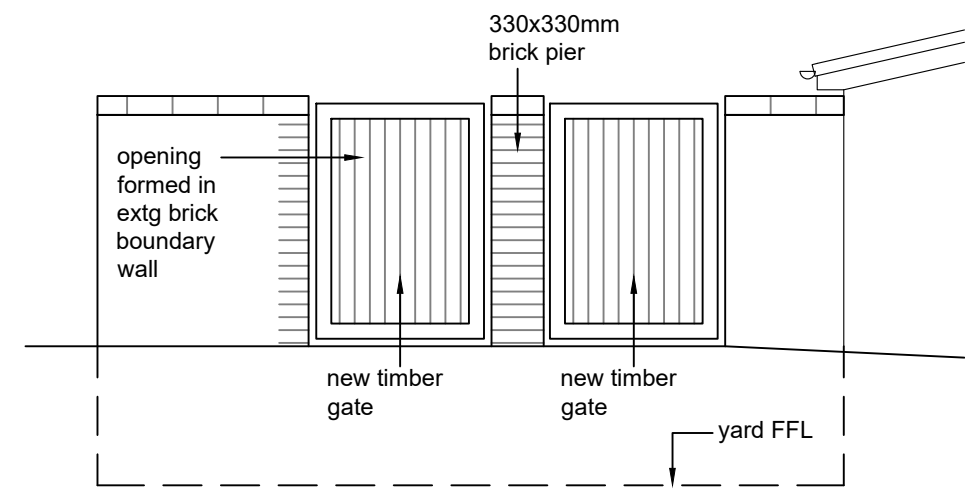

proposed elevation BB
scale 1 - 50

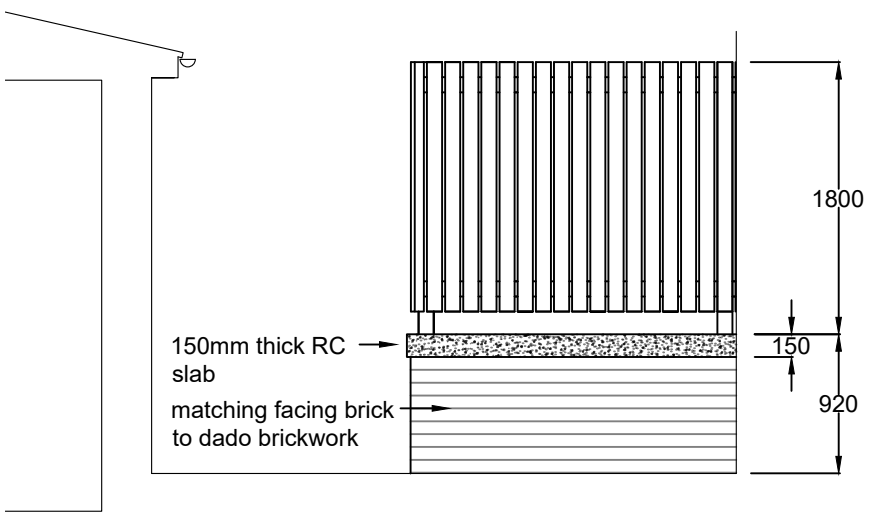

proposed elevation CC
scale 1 - 50

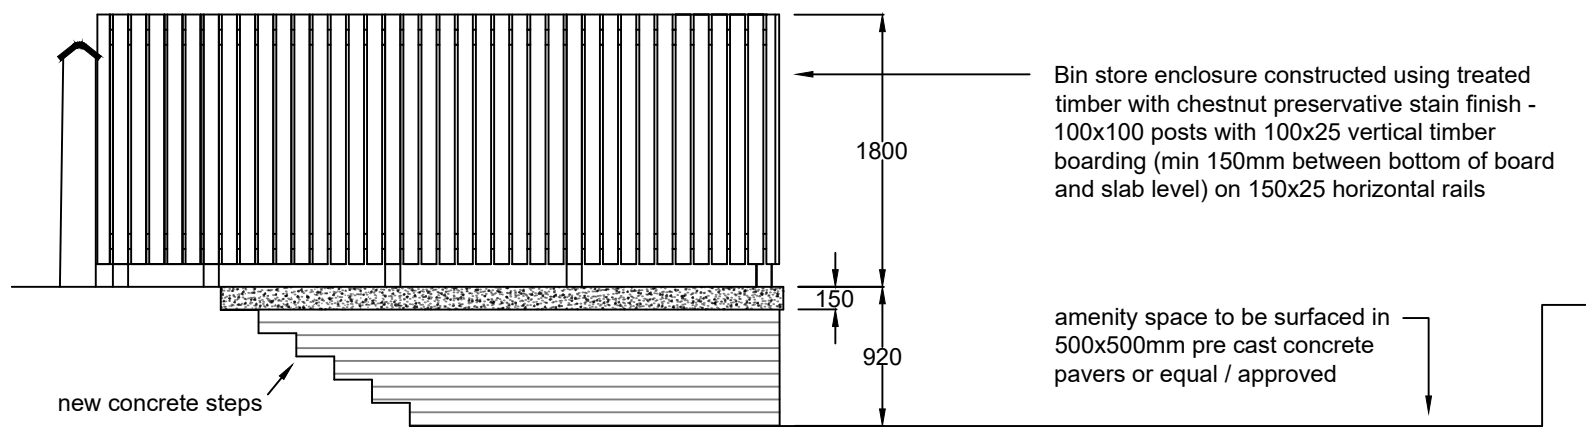

proposed section AA
scale 1 - 50