


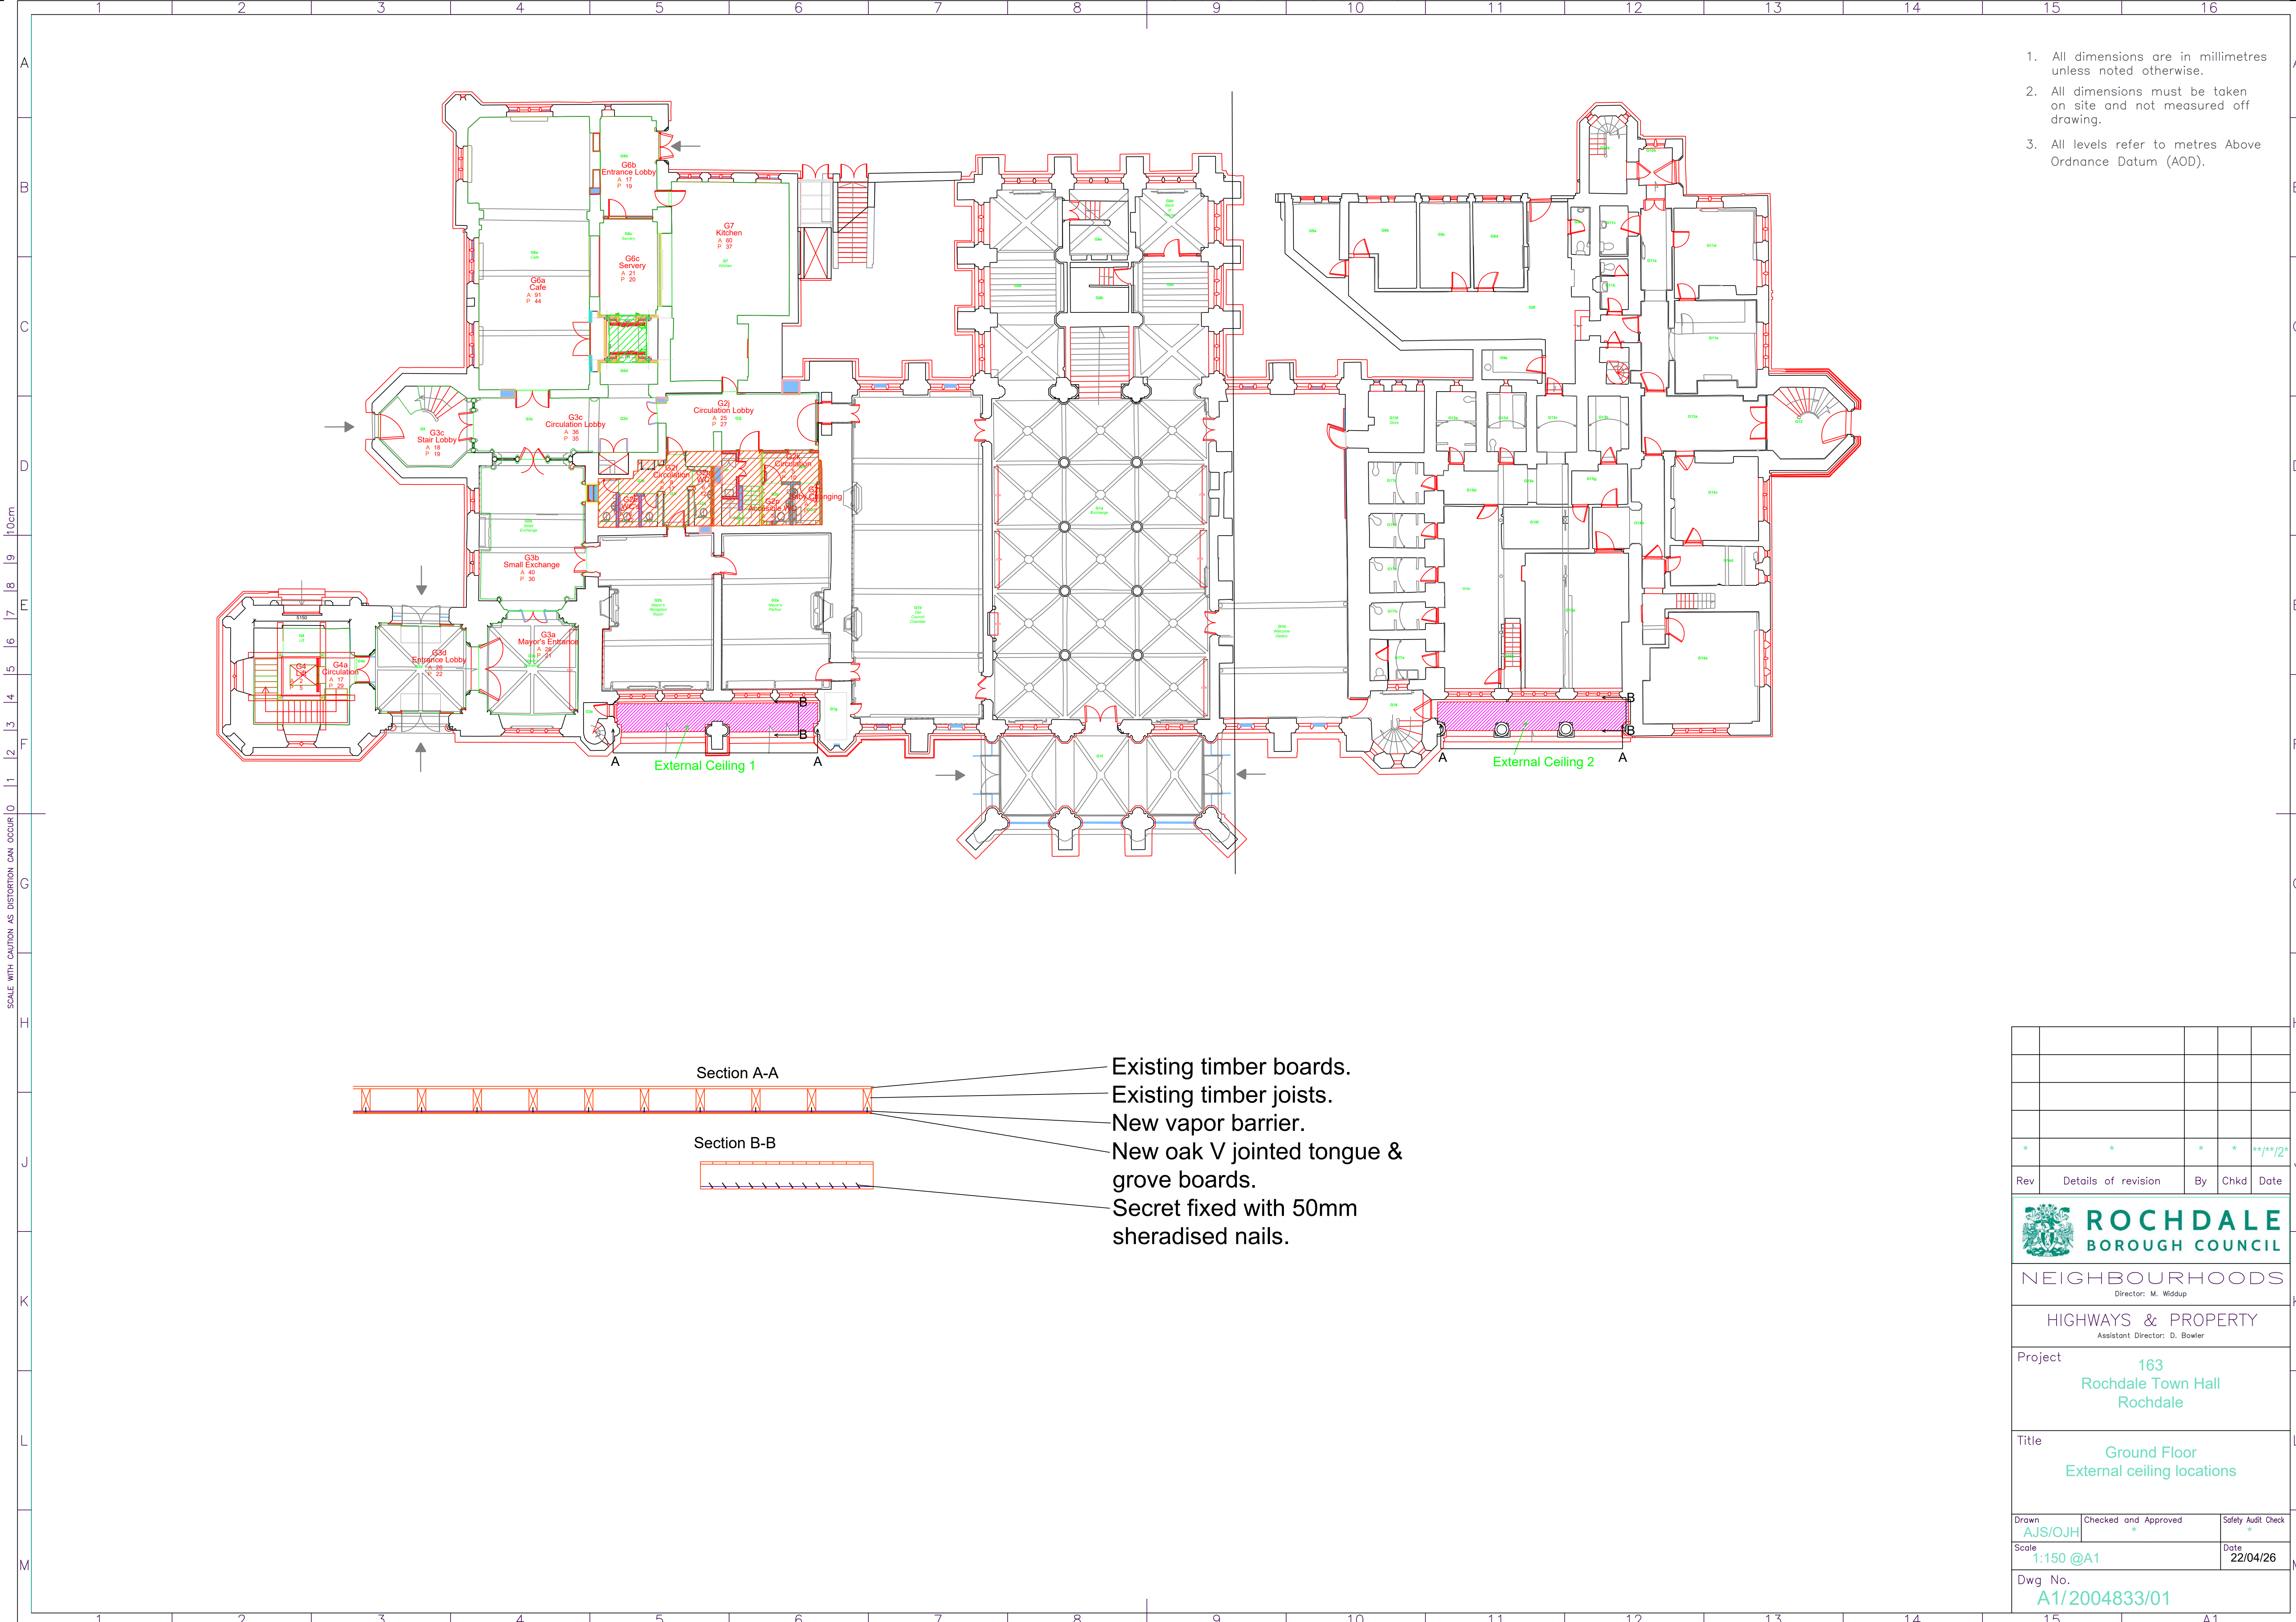

1. All dimensions are in millimetres unless noted otherwise.
2. All dimensions must be taken on site and not measured off drawing.
3. All levels refer to metres Above Ordnance Datum (AOD).

Section A-A

Section B-B

Existing timber boards.

Existing timber joists.

New vapor barrier.

New oak V jointed tongue & grove boards.

Secret fixed with 50mm sheradised nails.

*	*	*	*	***/**/2*
Rev	Details of revision	By	Chkd	Date
ROCHDALE BOROUGH COUNCIL NEIGHBOURHOODS Director: M. Widdup HIGHWAYS & PROPERTY Assistant Director: D. Bowler Project 163 Rochdale Town Hall Rochdale Title Ground Floor External ceiling locations Drawn AJS/OJH Checked and Approved * Safety Audit Check * Scale 1:150 @A1 Date 22/04/26 Dwg No. A1/2004833/01				