





01 ST1 Sandstone Steps Plan (Basement Access)
Scale 1: 20 @A1

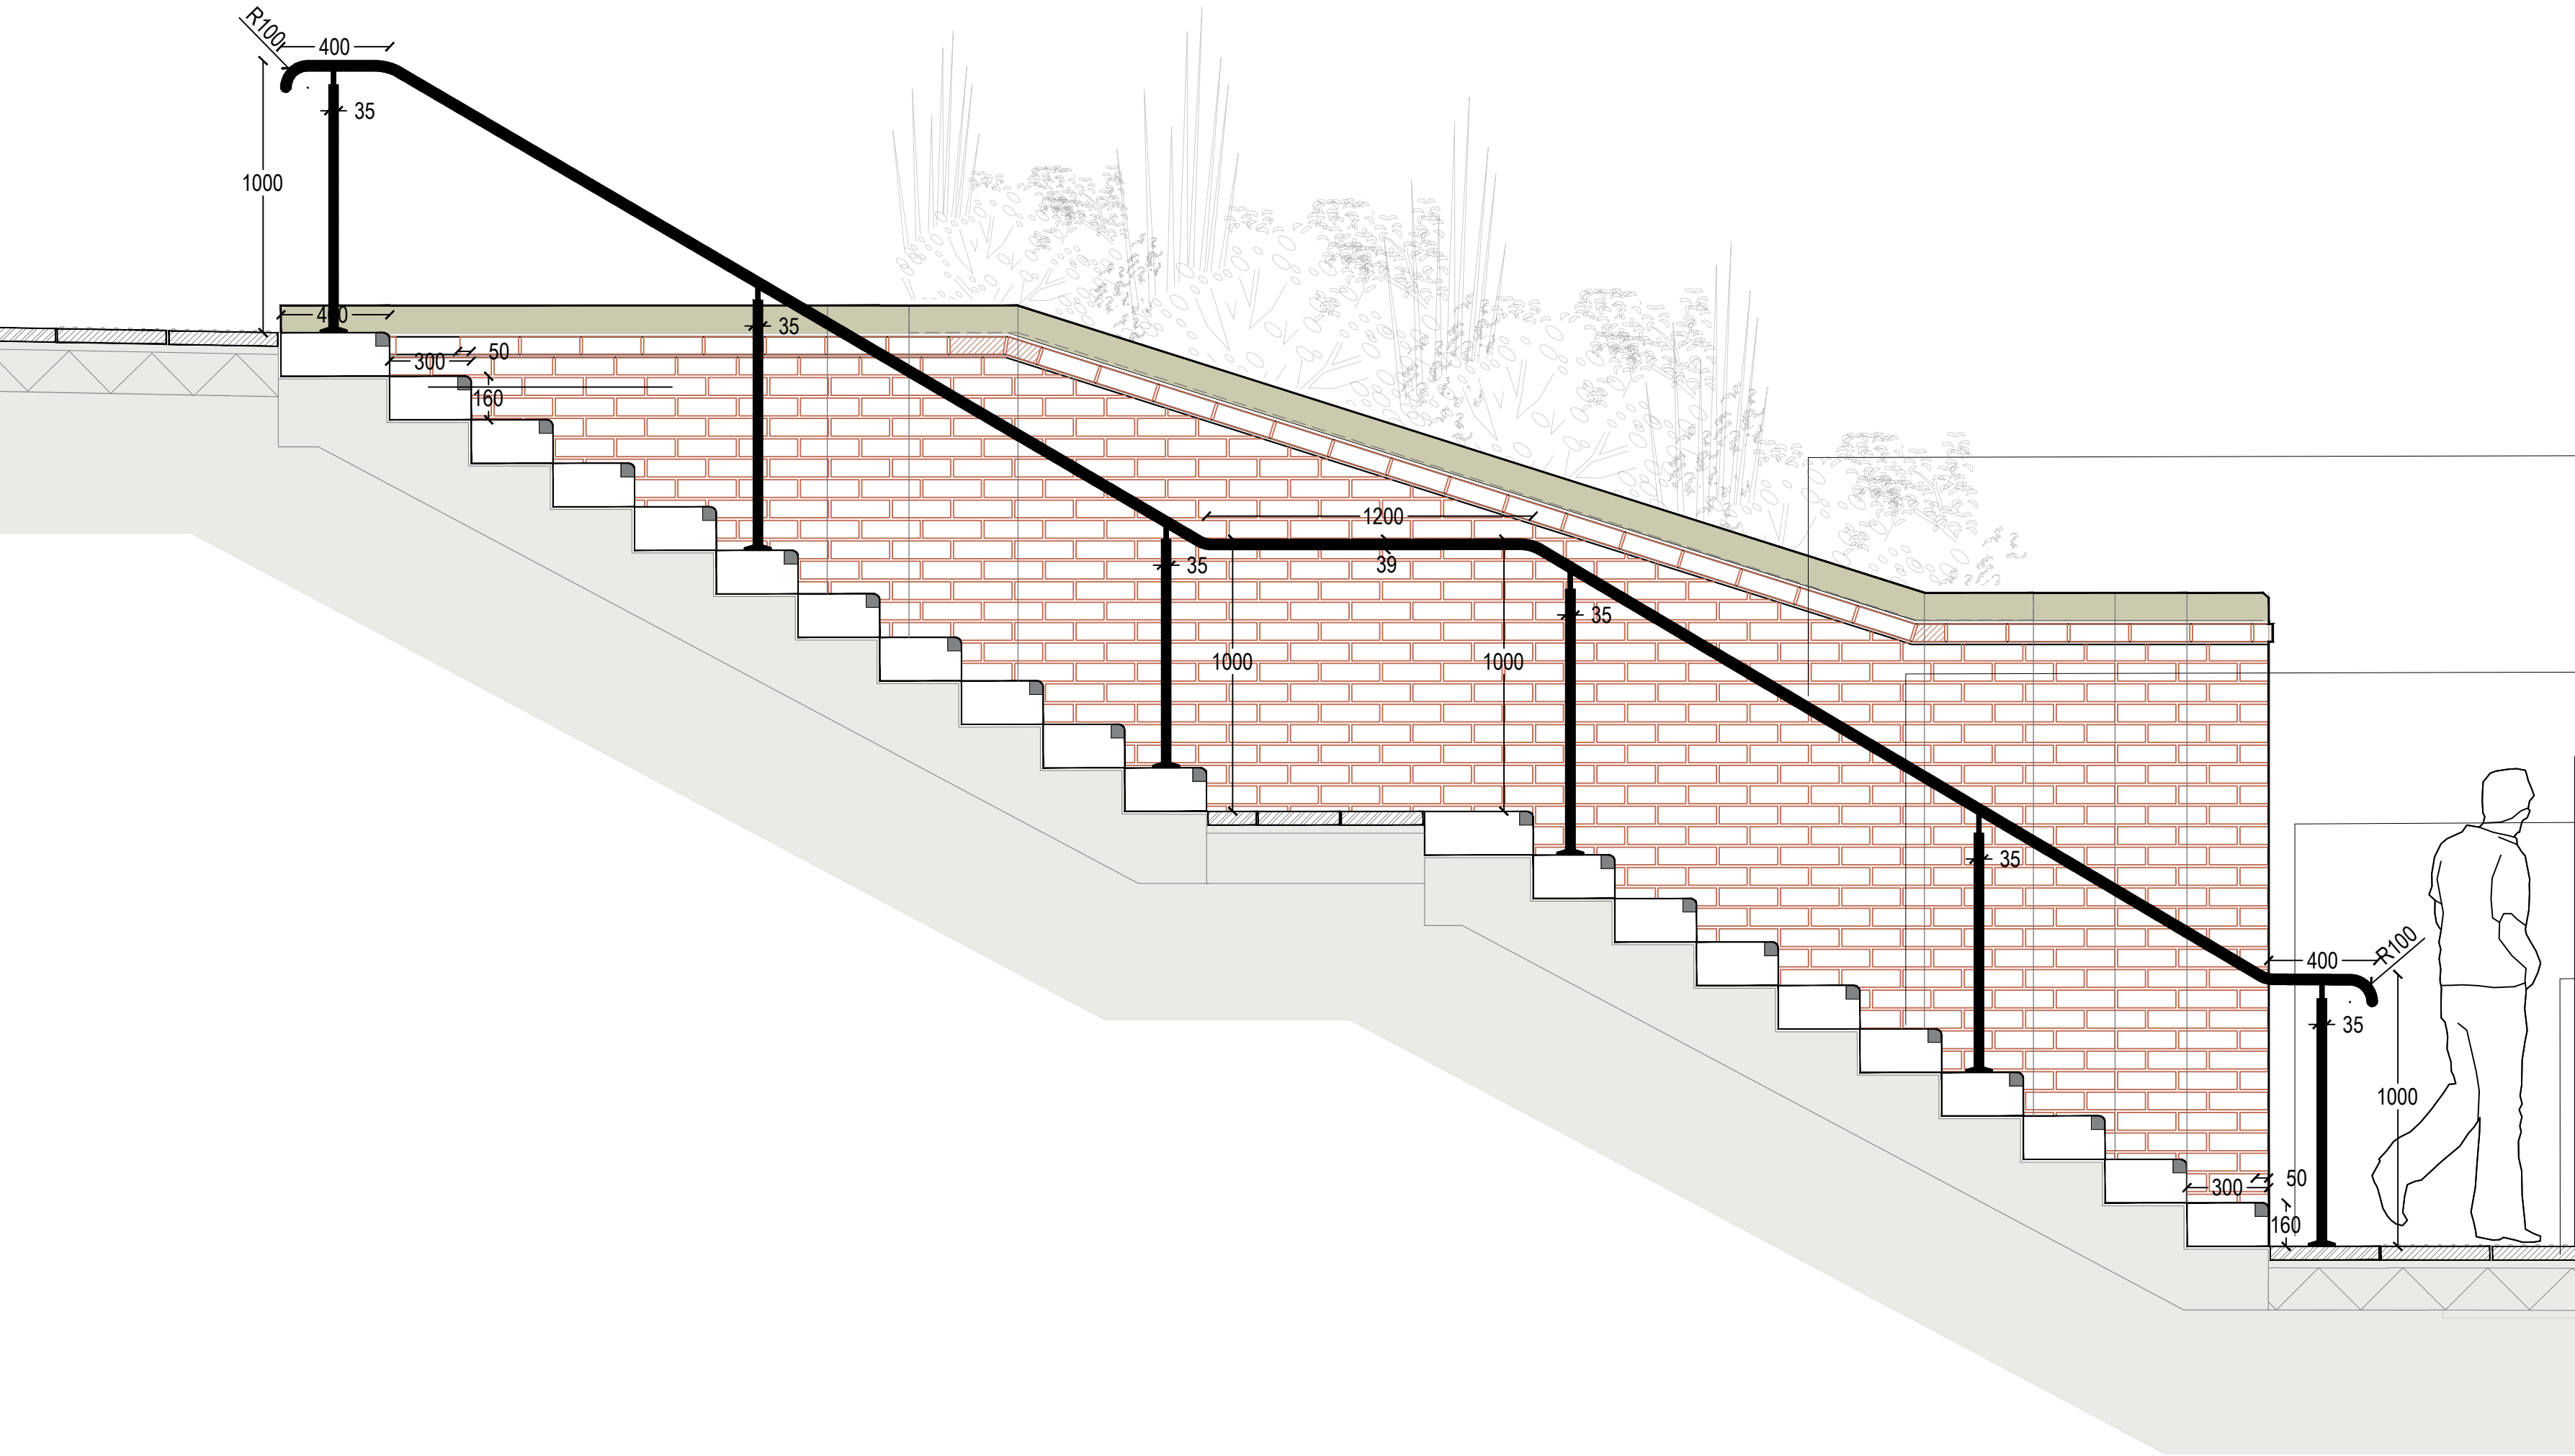

02 ST1 Sandstone Steps Section A-A (Basement Access)
Scale 1: 20 @A1

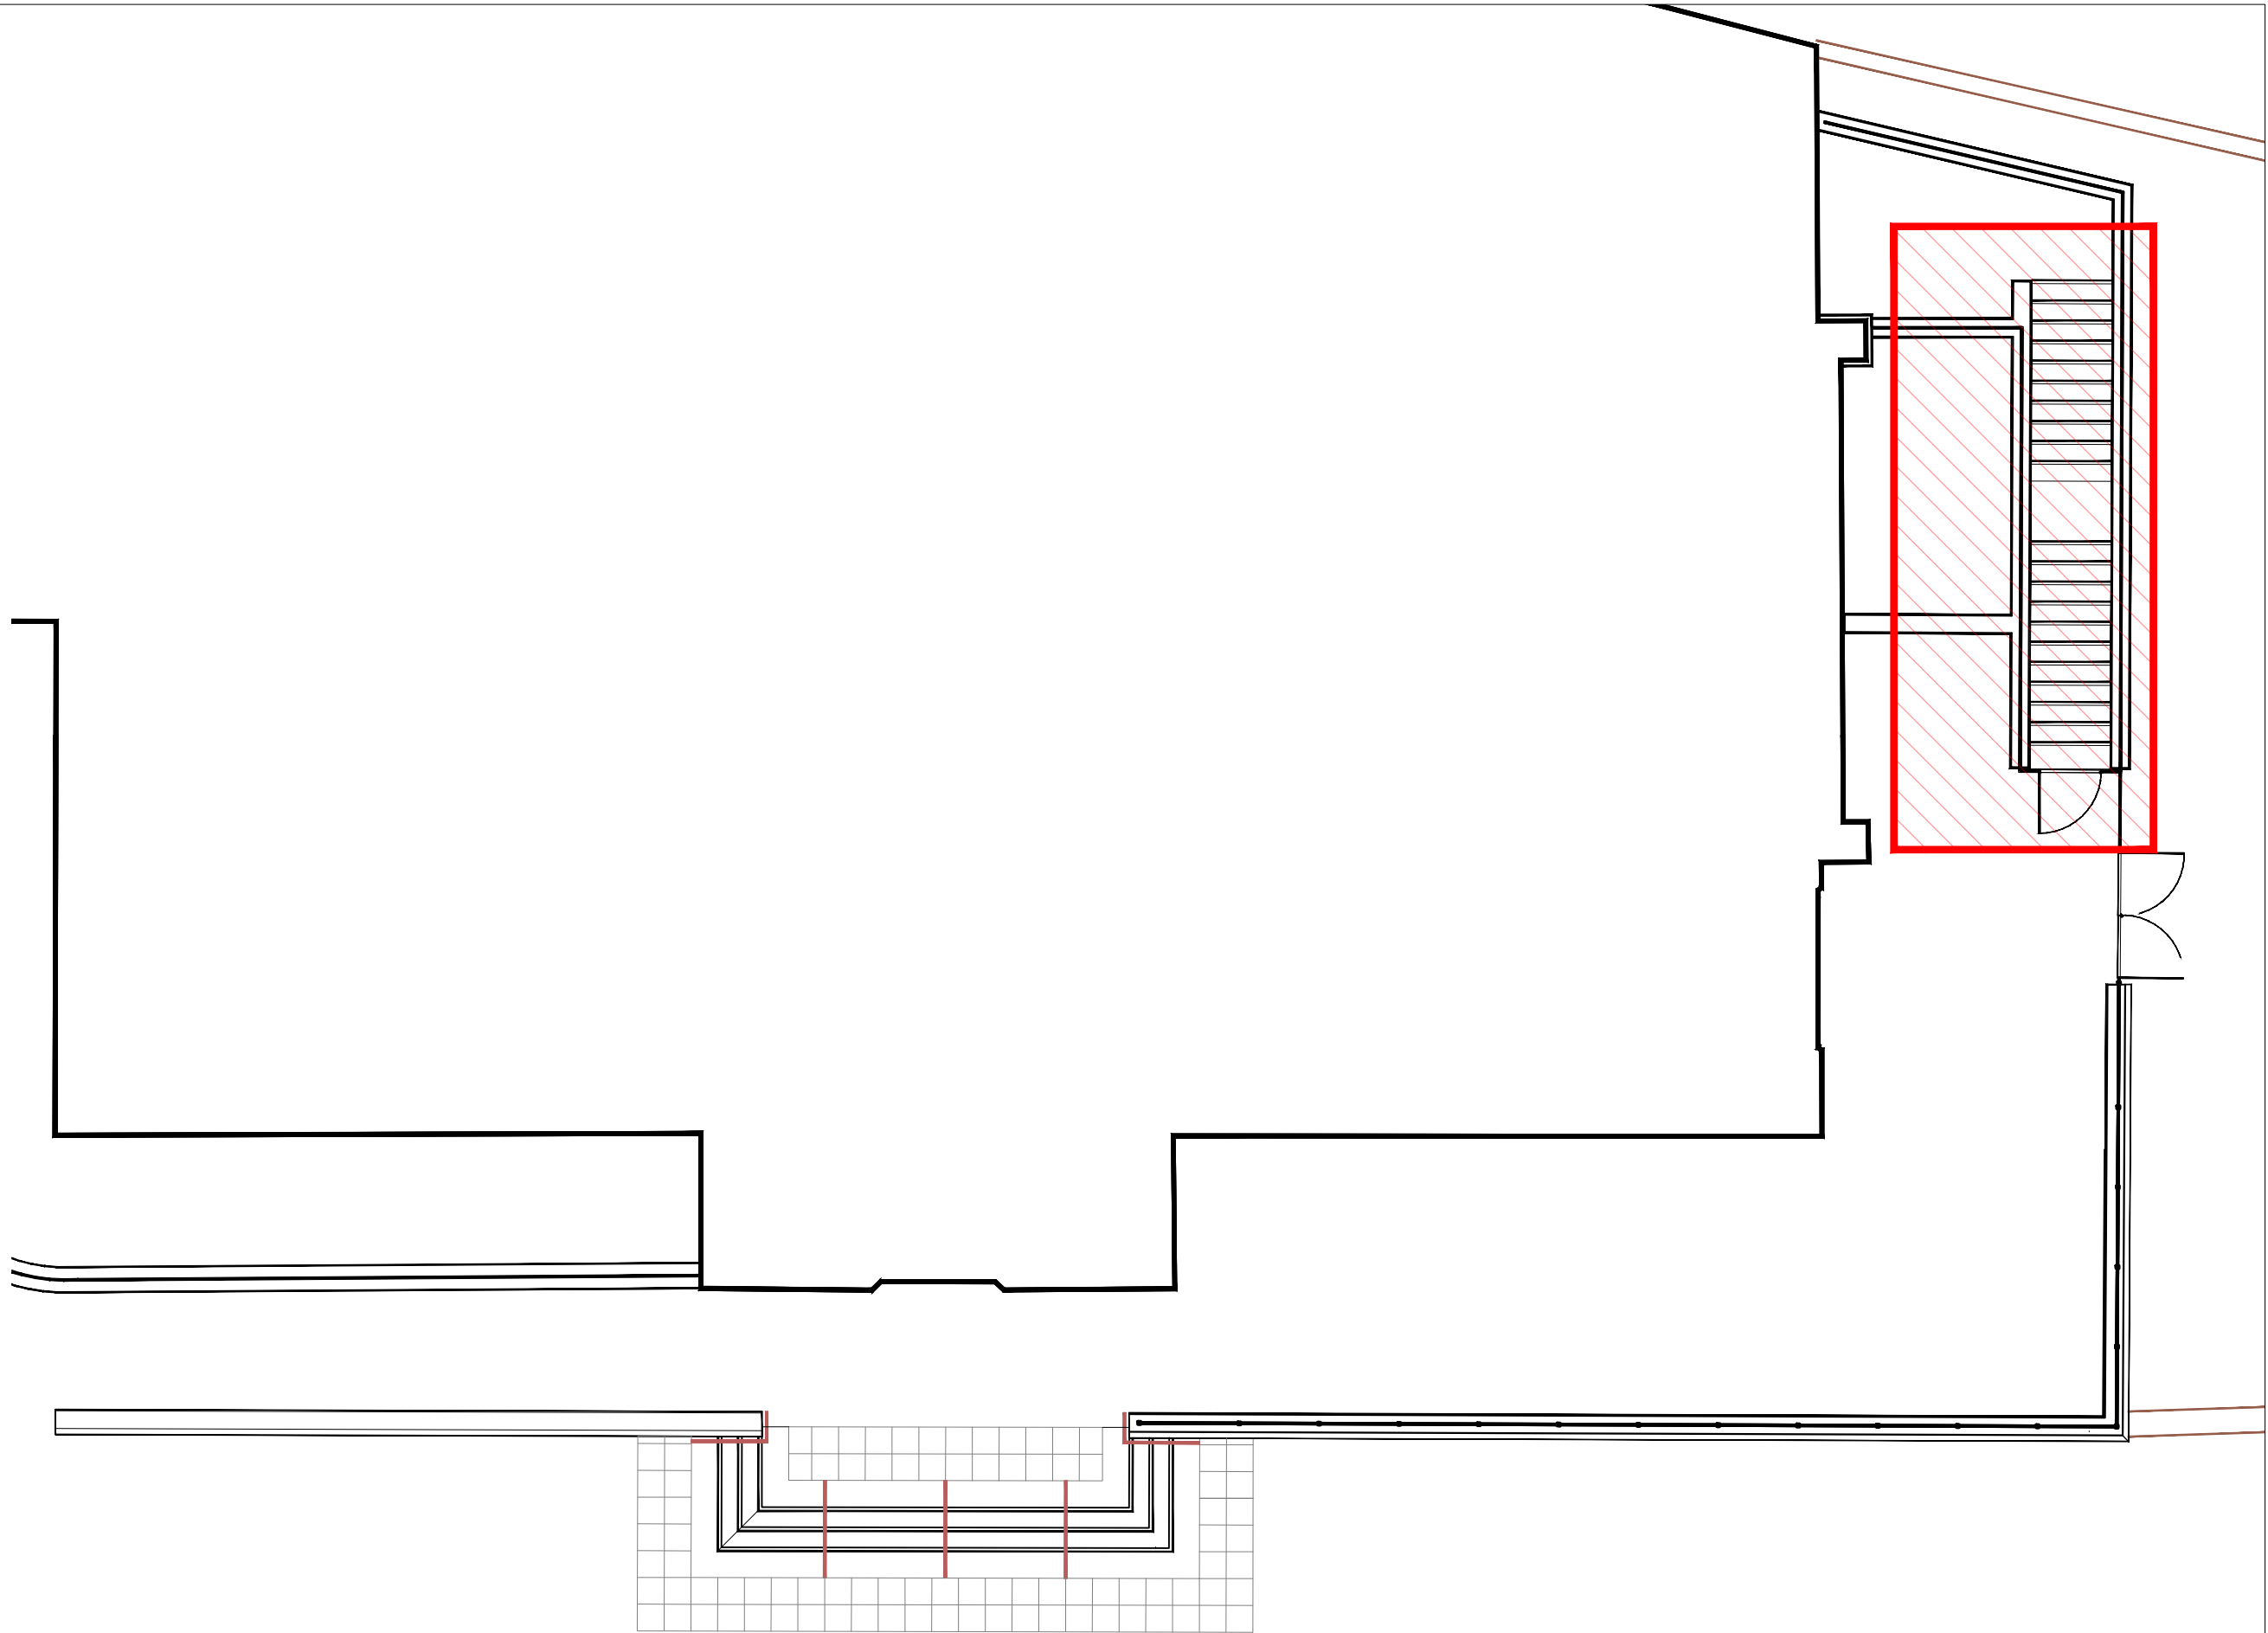

00 KEY PLAN ST1 STEPS
NTS

- Handrails,
Hot-dip galvanized, powder coated steel
Colour: Black
Height: 1000mm
Core drilled and fixed to Manufacturer's
specification with mounted base plate
- ST1 Sandstone step units with 10mm mortar bed
Size: 300(top step 400)x160x1200mm
With bullnose and Dark Grey granite visibility contrast strips
Foundation to Engineer's design and specification
- P2 Modal Concrete Setts,
Smooth Finish
Size: 300 x 150 x 50mm
Build up to Engineer's design and specification
- P4 Tactile hazard warning paving to top and
bottom of steps,
Type: Charcoal Grey Granite
Size: 400 x 400 x 50mm (double row)
Build up to Engineer's design and specification

rev	details	by	date	rev	details	by	date
C00	CONSTRUCTION ISSUE	BK	23.05.2024				
C01	COORDINATED CONSTRUCTION ISSUE	BK	02.08.2024				
C02	REVISED CONSTRUCTION ISSUE	BK	29.11.2024				
C03	REVISED SCOPE OF WORKS & COPING DEPTH AMENDMENTS, PHASE 1 ISSUE FOR PRICING	BK	07.08.2025				
C04	PLANTING HATCH REMOVED	BK	17.09.2025				
C05	REVISED RETAINING WALL DETAIL	BK	08.10.2025				
C06	P1 PAVING SUBSTITUTED FOR SANDSTONE, P2 PAVING SIZES AMENDED	BK	03.11.2025				

Notes

- 1.0 Do not scale from drawing, use figured dimensions only
1.1 All dimensions to be checked onsite
1.2 This drawing to be read in conjunction with all other
Gillespies drawings and specifications

Project title
TOUCHSTONES

Drawing title
STEP DETAILS 02

Drawing number
P21522-00-001-GIL-0307

Drawing Status
CONSTRUCTION

Date
22.09.2023

Scale
As shown @ A1

Drawn
BK

Checked
WC

© copyright GILLESPIES LLP, all rights reserved

Rochdale
Development
Agency

GILLESPIES

5th Floor, Phoenix House, 3 South Parade, Leeds, LS1 5DZ
P: 0113 247 0550 F: 0113 247 0550 E: design.team@gillespies.co.uk