


The Ox Public House
Littleborough
SKETCH PROPOSAL

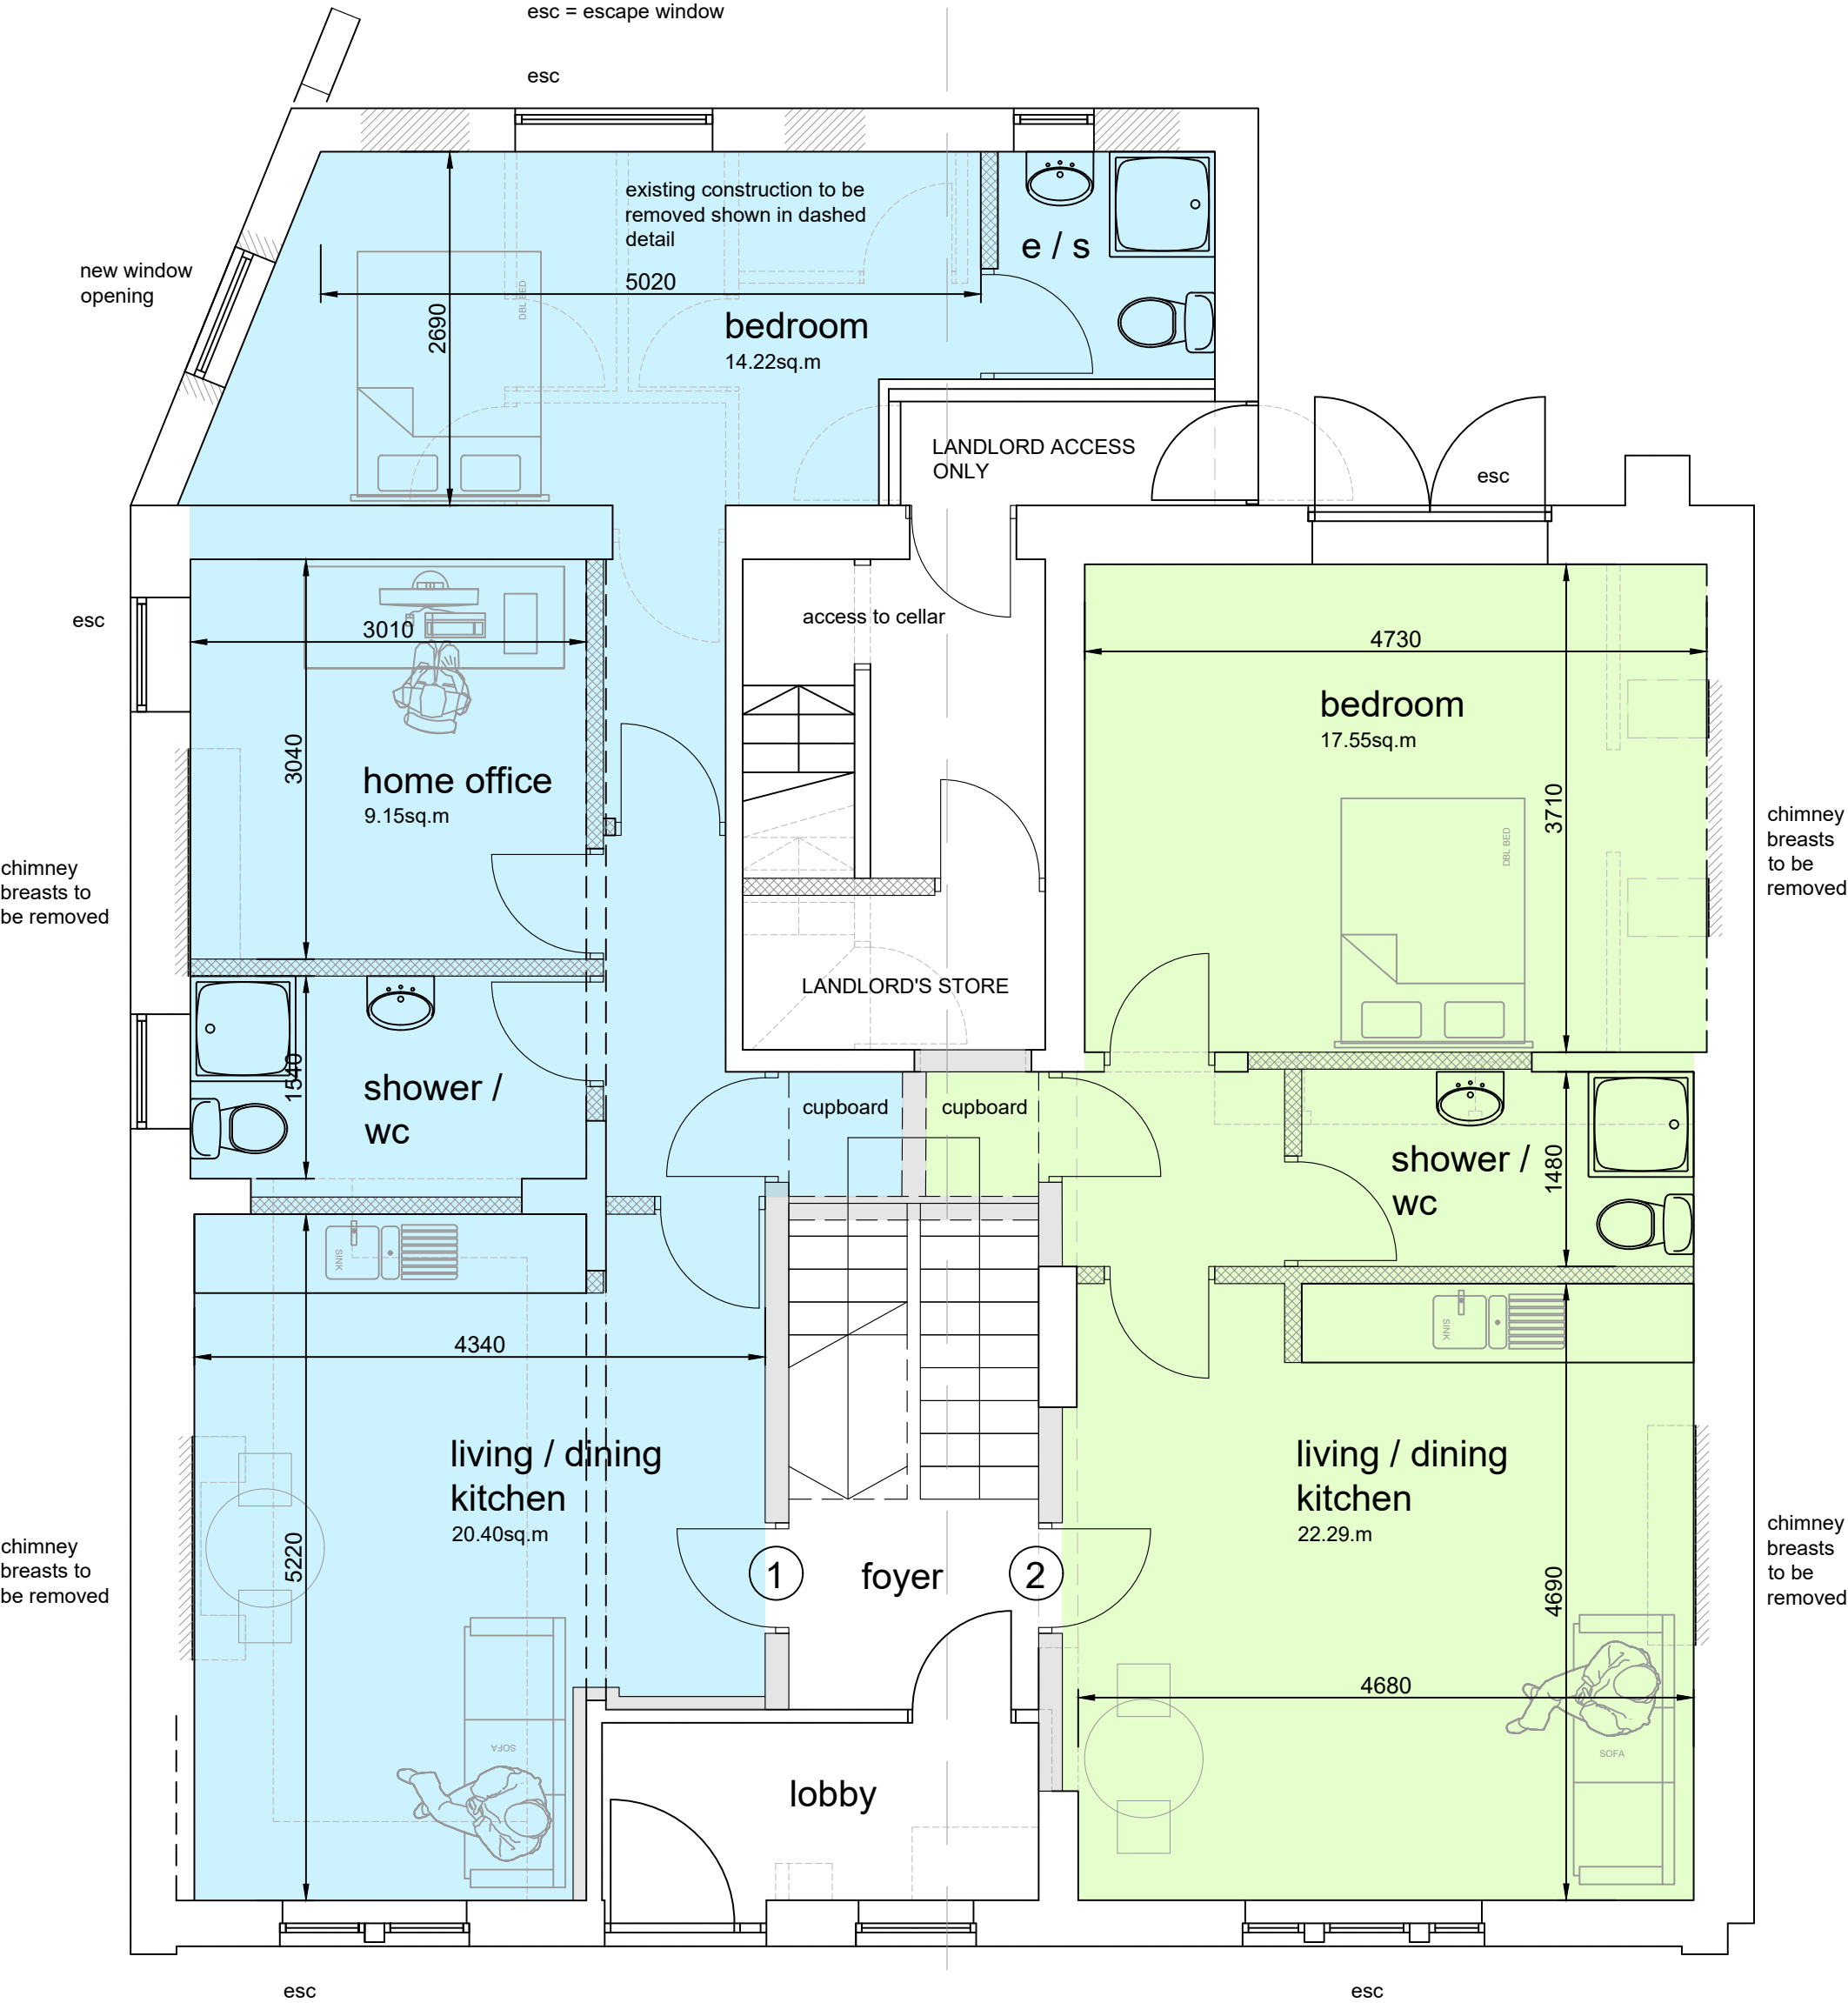

accommodation schedule

flat	floor area [sq.m]	type	notes
1	60.5	1B2P	
2	49.2	1B1P	
3	48.5	1B1P	
4	54.7	1B2P	