



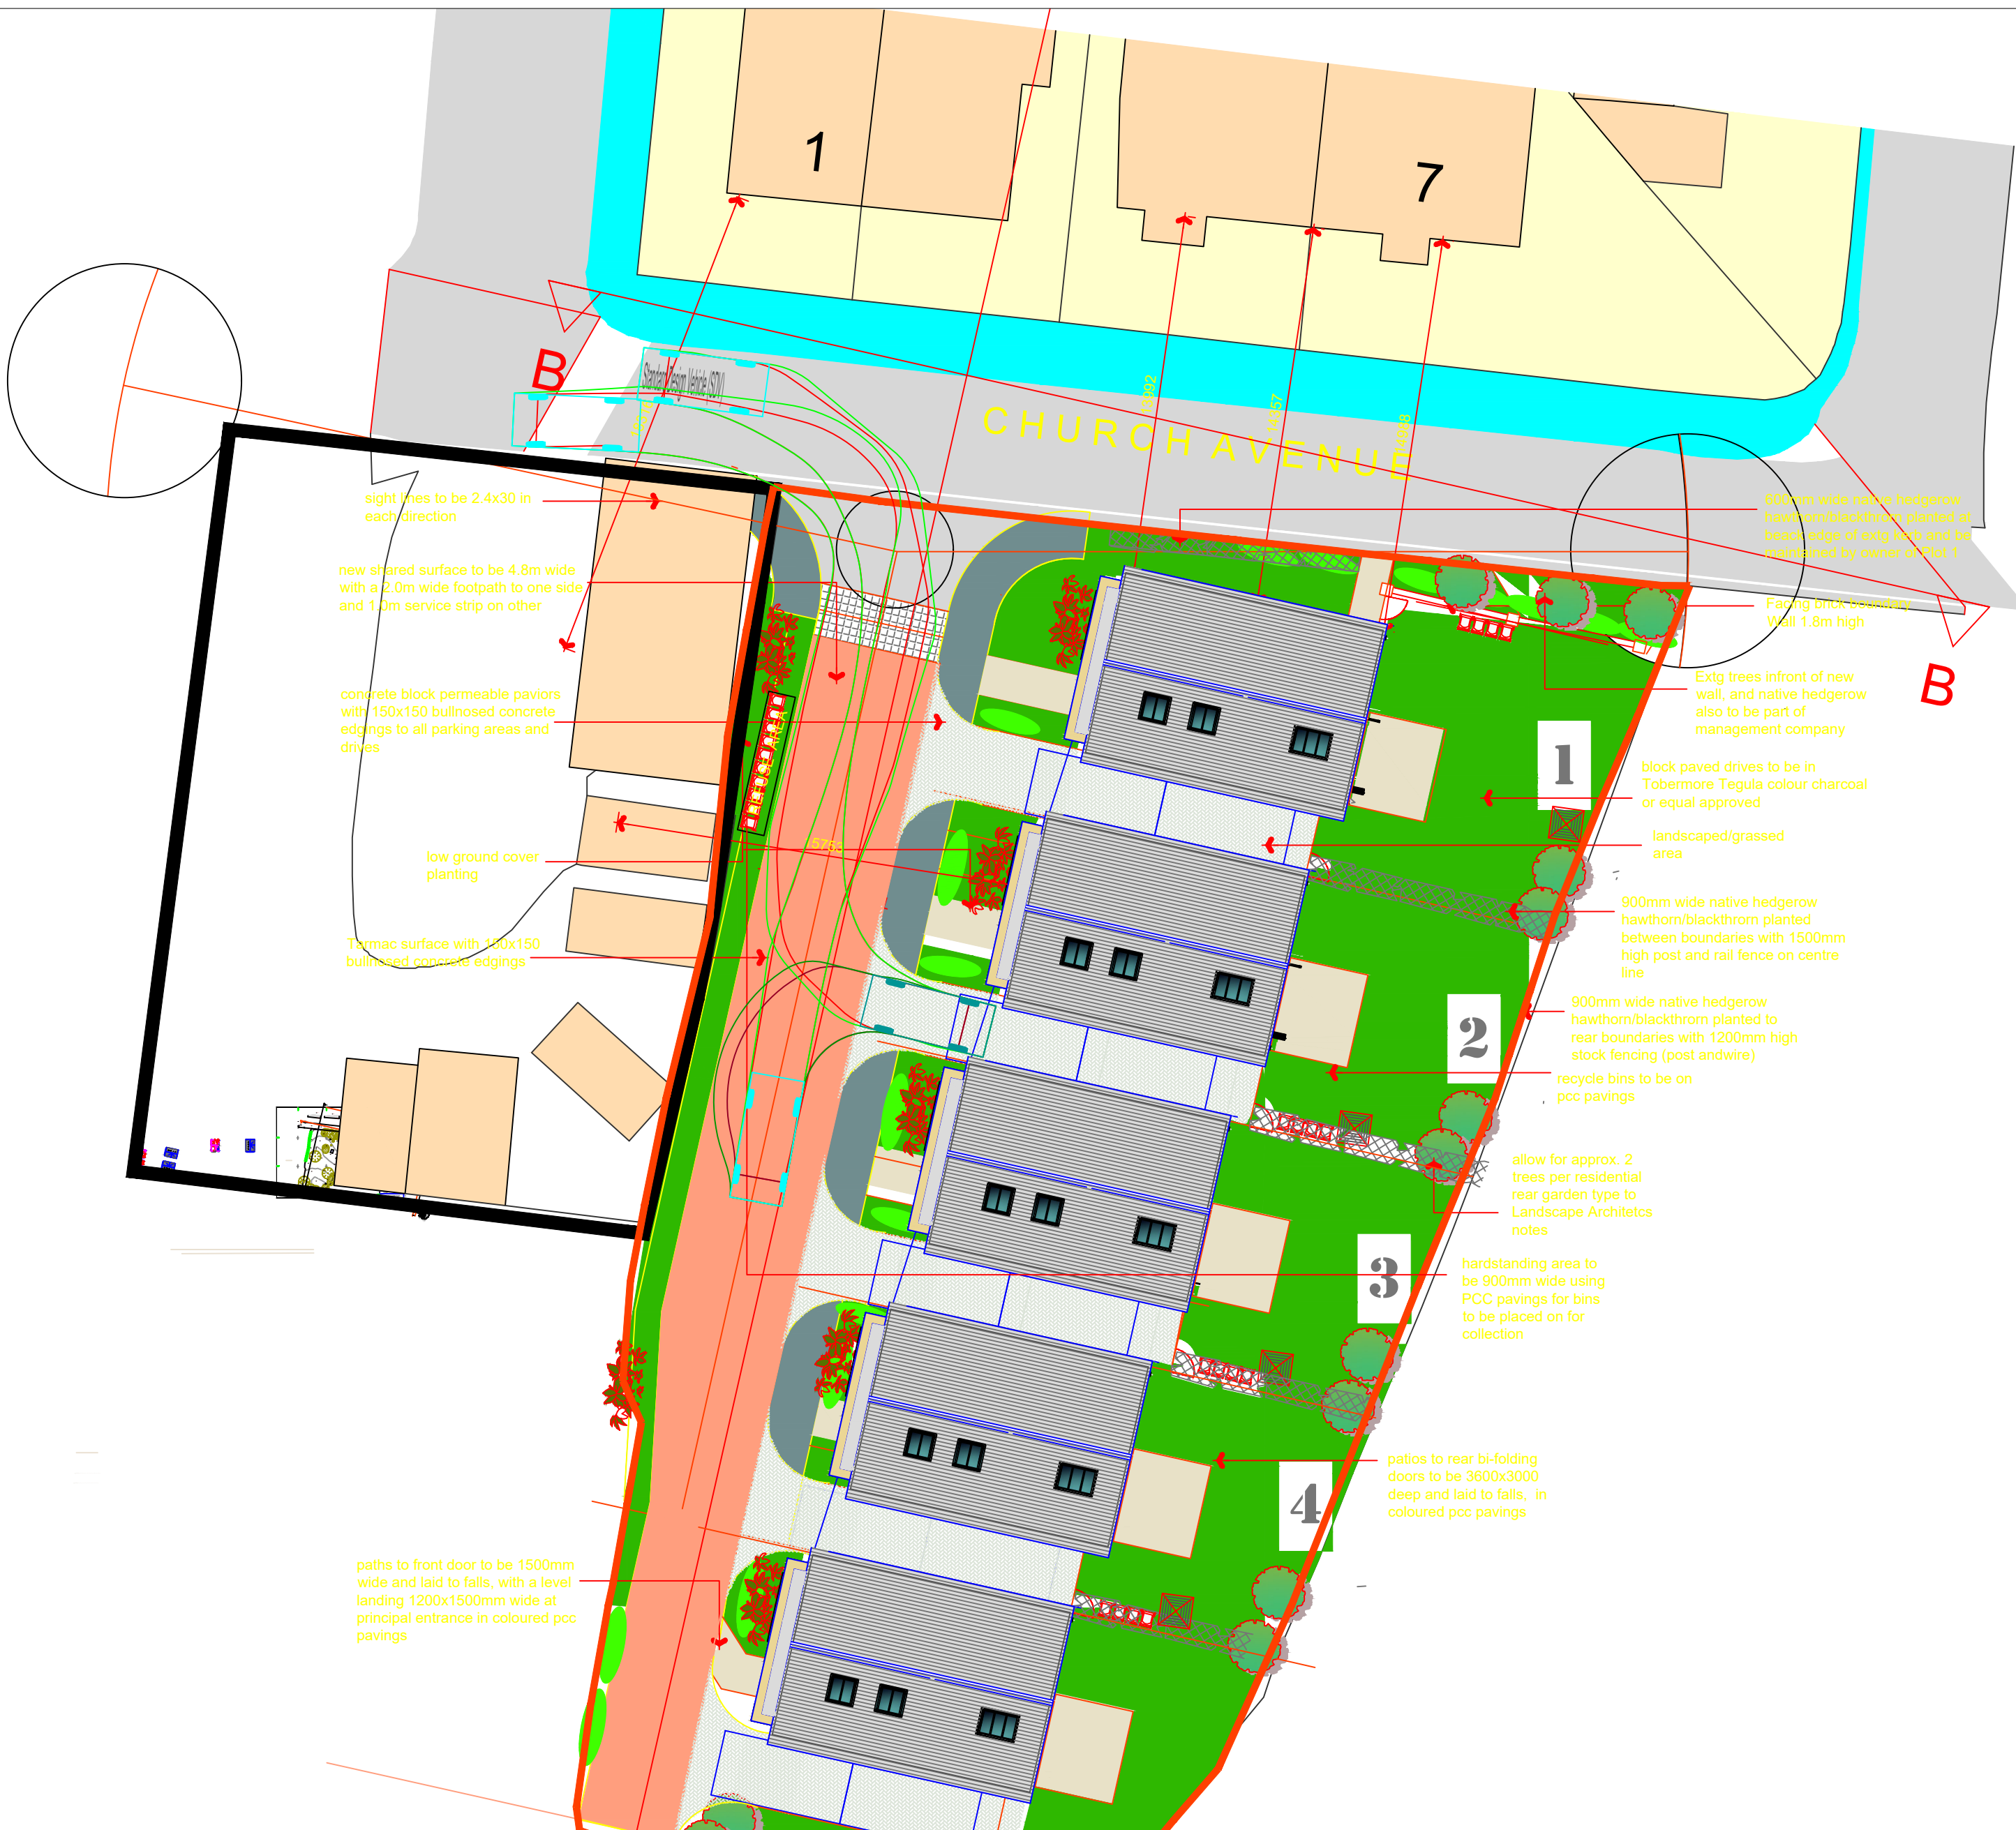

Vehicle Used in the Swept Path Analysis

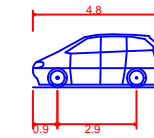

Standard Design Vehicle (SDV)
Overall Length 4.800m
Overall Width 2.000m
Overall Body Height 1.950m
Min Body Ground Clearance 0.100m
Track Width 2.000m
Lock to lock time 4.00s
Wall to Wall Turning Radius 6.000m

Revisions

Client

JC Brennan Developments Limited



Scheme

Land off Church Avenue, Middleton

Title

Swept Paths Private Car

Drawn	Checked	Date
J.Peet	M.Peet	21.4.2026
Project	Drawing No	Scale
735-26	735-26-1	1:200 @ A2