


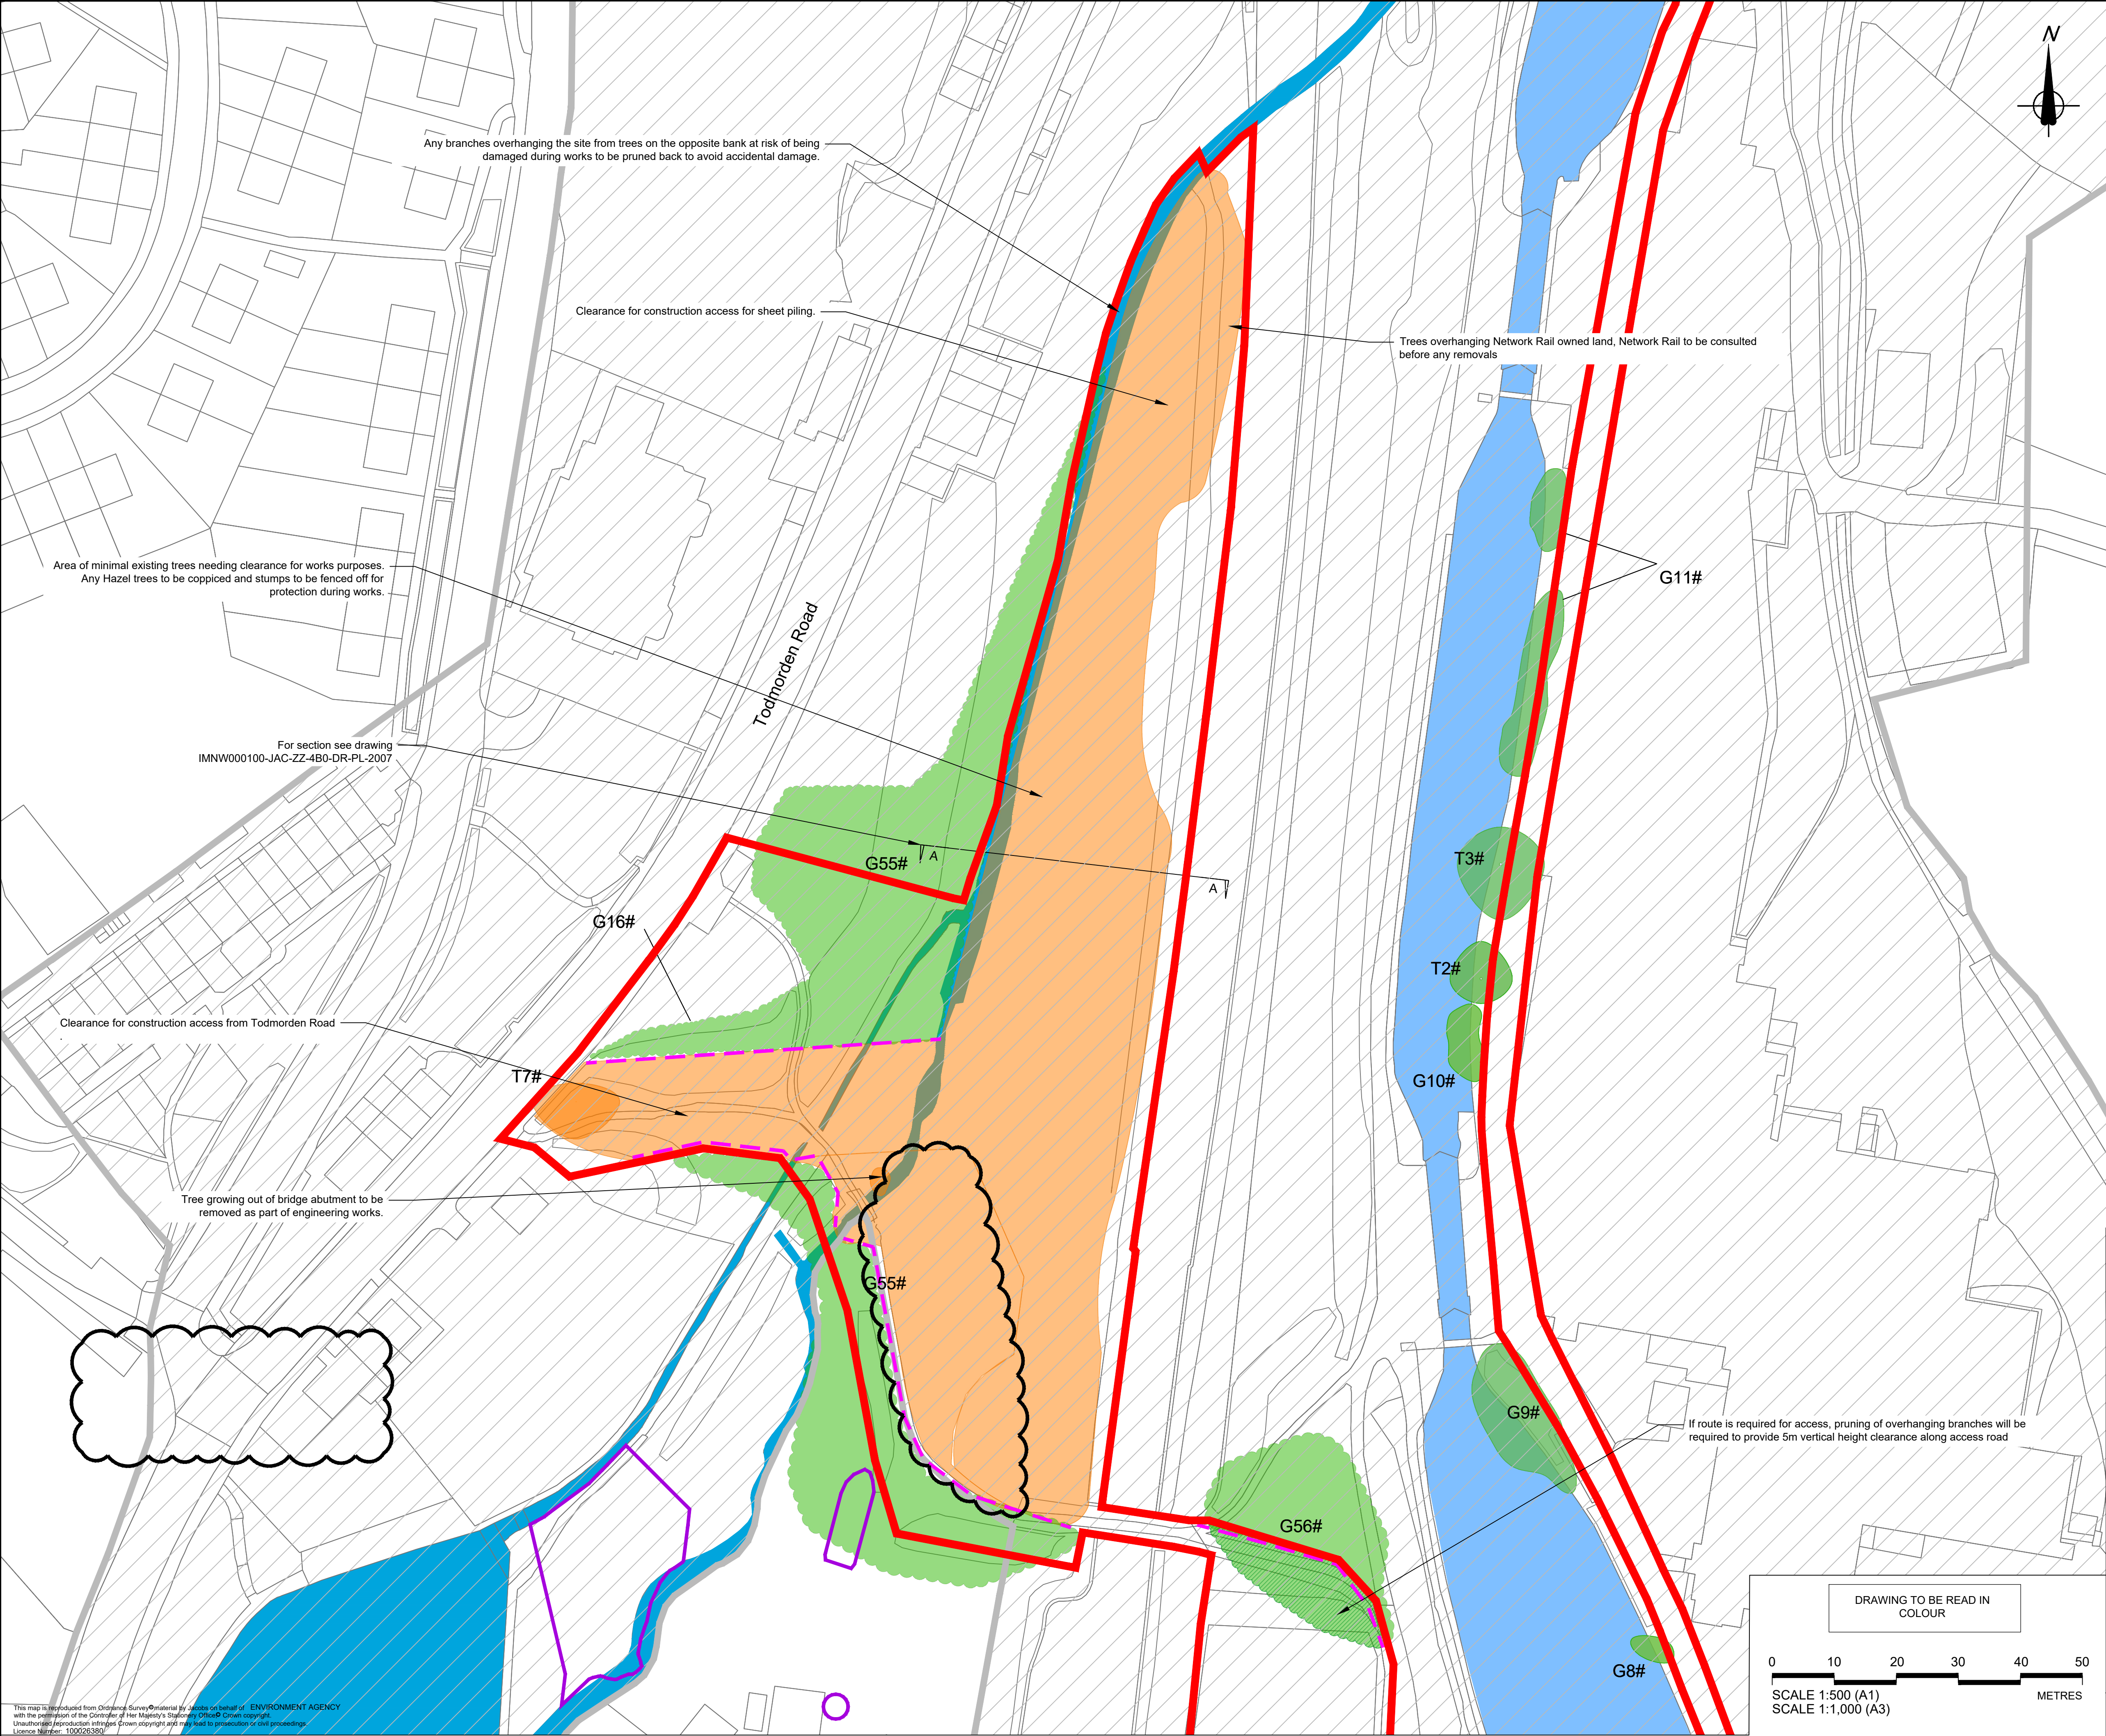

### Location Key

**KEY**

- Application boundary
- TPO trees and groups
- Rock Nook Conservation Area
- Trees - retained
- Trees - removed
- Trees - selective pruning for works access. To be directed by the Arboriculturist

T31 Tree reference number; for details of reference numbers, see AIA report IMNV000100-JAC-ZZ-4B0-RP-EN-0021

G97 Group reference number

H1 Hedge reference number

# Tree or group whose location is estimated

Tree protection fencing. To be maintained in situ for the duration of the works as an Environmental Exclusion Zone. Fencing to be to BS 5837:2012

Trees in relation to design, demolition & construction unless otherwise agreed with the Local Planning Authority

|     |           |                        |       |         |       |         |
|-----|-----------|------------------------|-------|---------|-------|---------|
| C04 | 21/04/26  | For DoC 18             | NG    | JV      | SE    | PT      |
| C03 | 25/05/23  | For DoC 18             | NG    | PS      | LM    | PT      |
| C02 | 29/03/22  | For planning issue     | NG    | AR      | MB    | PT      |
| P01 | 24/02/22  | For review and comment | NG    | AR      | MB    | PT      |
| Rev | Rev. Date | Purpose of revision    | Drawn | Checked | Rev'd | Apprv'd |

**JACOBS**  
5 First Street, Manchester, M15 4GU  
Tel: +44 (0) 161 235 6000 Fax: +44(0)161 235 6001  
www.jacobs.com

Client  
**Environment Agency**

Project  
**ROCHDALE & LITTLEBOROUGH FRMS  
LITTLEBOROUGH - PHASE 1B**

Drawing title  
**Tree Removals, Retentions  
and Protection Plan  
Sheet 1 of 6  
Grove Lodge**

Drawing status  
**A4 Published Design stage**

|            |                          |              |
|------------|--------------------------|--------------|
| Scale      | 1: 500 @ A1, 1:1000 @ A3 | DO NOT SCALE |
| Jacobs No. | B228P008                 | Rev C04      |
| Client no. | IMNW000100               |              |

Drawing number  
**IMNW000100-JAC-ZZ-4B0-DR-PL-0150**

© Copyright 2021 Jacobs U.K. Limited. The concepts and information contained in this document are the property of Jacobs. Use or copying of this document in whole or in part without the written permission of Jacobs constitutes an infringement of copyright. Limitation: This drawing has been prepared on behalf of, and for the exclusive use of, Jacobs Client, and is subject to, and issued in accordance with, the provisions of the contract between Jacobs and the Client. Jacobs accepts no liability or responsibility whatsoever for, or in respect of, any use of, or reliance upon, this drawing by any third party.

DRAWING TO BE READ IN COLOUR

SCALE 1:500 (A1)  
SCALE 1:1,000 (A3)

METRES

This map is reproduced from Ordnance Survey material by Jacobs on behalf of ENVIRONMENT AGENCY with the permission of the Controller of Her Majesty's Stationery Office. Crown copyright. Unauthorised reproduction infringes Crown copyright and may lead to prosecution or civil proceedings. Licence Number: 100026380