


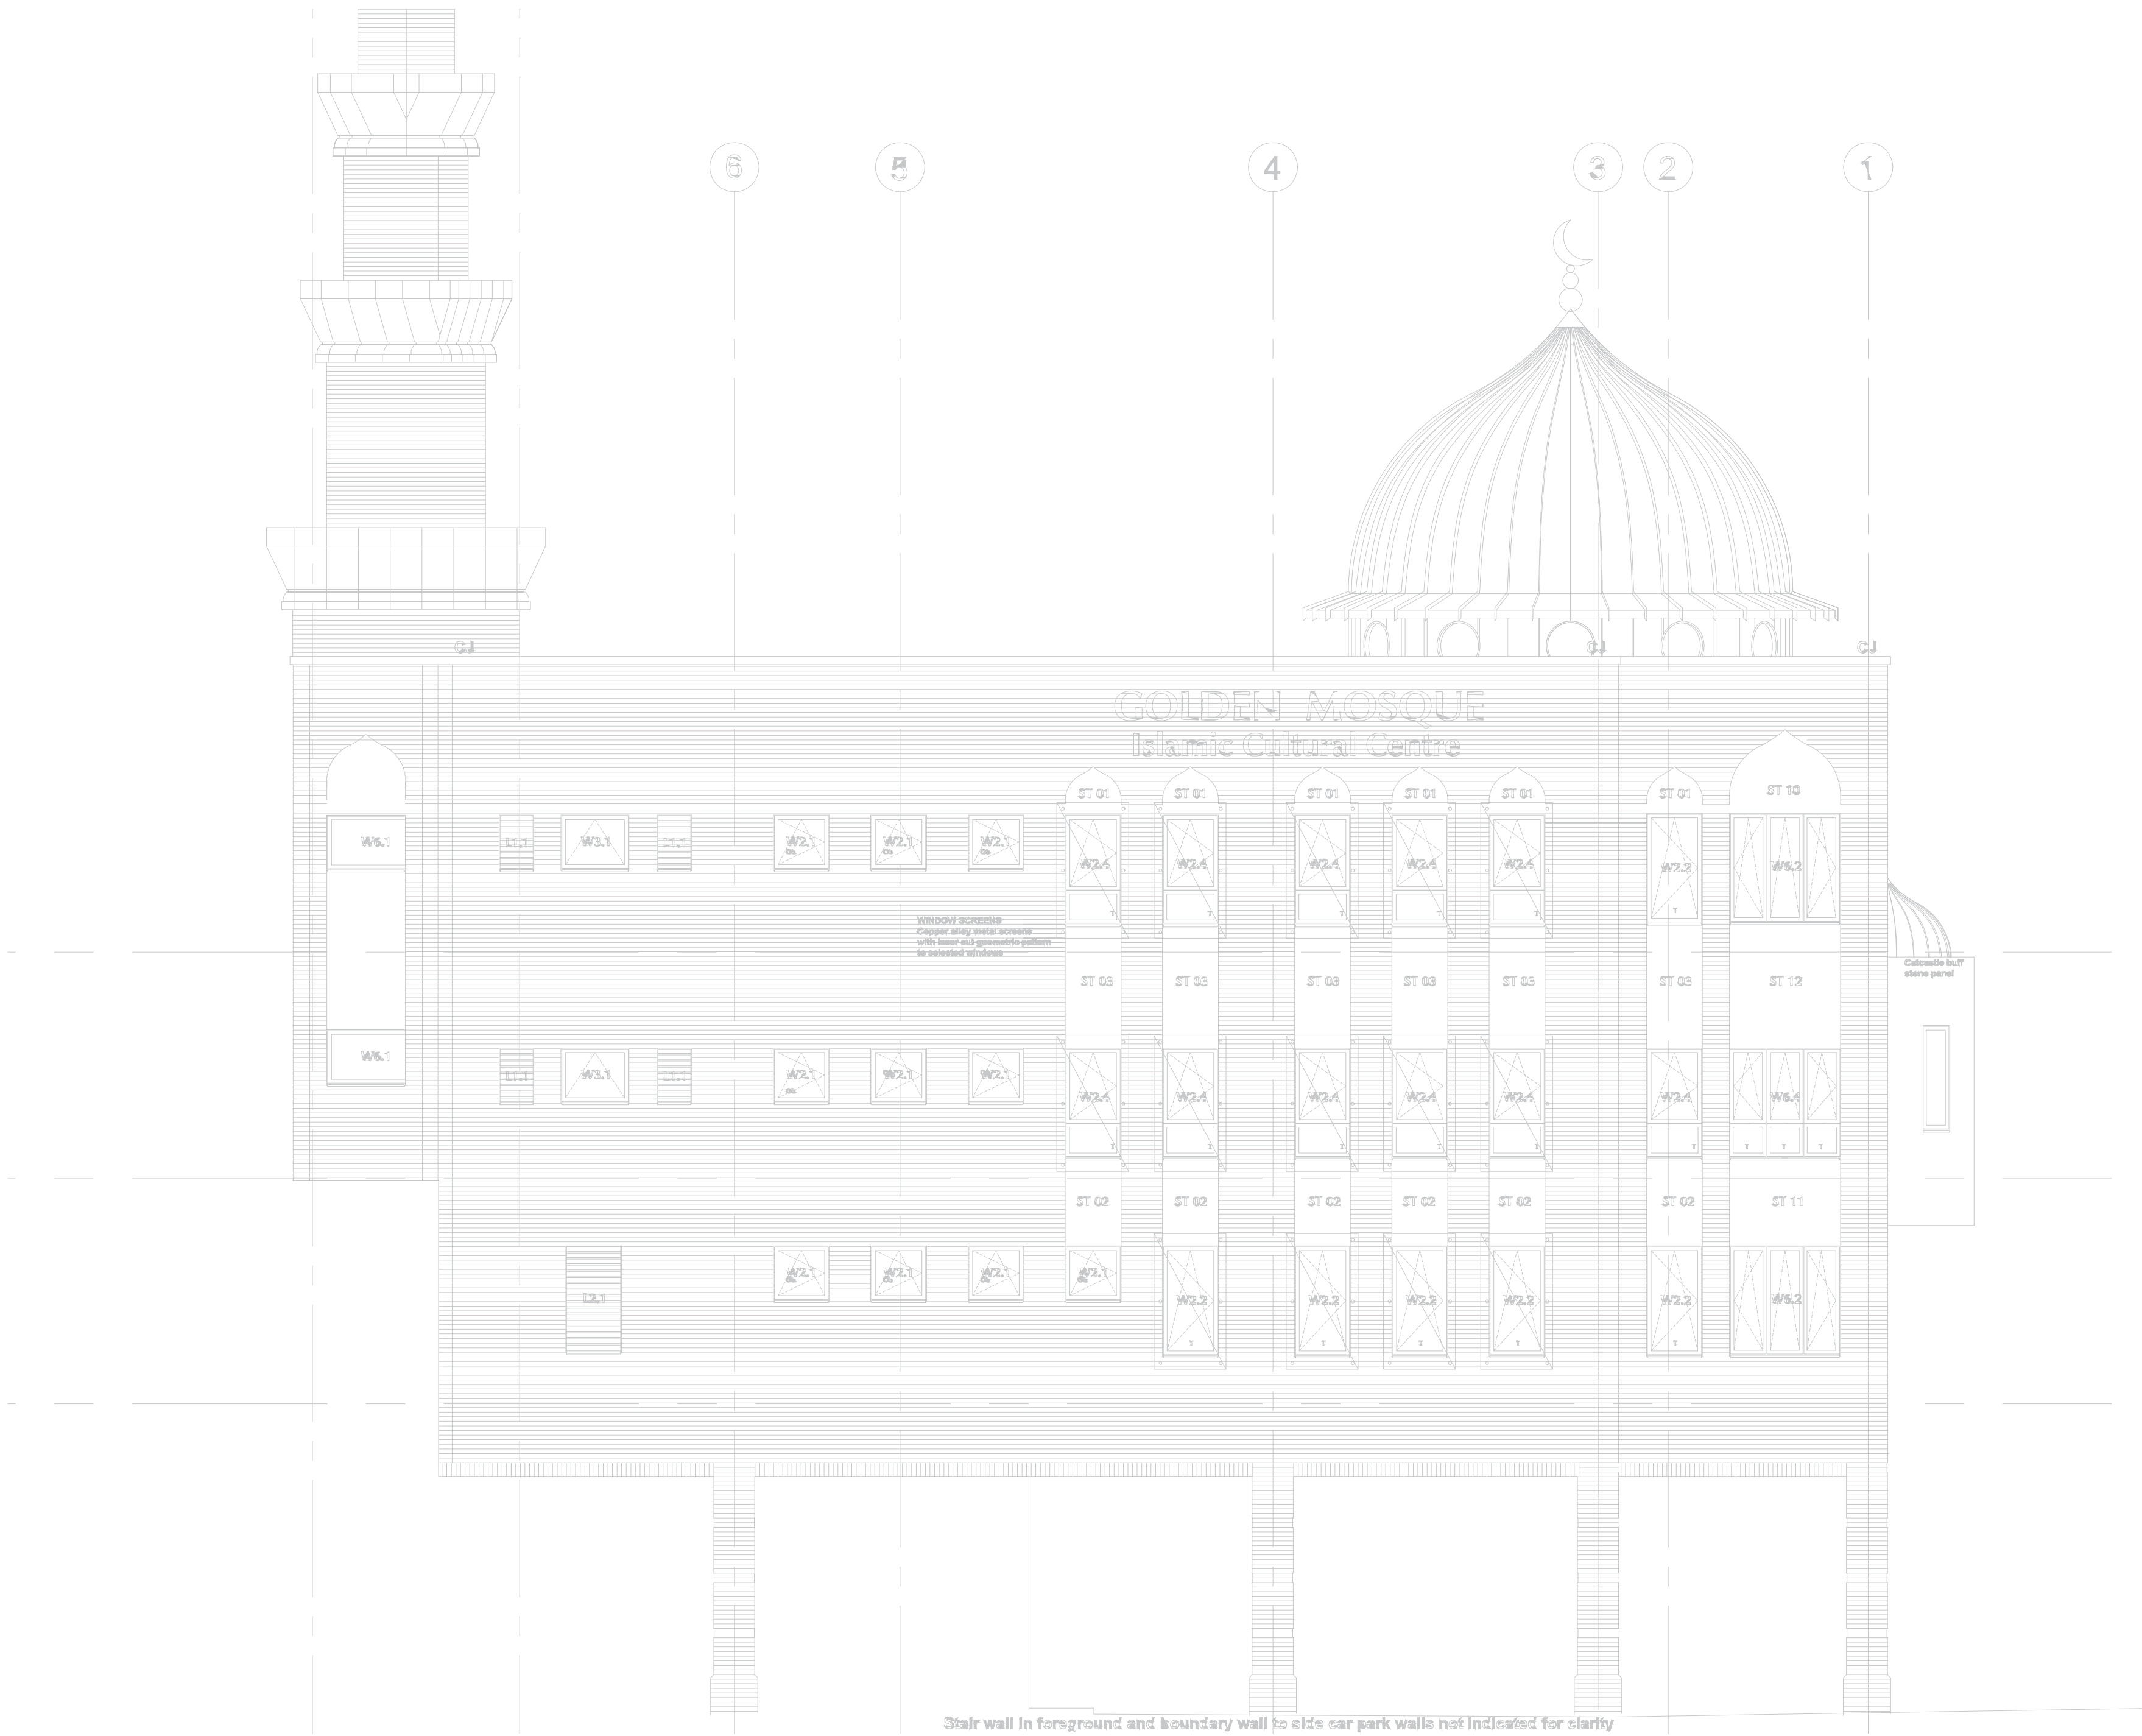

EXISTING GABLE 2 ELEVATION
SCALE 1 : 75

IMPORTANT NOTES: Do Not Scale from this Drawing.
Use Figured Dimensions Only.

DRAWING STATUS:			FOOTPRINT DESIGN		
PRELIMINARY			E: info@footprintdesign.net W: www.footprintdesign.net		
REVISION	DATE	DESCRIPTION	CLIENT: GOLDEN MOSQUE		
			SCALE: 1:75@A1	DATE: 03.03.25	
			PROJECT: GOLDEN MOSQUE, ROCHDALE		
			DRAWING TITLE: EXISTING GABLE 2 ELEVATION		
			DRAWING NO: A146_E(00)004		