


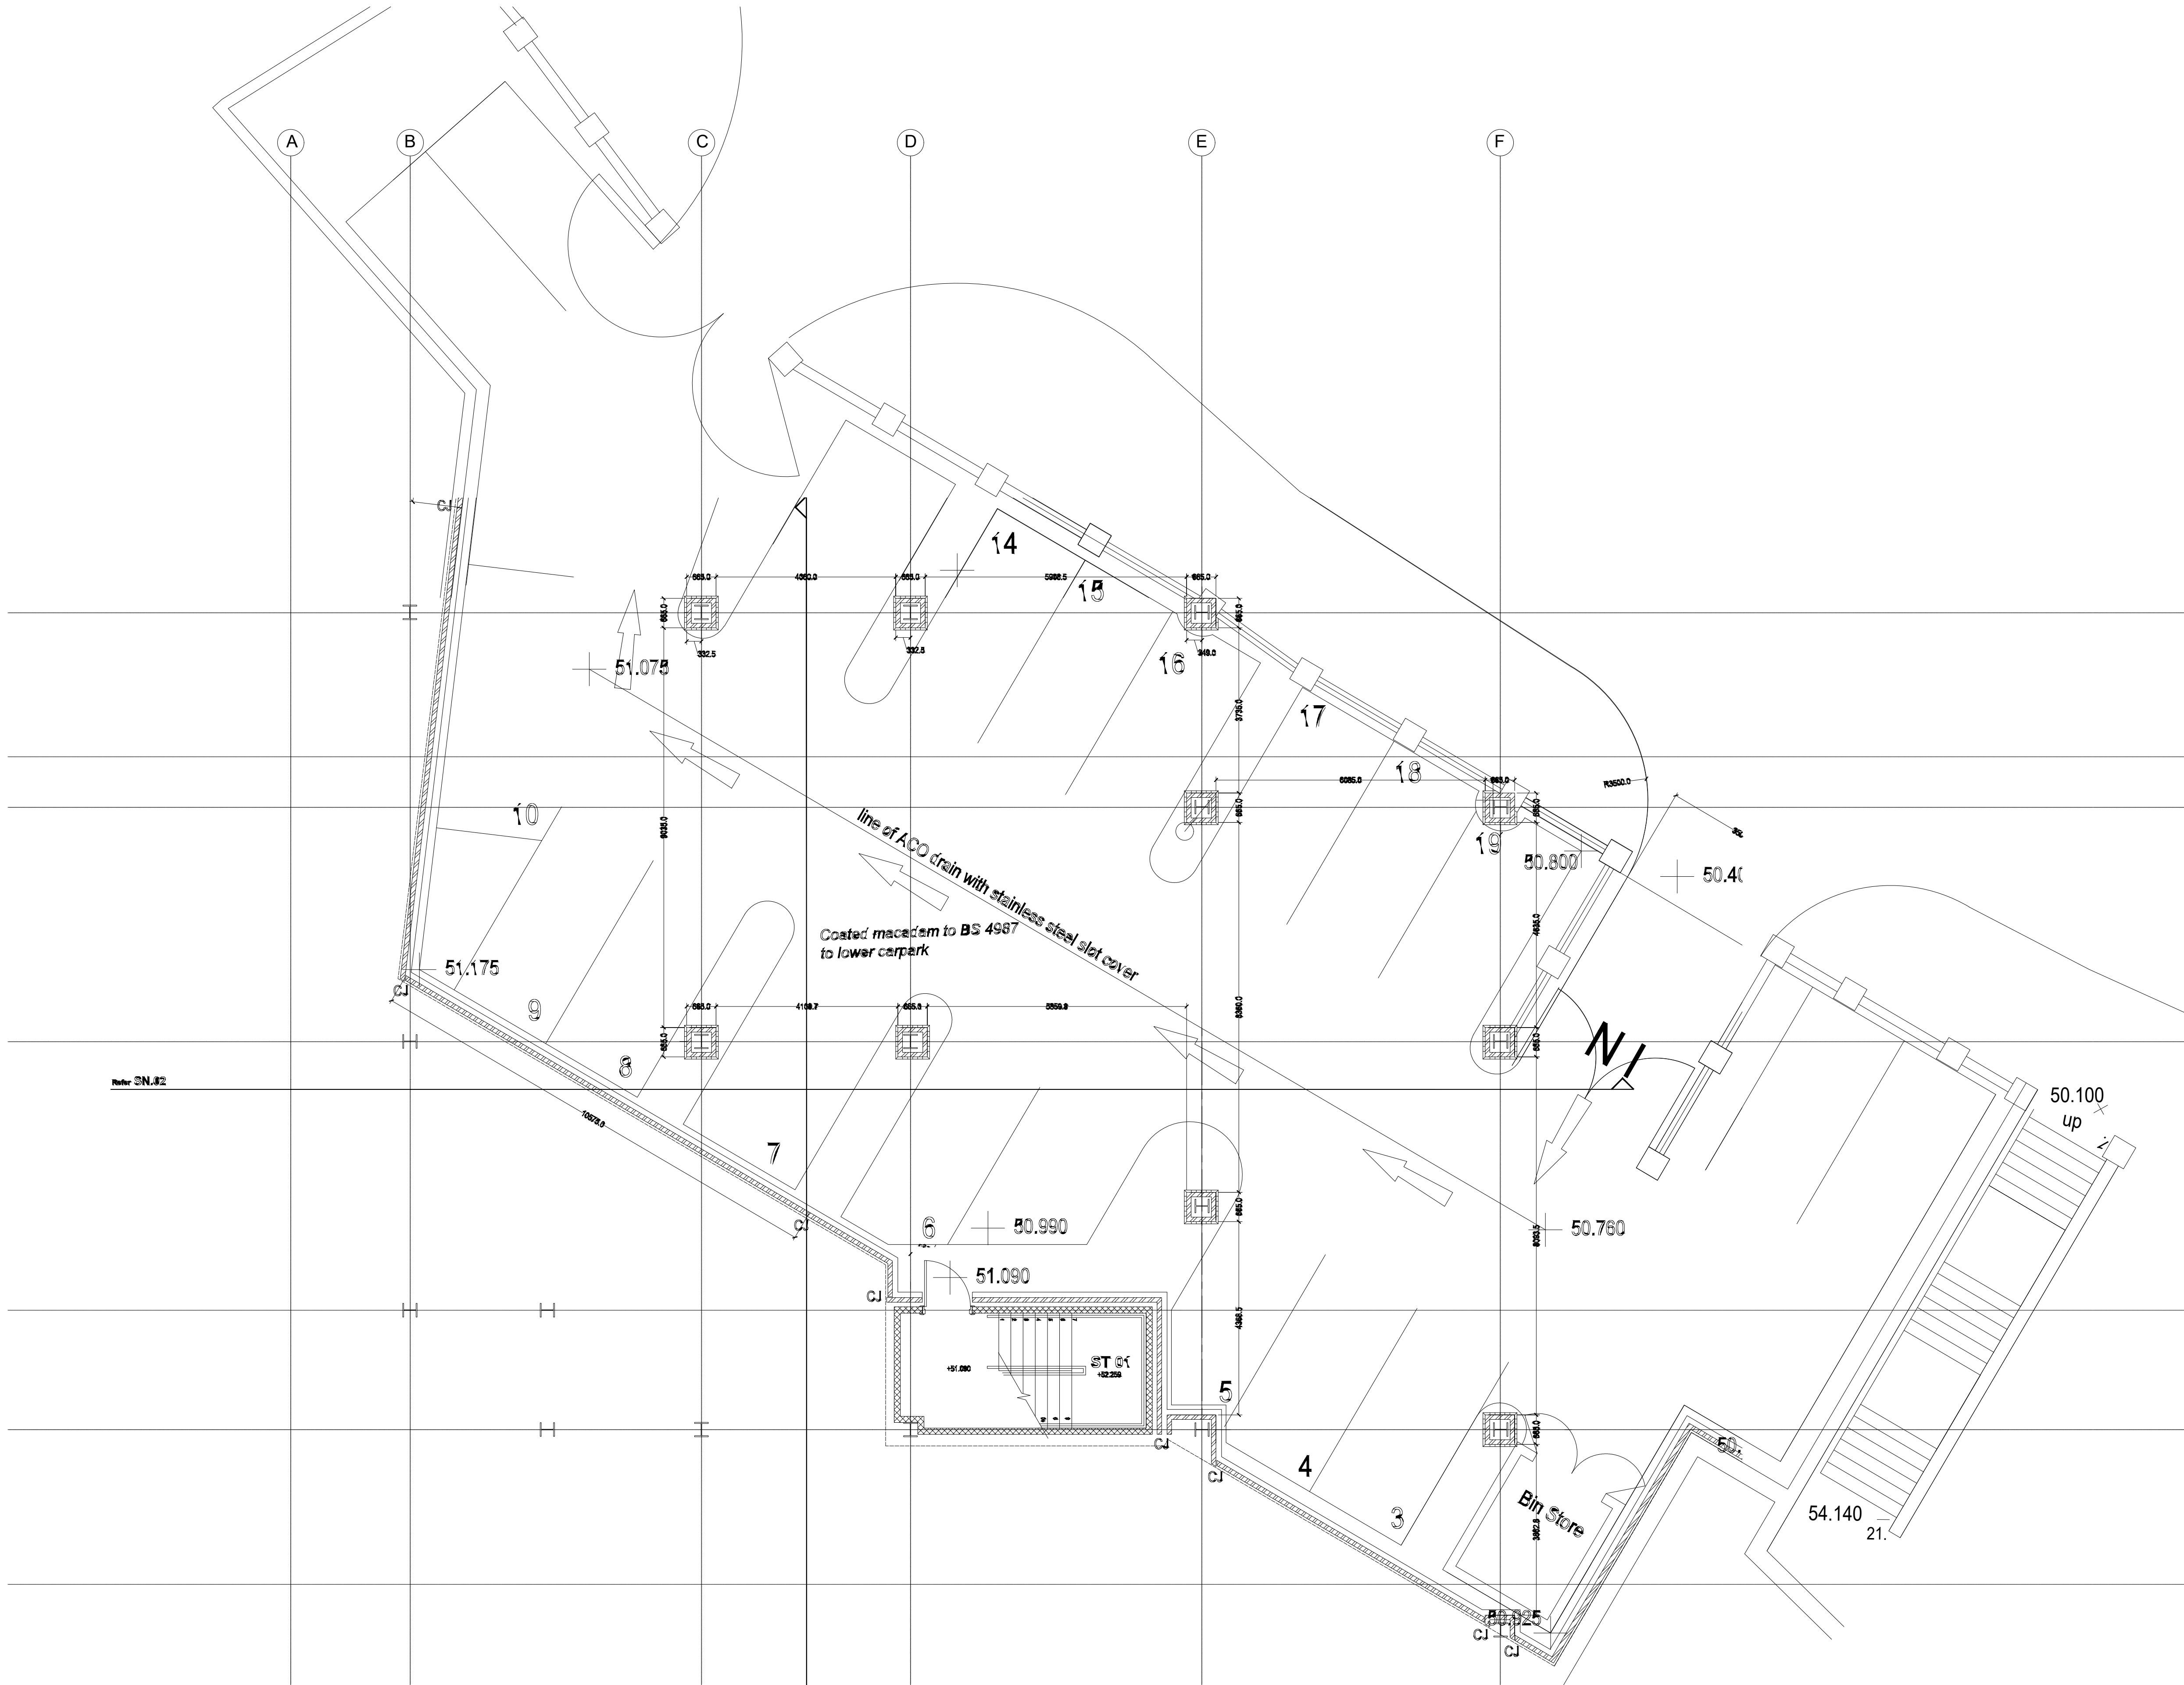

EXISTING BASEMENT CAR PARK
SCALE 1 : 75

IMPORTANT NOTES: Do Not Scale from this Drawing.
Use Figured Dimensions Only.

DRAWING STATUS:			FOOTPRINT DESIGN		
PRELIMINARY			E. info@footprintdesign.net W. www.footprintdesign.net		
REVISION	DATE	DESCRIPTION	CLIENT: GOLDEN MOSQUE		
			PROJECT: GOLDEN MOSQUE, ROCHDALE		
			DRAWING TITLE: EXISTING BASEMENT CAR PARK FLOOR		
			DRAWING NO: A146_L(00)001		

SCALE: 1:75@A1	DATE: 03.03.25
-------------------	-------------------