


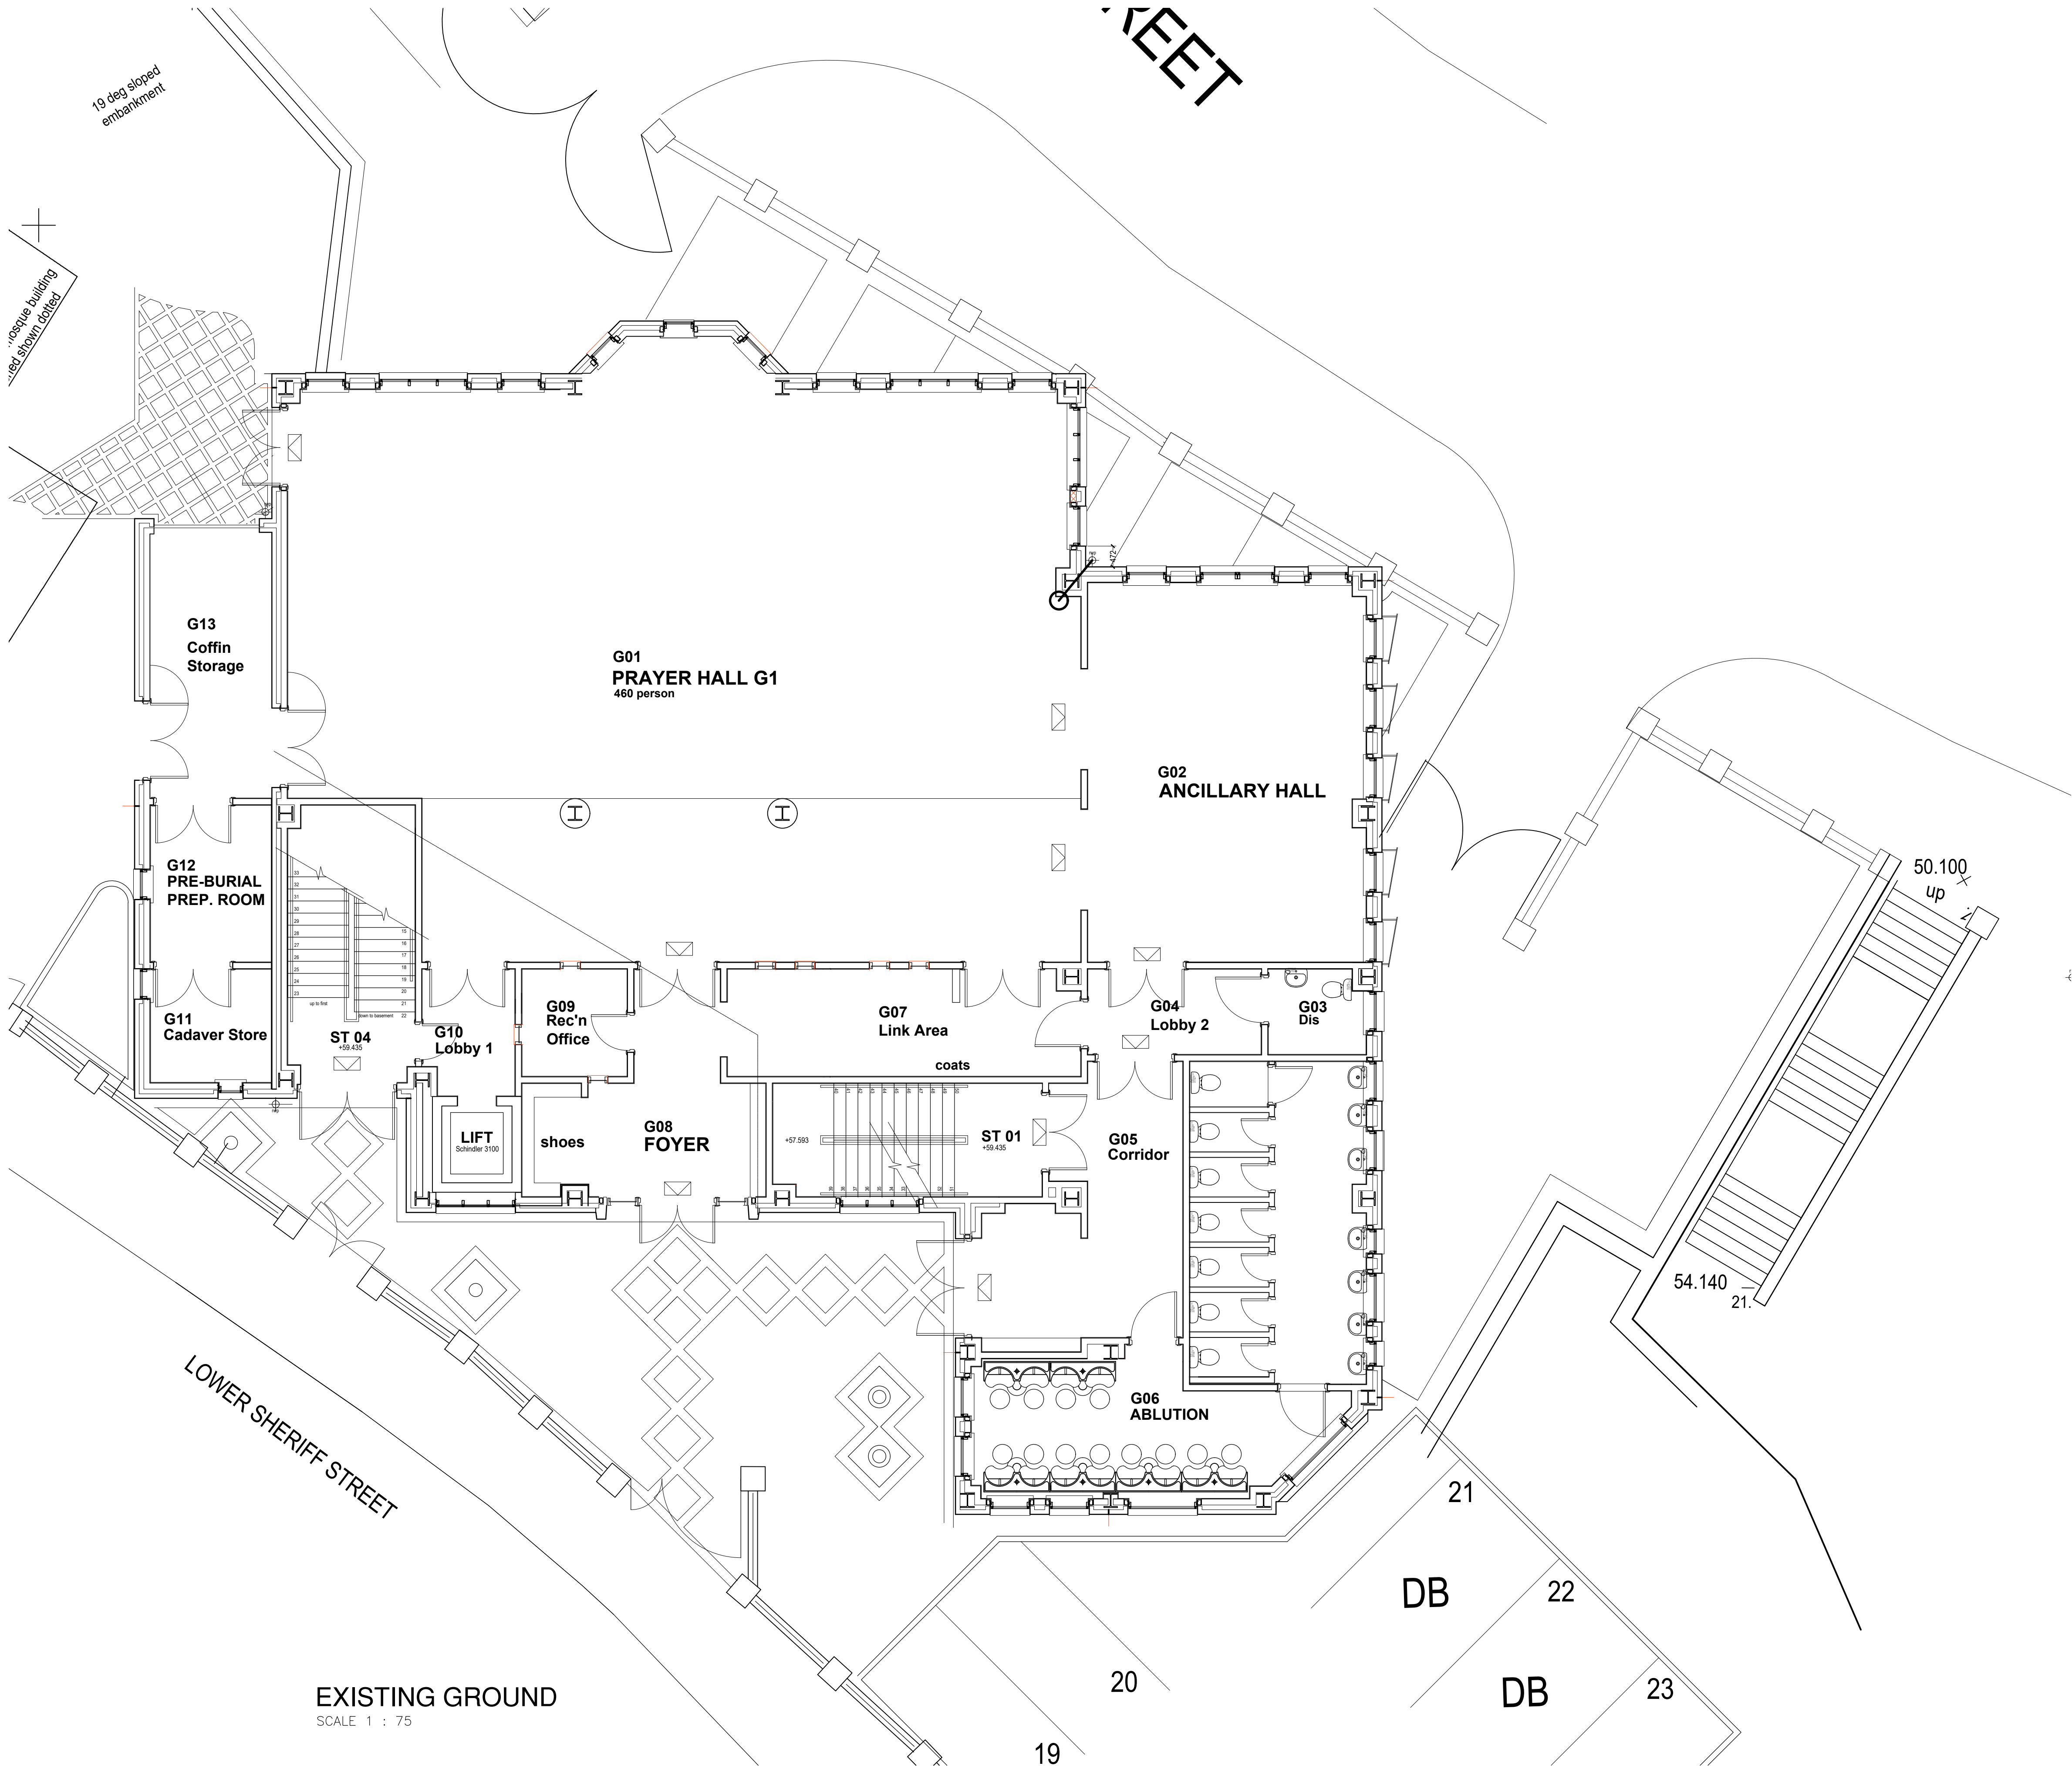

IMPORTANT NOTES: Do Not Scale from this Drawing.  
Use Figured Dimensions Only.

| DRAWING STATUS: |      |             | FOOTPRINT DESIGN                                          |  |  |
|-----------------|------|-------------|-----------------------------------------------------------|--|--|
| PRELIMINARY     |      |             | E: info@footprintdesign.net<br>W: www.footprintdesign.net |  |  |
| REVISION        | DATE | DESCRIPTION | CLIENT: GOLDEN MOSQUE                                     |  |  |
|                 |      |             | PROJECT: GOLDEN MOSQUE, ROCHDALE                          |  |  |
|                 |      |             | DRAWING TITLE: EXISTING GROUND FLOOR                      |  |  |
|                 |      |             | DRAWING NO: A146_L(00)003                                 |  |  |