


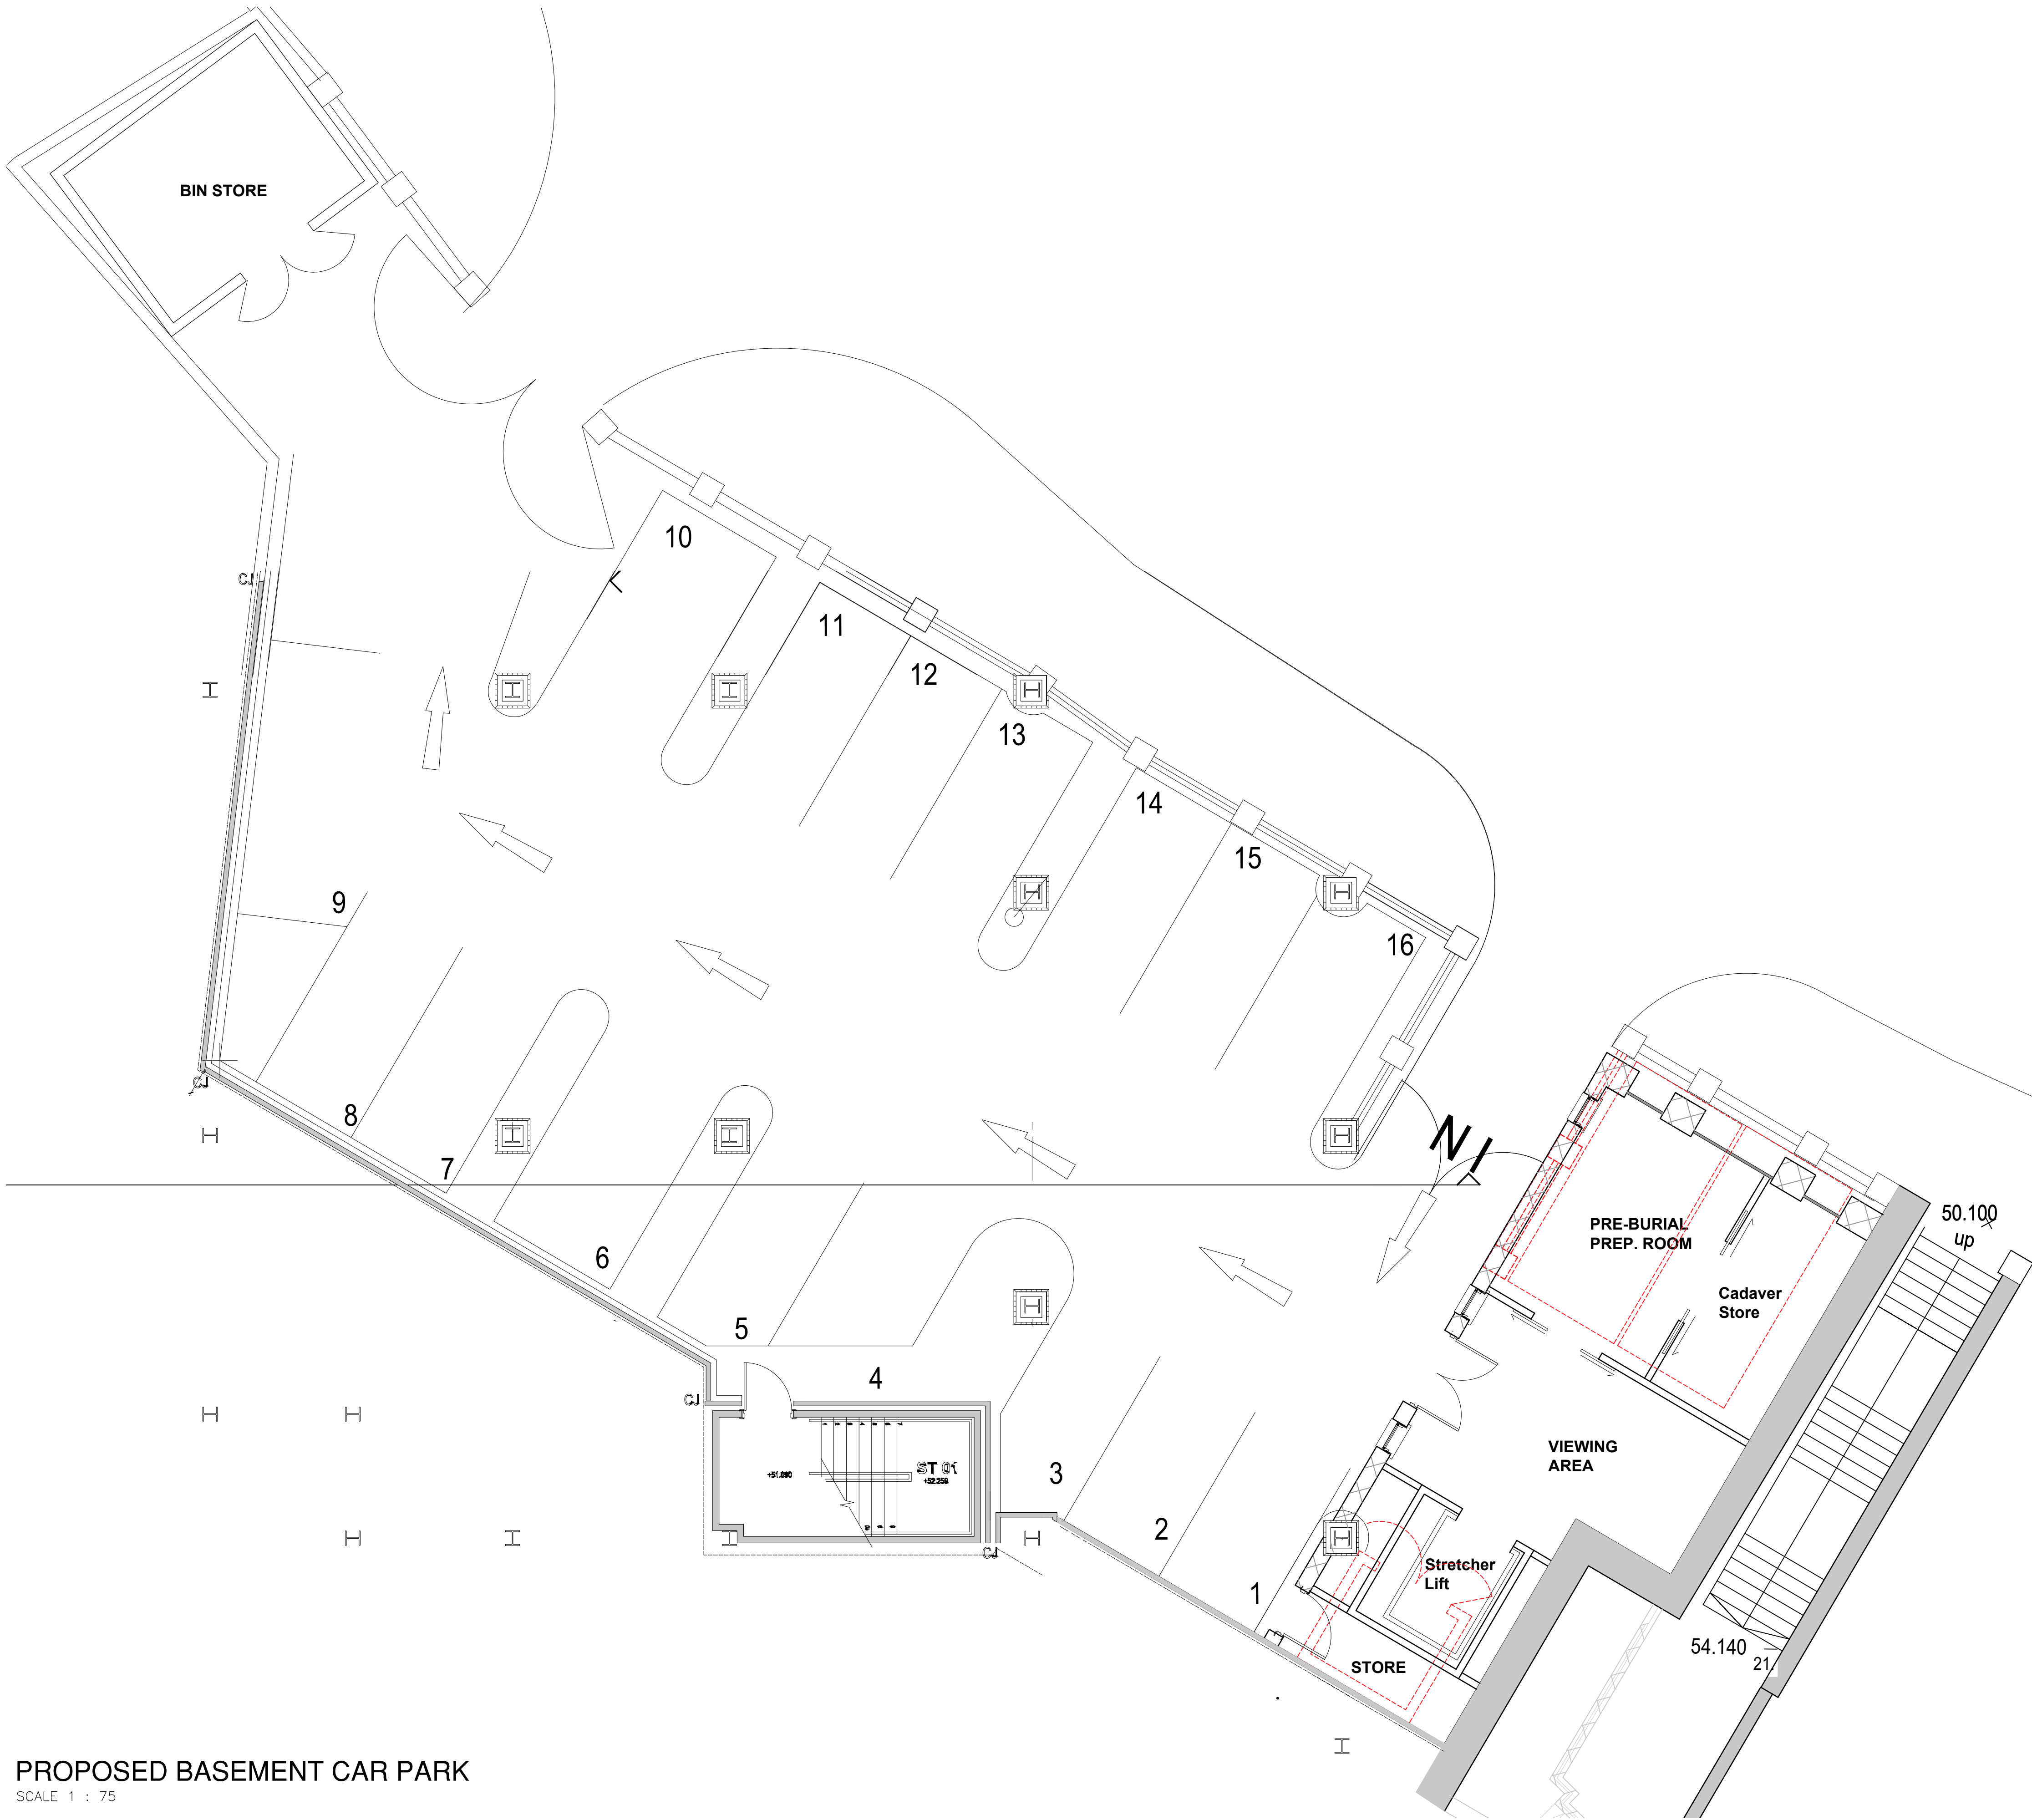

PROPOSED BASEMENT CAR PARK
SCALE 1 : 75

EXISTING

PROPOSED

DEMOLITION LINE

IMPORTANT NOTES: Do Not Scale from this Drawing. Use Figured Dimensions Only.	DRAWING STATUS:			FOOTPRINT DESIGN	
	INFORMATION			E info@footprintdesign.net W www.footprintdesign.net	
	REVISION	DATE	DESCRIPTION	CLIENT: GOLDEN MOSQUE	SCALE: 1:75@A1 DATE: 03.03.25
	A	11.03.26	Updates made following design review	PROJECT: GOLDEN MOSQUE, ROCHDALE	
				DRAWING TITLE: PROPOSED BASEMENT CAR PARK FLOOR	
			DRAWING NO: A146_L(00)018		

© Copyright Footprint Design Ltd