


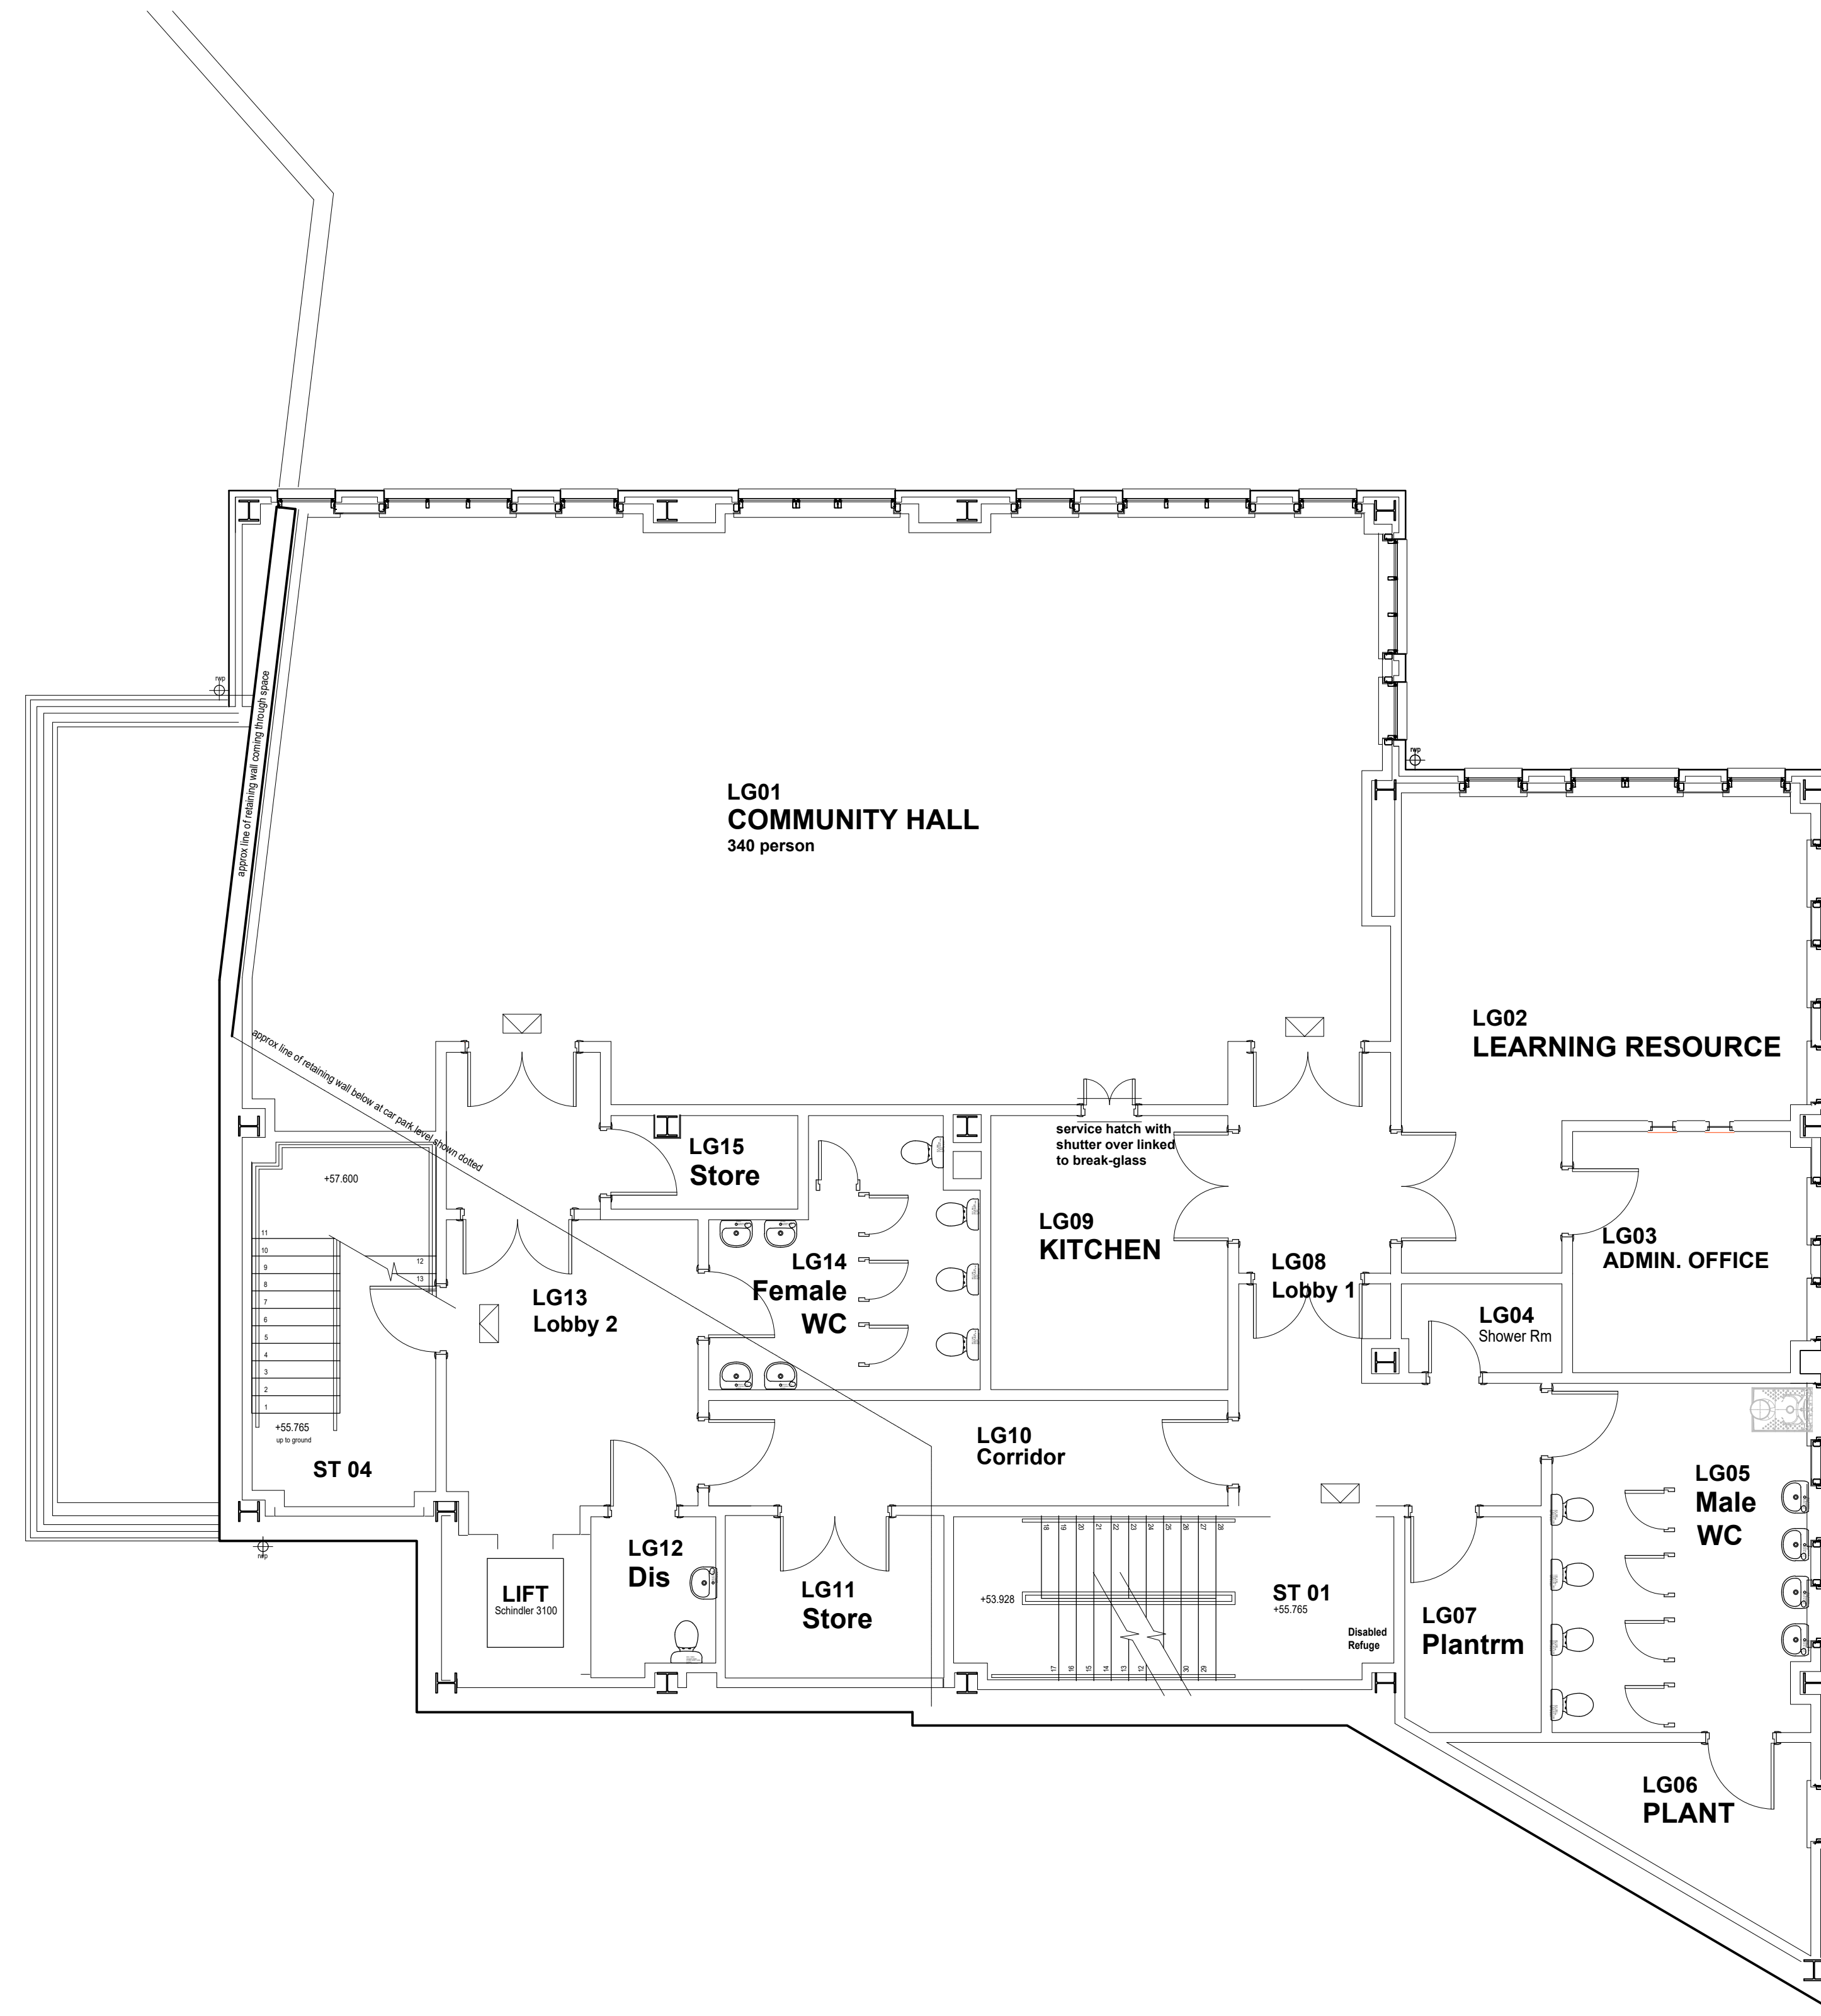

EXISTING LOWER GROUND
SCALE 1 : 75