
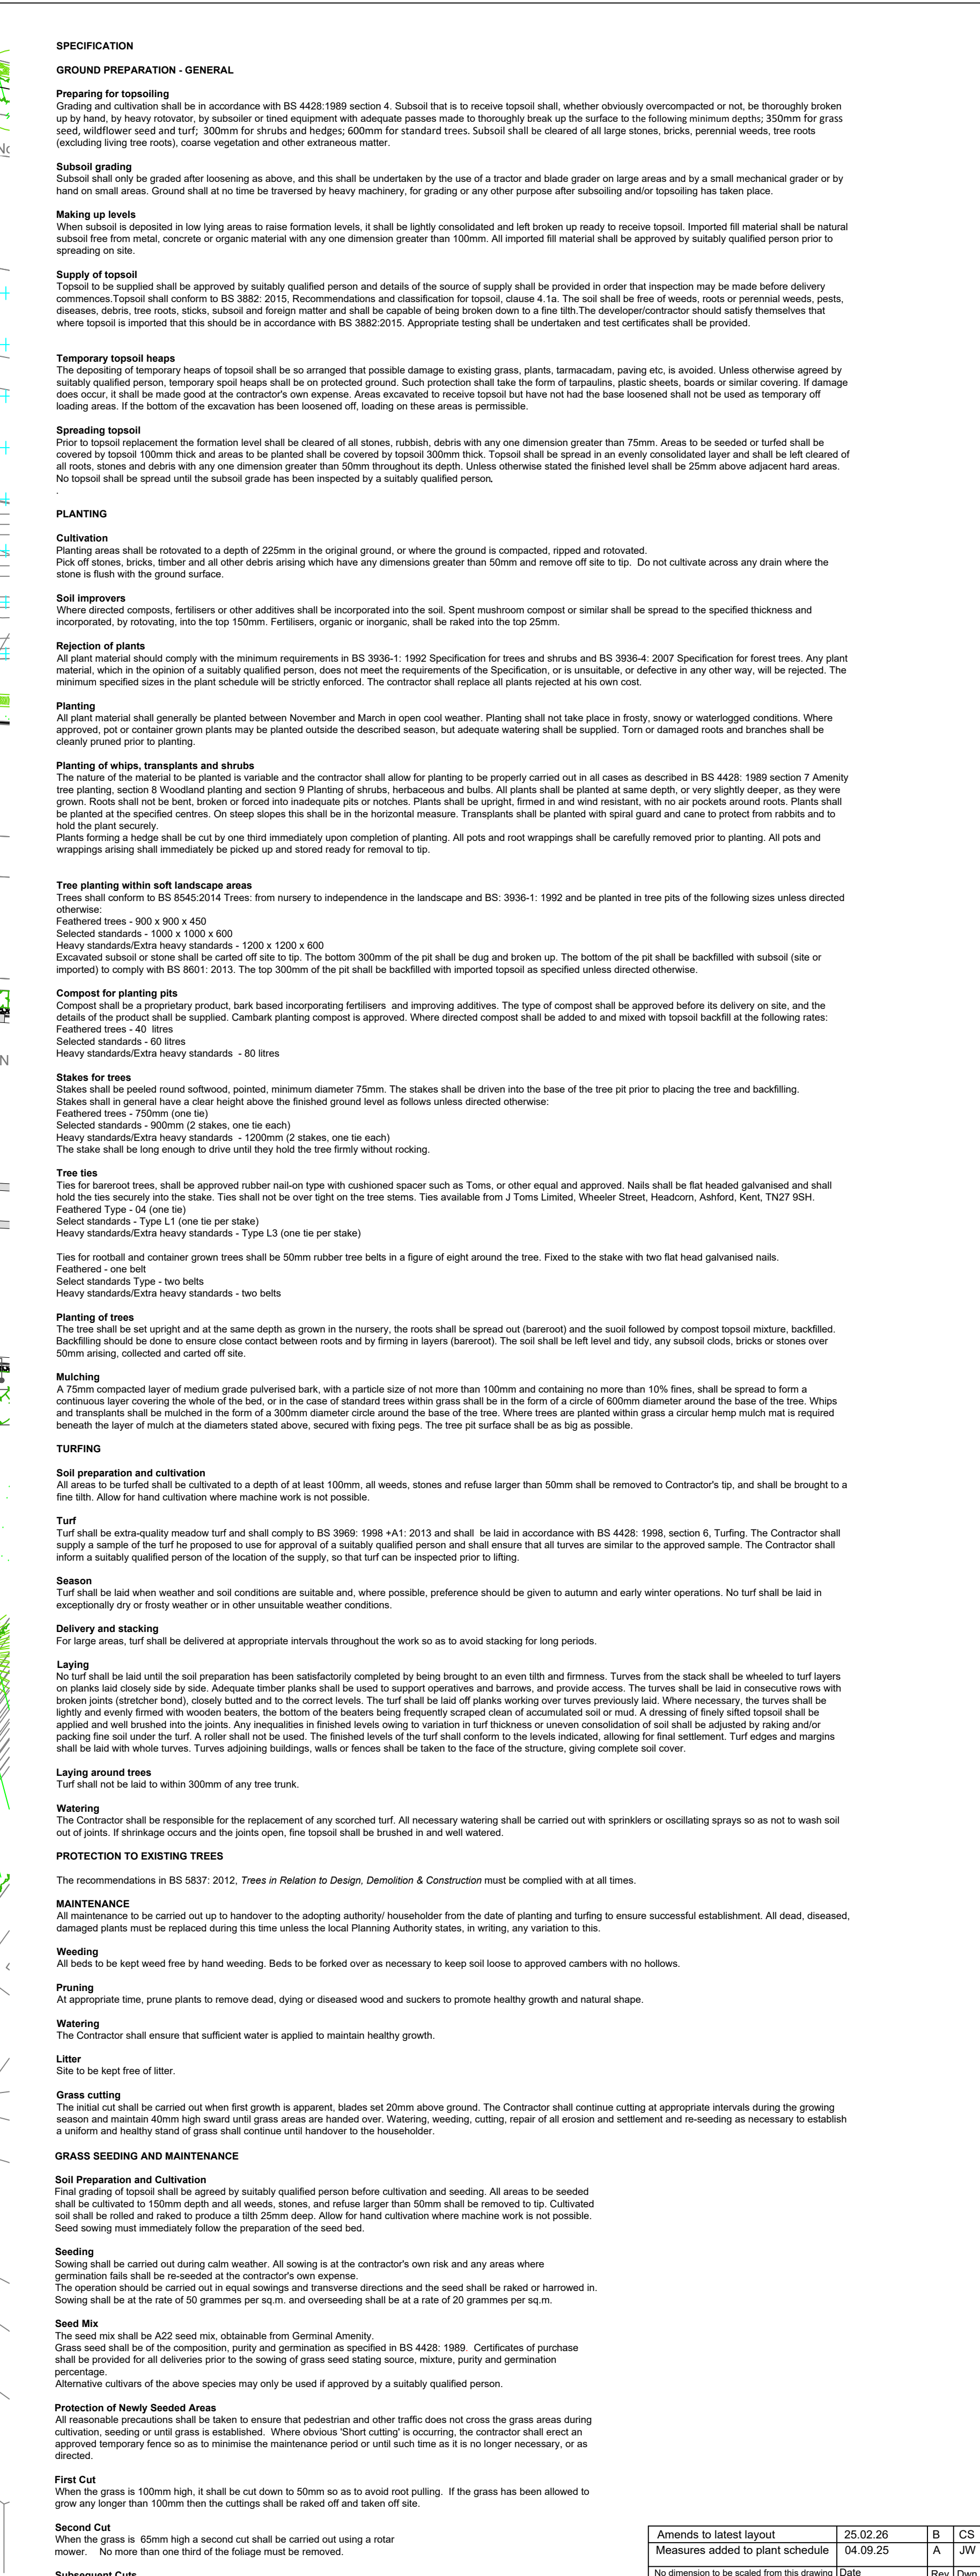


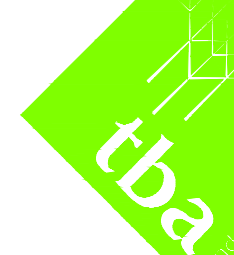

Native Shrub-Mx. To be planted in species groups of 5-10									
Abbreviation	Species	Mx Species Contribution	Specification	Height	Pot Size	Density	Number	Area	
CORYV	Corylus avellana	20%	Transplant	90-80cm B	1m ³	527	527	107	527.424m ²
CRU	Crataegus monogyna	30%	Transplant	90-80cm B	1m ³	791	791	789.422m ²	
LEA	Lonicera aquifolium	10%	C	90-80cm B	1m ³	964	964	303.160m ²	
PRUSP	Prunus spinosa	20%	Transplant	90-80cm B	1m ³	527	527	526.124m ²	
ROSMR	Rosa canina	5%	Transplant	90-80cm B	1m ³	132	132	131.890m ²	
ROSCA	Rosa canina	5%	Transplant	90-80cm B	1m ³	132	132	131.890m ²	
VIBOP	Viburnum opulus	10%	Transplant	90-80cm B	1m ³	264	264	203.160m ²	
							Total	2037	Total: 2851.692m ²
Shrubs									
Abbreviation	Species	Height	Pot Size	Density	Number of Plants	Area			
AUT	Aucuba japonica 'Varegate'	40-60cm SL	4mm ³	12	2.8307m ²				
BCC	Bergenia ciliolata	30-40cm SL	6mm ³	128	28.796m ²				
BJA	Berberis thunbergii 'Atropurpurea Nana'	30-40cm SL	6mm ³	137	2.1307m ²				
CEL	Ceanothus japonicus 'Horaei' repens	20-30cm SL	6mm ³	11	1.771m ²				
COF	Cornus alodora 'Flavescens'	60-80cm SL	4mm ³	16	3.996m ²				
CST	Cornus alba 'Sibirica'	40-60cm SL	4mm ³	16	3.9702m ²				
EGD	Eucyrtus fortunei 'Emerald 'Y' Gold'	20-30cm SL	6mm ³	98	9.338m ²				
ELE	Elaeagnus x ebracte 'Lumina'	40-60cm SL	4mm ³	38	8.226m ²				
ESQ	Eucyrtus fortunei 'Silver Queen'	30-40cm SL	6mm ³	98	9.2451m ²				
EUE	Eucyrtus fortunei 'Emerald Gassy'	20-30cm SL	6mm ³	169	28.825m ²				
FG	Ficus guggulifera 'Pangit'	30-40cm SL	6mm ³	124	21.244m ²				
HW	Hebe Green Globe'	30-40cm SL	6mm ³	33	5.31m ²				
IMV	Indica Yucca 'Globe'	30-40cm SL	6mm ³	178	28.397m ²				
JAV	Juniperus aristata 'Goldspire Vire'	30-40cm SL	6mm ³	31	5.817m ²				
MAP	Malpighia ajacoides 'Apolo'	30-40cm SL	6mm ³	97	19.106m ²				
PHO	Philadelphus 'Indica Rosea Dykes'	30-40cm SL	6mm ³	160	29.927m ²				
PR	Persea indica 'Red Rose Red'	30-40cm SL	6mm ³	11	1.903m ²				
RST	Rubus idaeus 'Kathleen'	30-40cm SL	6mm ³	160	29.927m ²				
SS	Sorbus 'Sundance'	30-40cm SL	6mm ³	28	4.4000m ²				
VO	Viburnum dohdi	30-40cm SL	6mm ³	28	4.4000m ²				
VT	Viburnum tinus 'Eve Prol'	40-60cm SL	4mm ³	28	6.8461m ²				
							Total	1476	Total: 248.254m ²

[illegible]

			
Landscape Architecture			
Trevor Bridge Associates Ltd Ashton Old Bells Sharnford Street West Ashton-under-Lyne Lancs OL6 7FW			
Tel: 0161-804 2099 E-mail: info@trevorbridge.co.uk			
Project			
ROYLE ROAD, ROCHDALE			
BMC ROCHDALE LIMITED			
Title			
LANDSCAPE PROPOSALS SHEET 1 OF 2			
Date	Scale(s)	Dwg no	Rev
Sept 25	1:200 @ A0	7655.01	B