

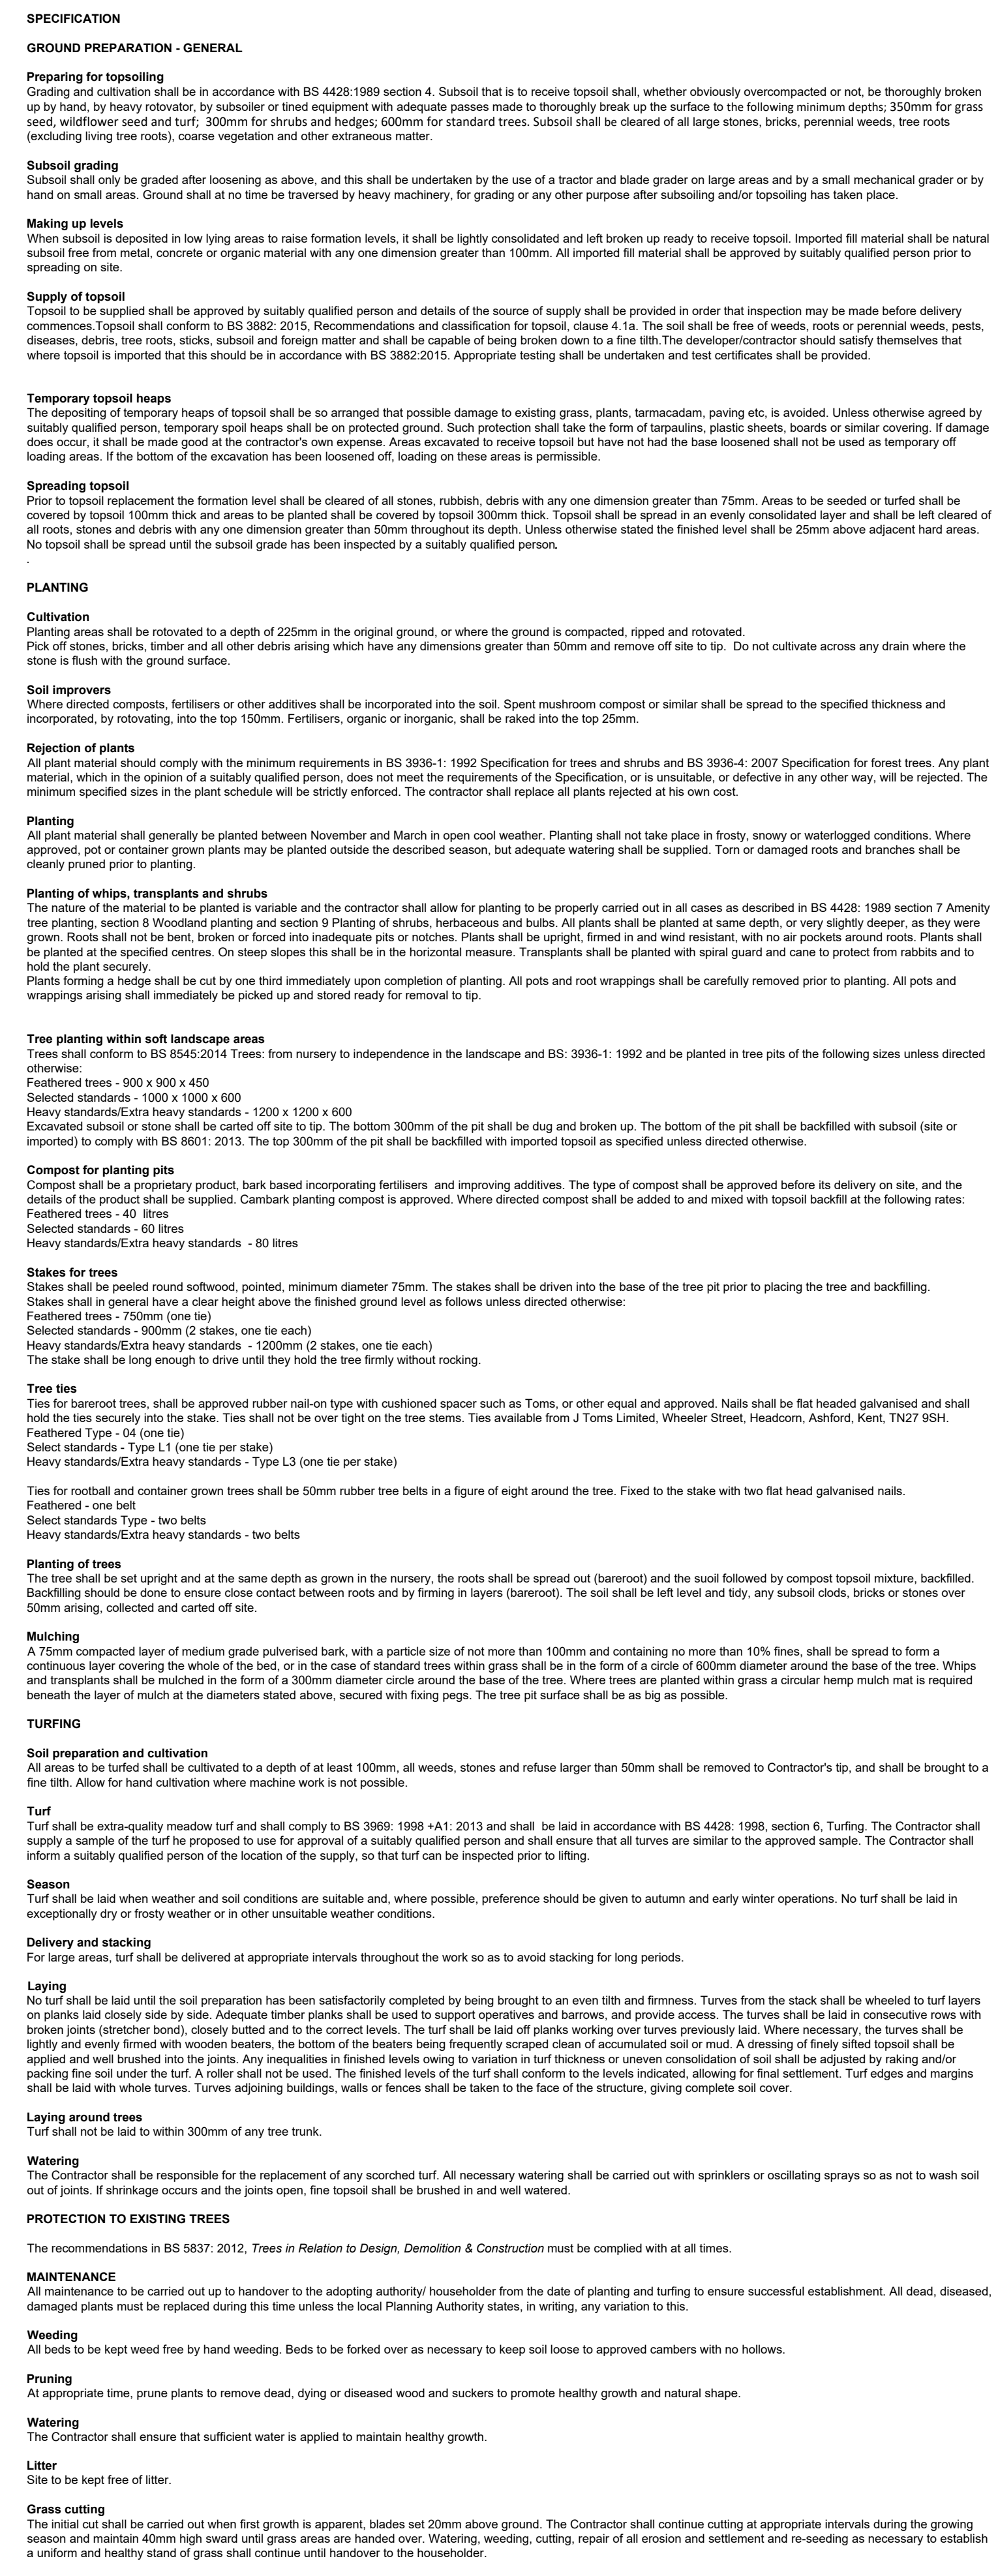


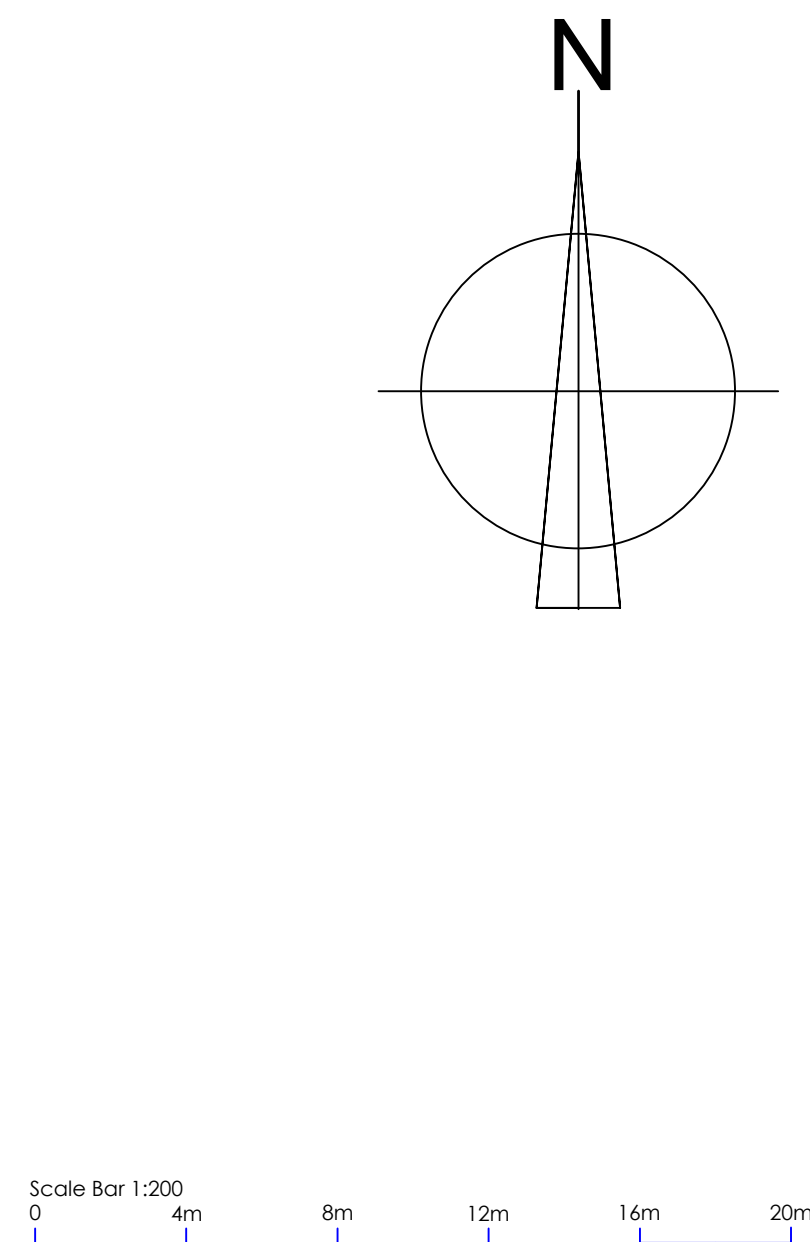

Native Shrub Cori. To be planted in species groups of 5 (10)									
Abbreviation		Species		Height	Pot Size	Number of Plants	Number	Area	
	CORVA	Coriaria alluaui	20%	Transplant	60-cm/80	1m ²	507		508.324m ²
	CRU	Crataegus monogyna	30%	Transplant	60-cm/80	1m ²	791		789.462m ²
	ILEA	Illex aquifolium	10%	60-cm/80	1m ²	151			151.1607m ²
	PRUPE	Prunus spinosa	20%	Transplant	60-cm/80	1m ²	507		508.324m ²
	ROSAE	Rosa canina	5%	Transplant	60-cm/80	1m ²	132		133.5804m ²
	ROSCA	Rosa carnea	5%	Transplant	60-cm/80	1m ²	132		131.5804m ²
	VOPEB	Viburnum opulus	10%	Transplant	60-cm/80	1m ²	151		151.1607m ²
									Total: 2637 - 2631.6072m ²
Shrub									
Abbreviation		Species		Height	Pot Size	Number of Plants	Area		
	ARUN	Arunca japonica "Variegata"	20%	60-cm/80	1m ²	111			111.831m ²
	BEO	Berberis cuneifolia	30-cm/50	1m ²	60m	129			20.766m ²
	BYA	Berberis thunbergii "Atropurpurea Nana"	30-cm/50	1m ²	60m	137			22.136m ²
	CEI	Carolinia thymifolia erecta	30-cm/50	1m ²	60m	114			19.703m ²
	COF	Cornus adonidea "Variegata"	30-cm/50	1m ²	40m	16			1.9086m ²
	CUB	Cornus alba "Hybrida"	30-cm/50	1m ²	40m	16			1.9086m ²
	EEG	Eucyrtus formosa "Etiennae" L. Gold	30-cm/50	1m ²	60m	58			9.3388m ²
	ELI	Elaeagnus x edmonstonei "Ligularis"	40-cm/60	1m ²	40m	19			3.162m ²
	EISO	Eucyrtus formosa "Silver Queen"	30-cm/50	1m ²	60m	33			5.2587m ²
	EMO	Eumyrtus formosa "Emmett's Gold"	30-cm/50	1m ²	60m	199			38.8651m ²
	HEP	Hebe pinguifolia "Purpurea"	30-cm/50	1m ²	60m	134			21.074m ²
	HOL	Holcus "Green Gold"	30-cm/50	1m ²	60m	123			19.95m ²
	HMW	Malva "Mrs Winder"	30-cm/50	1m ²	60m	178			28.2923m ²
	ILEA	Illex aquifolium "Variegata"	30-cm/50	1m ²	60m	151			24.1607m ²
	MAP	Malva japonica "Apricot Apple"	30-cm/50	1m ²	60m	97			15.1004m ²
	PRU	Potentilla japonica "Rubra"	30-cm/50	1m ²	60m	36			5.6202m ²
	PRU	Potentilla japonica "Red Jewel"	30-cm/50	1m ²	60m	36			5.6202m ²
	SR	Sorbus japonica "Rubra"	30-cm/50	1m ²	60m	150			24.000m ²
	SR	Sorbus "Variegata"	30-cm/50	1m ²	60m	150			24.000m ²
	VD	Viburnum davidii	30-cm/50	1m ²	60m	130			20.688m ²
	VYE	Viburnum sp. "Ice Prince"	40-cm/60	1m ²	40m	28			4.846m ²
									Total: 1476 - 248.254m ²

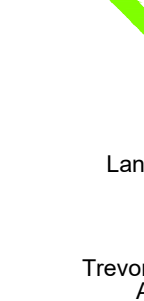

As directed to latest layout	25.02.28	B	CS
Measures added to plant schedule	04.09.25	A	JW
Is attention to be exacted from this drawing? (Copyright reserved)	Date	Rev	Draw
			
Landscape Architecture			
Trevor Bridge Associates Ltd Ashurst Old Belm Stamford Street West Ashburton-Lynton Lances Oak 177W			
Tel: 0161 504 2000 E-mail: info@trevorbridge.co.uk			
Project			
ROYLE ROAD, ROCHDALE			
BMC ROCHDALE LIMITED			
Title			
LANDSCAPE PROPOSALS SHEET 2 OF 2			
Date	Scale(s)	Dwg no	Rev
Sept 25	1:200	7655.02	B
Drawn JW	Checked @ A0		