


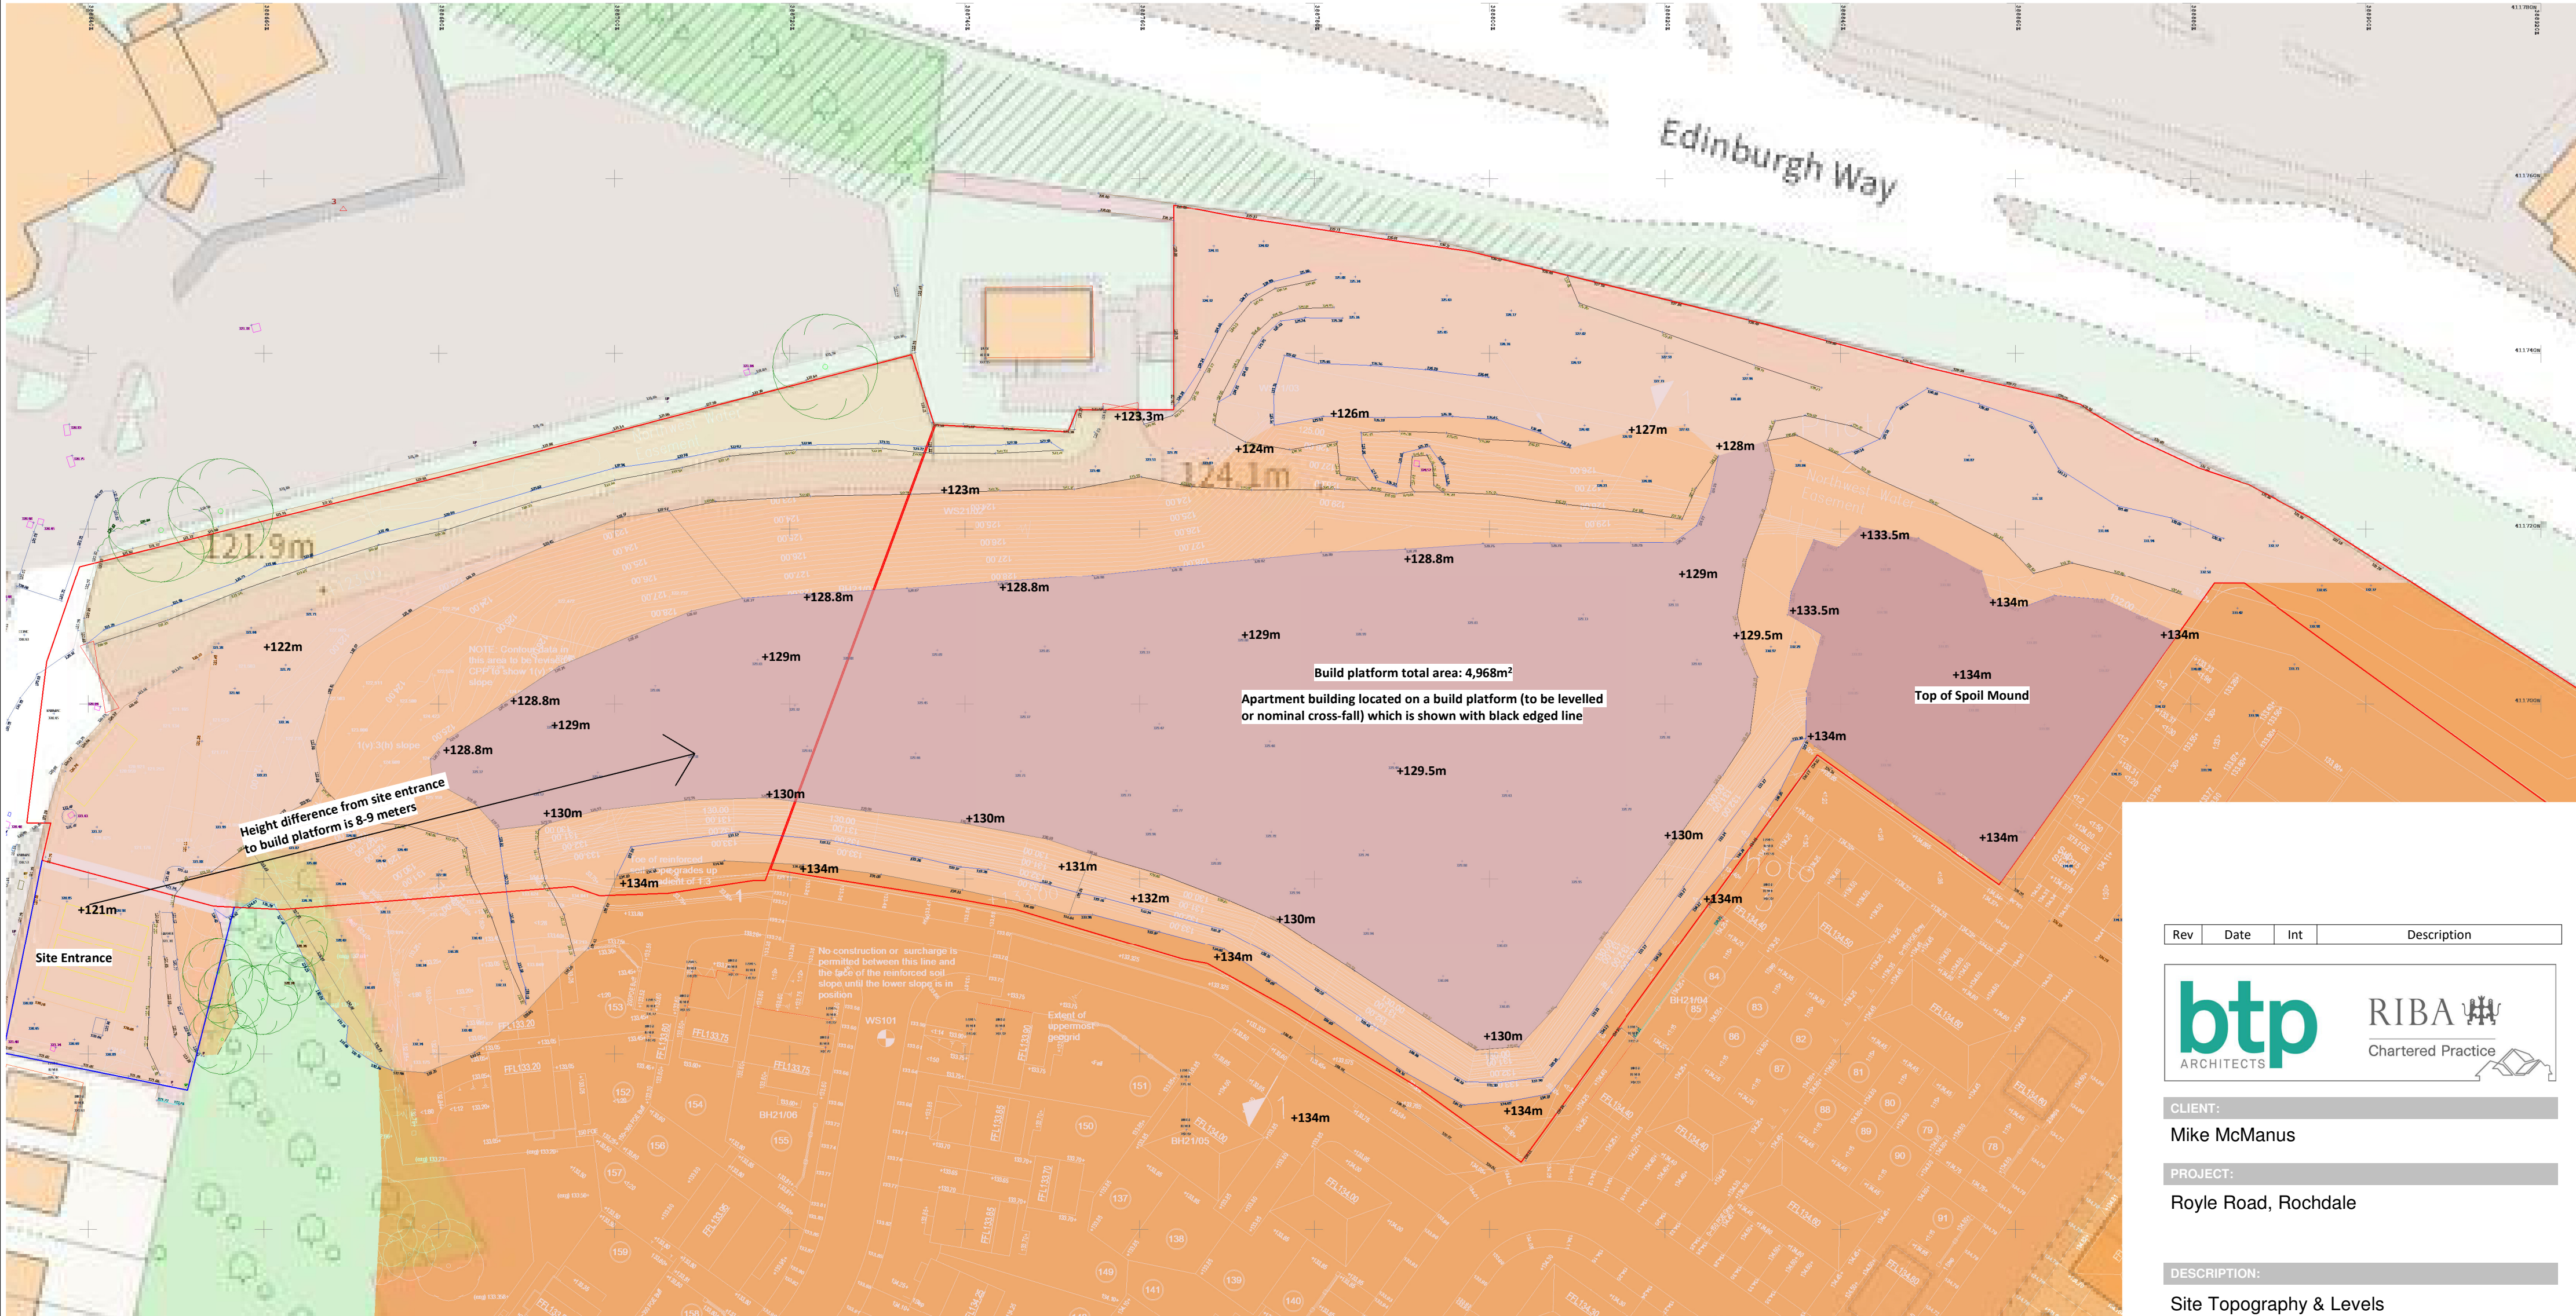

Rev	Date	Int	Description
-----	------	-----	-------------

btp
ARCHITECTS

RIBA
Chartered Practice

CLIENT:

Mike McManus

PROJECT:

Royle Road, Rochdale

DESCRIPTION:

Site Topography & Levels

PURPOSE OF ISSUE:

Planning

DRAWN BY: CHECKED DATE: SCALE @ A2:

OM MA 23.01.25 1 : 500

JOB NO: STATUS CODE: DRAWING NO: REV

4524 S0 104

FILE IDENTIFIER:

RR-BTP-00-SP-DR-A-4524_104

Elizabeth House 486 Didsbury Road Heaton Mersey Stockport SK4 3BS
0161 443 1221 info@bernardtaylor.co.uk www.btparchitects.co.uk

01 Site Levels

1 : 500

