



SCALE: 1:1250
GRID REF: E-384747 N-405009
POSTCODE: M24 4RB

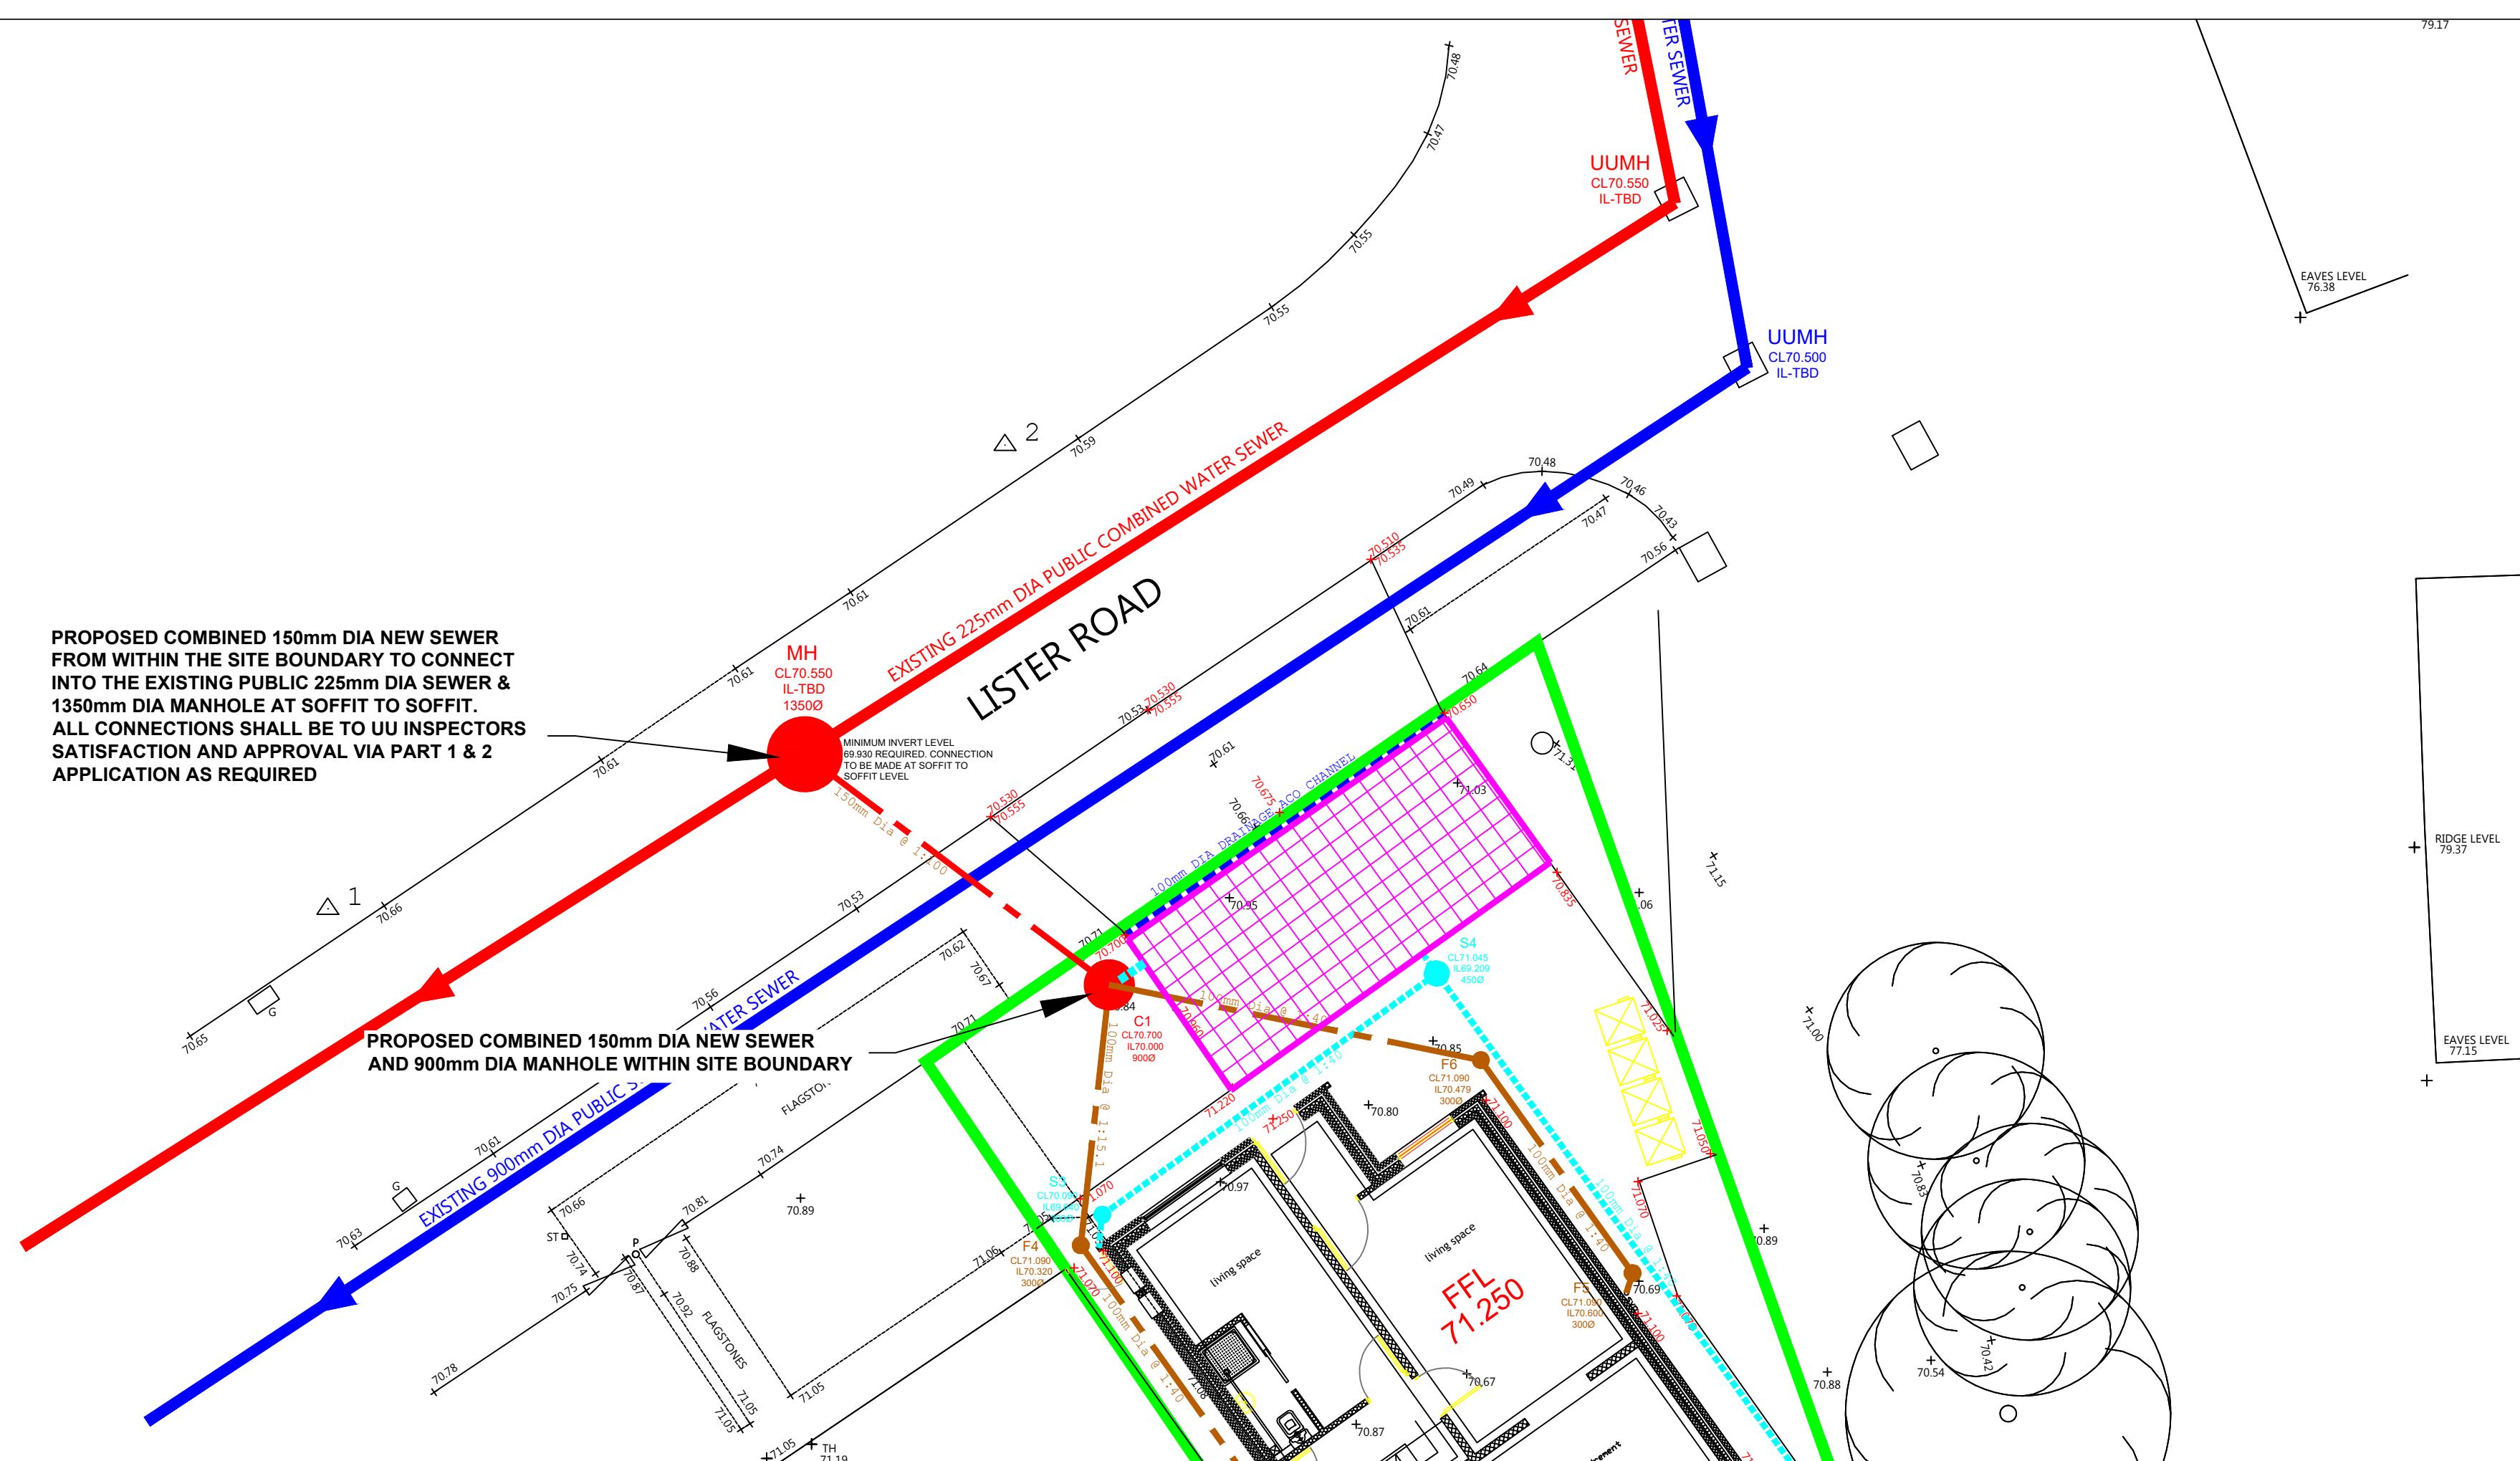

NOTES

1. THIS DRAWING IS TO BE READ IN CONJUNCTION WITH THE CONSTRUCTION (DESIGN & MANAGEMENT) REGULATIONS APRIL 2015
2. THIS DRAWING IS TO BE READ IN CONJUNCTION WITH:-
TA ENGINEERING DESIGN AND DRAWINGS, ARCHITECTS & DESIGNERS DRAWINGS & DETAILS
3. THE CONTRACTOR SHALL COMPLY WITH THE FOLLOWING:-
 - A. ALL OPERATIONS SHOULD BE CARRIED OUT IN ACCORDANCE WITH THE GENERAL HEALTH & SAFETY POLICY OF "CHROME SERVICES LIMITED" AS REQUIRED BY SECTIONS 2 OF THE HEALTH & SAFETY AT WORK ACT 1974 AND IN PARTICULAR THE CONSTRUCTION (GENERAL PROVISIONS) REGULATIONS
 - B. UNITED UTILITIES AND THE LOCAL AUTHORITY ARE TO BE NOTIFIED PRIOR TO COMMENCEMENT OF WORK ON SITE
 - C. PRIOR TO CONSTRUCTION THE ACTUAL POSITIONS & DEPTHS OF SERVICES LIKELY TO BE AFFECTED BY THE WORKS SHOULD BE ESTABLISHED BY MEANS OF HAND DIG IN CLOSE LIAISON WITH THE UTILITY PROVIDER. THE CONTRACTOR SHALL IMMEDIATELY ADVISE TA ENGINEERING LIMITED OF ANY SERVICES EXPOSED WHICH MAY AFFECT THE DESIGN
4. THE CONTRACTOR IS ENTIRELY RESPONSIBLE FOR COMPLIANCE WITH THE HEALTH & SAFETY AT WORK ACT. THE CONTRACTOR SHALL BE SPECIFICALLY RESPONSIBLE FOR ALL TEMPORARY WORKS AND FOR THE STABILITY OF THE AFFECTED LAND AND STRUCTURES
5. FOR THE LEGAL SITE BOUNDARY THE CONTRACTOR SHALL REQUEST SITE DEED PLANS IN THE POSSESSION OF THE CLIENT
6. ALL DIMENSIONS SHOWN ARE IN METRES UNLESS INDICATED OTHERWISE

**SITE LAYOUT
SCALE 1:100**

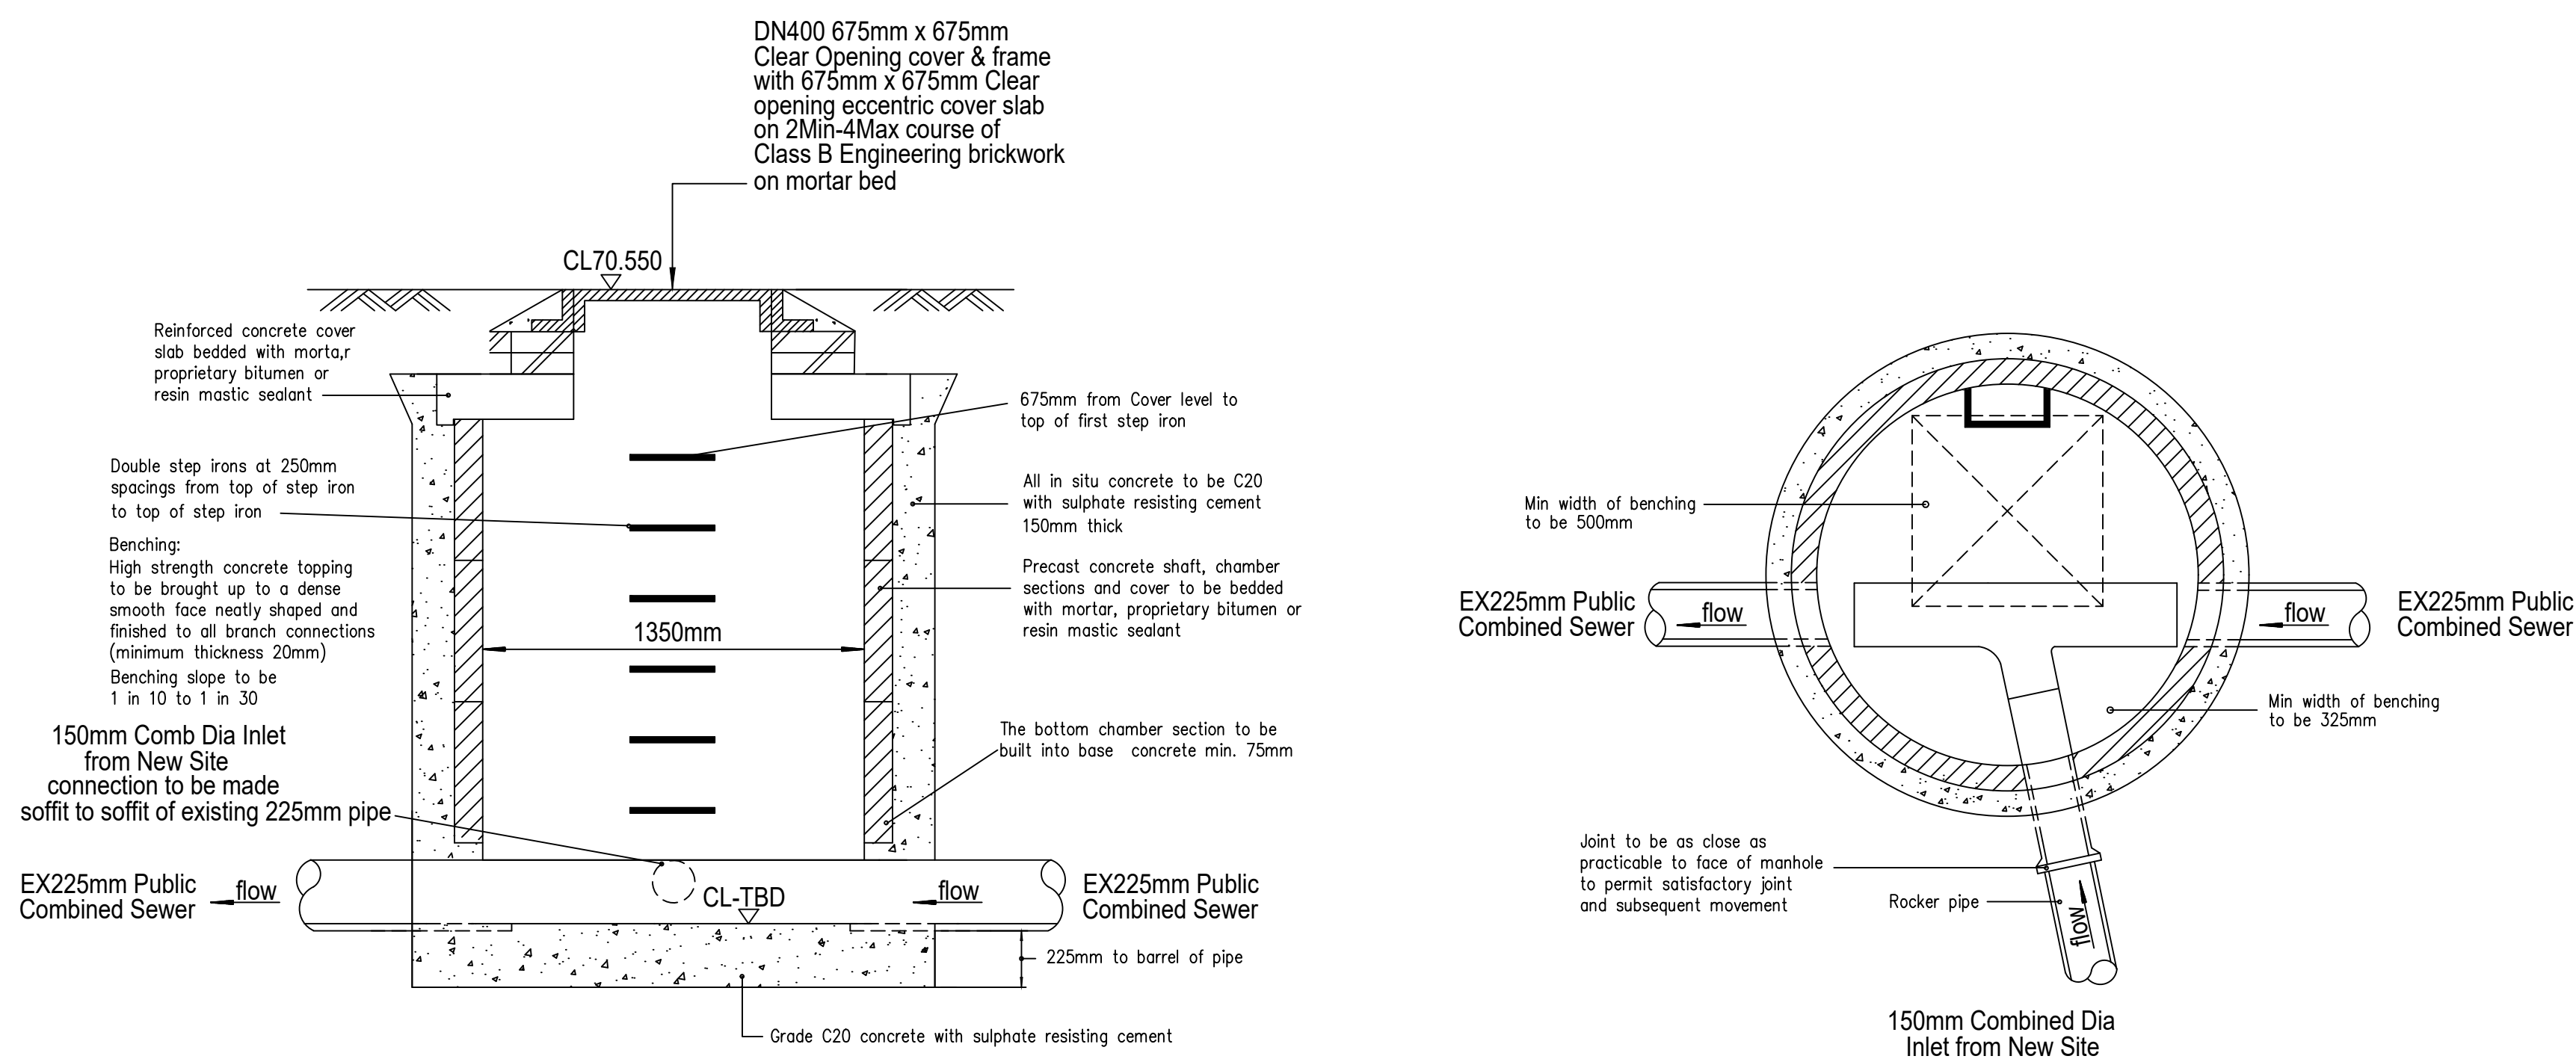

PROPOSED 1350mm DIA MANHOLE DETAIL
SCALE 1:20

A	ISSUED FOR CONSTRUCTION.	07/08/25	DS
REV	AMENDMENTS	DATE	DRAWN

CLIENT:

MAGA PROJECTS

project title	1 LISTER ROAD MIDDLETON LANCASHIRE M24 4RB
---------------	---

drawing title PROPOSED PART 1 PUBLIC MANHOLE SEWER CONNECTION DETAILS			scales		
			As Shown		
			date 7 August 2025		
Drawn	BM	Checked	DS	Approved	TJ
ref			LR/LM/L/100-05		

