

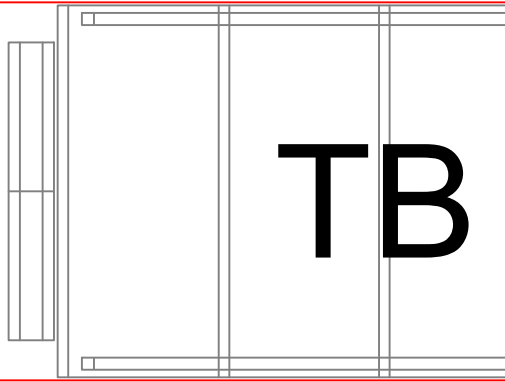
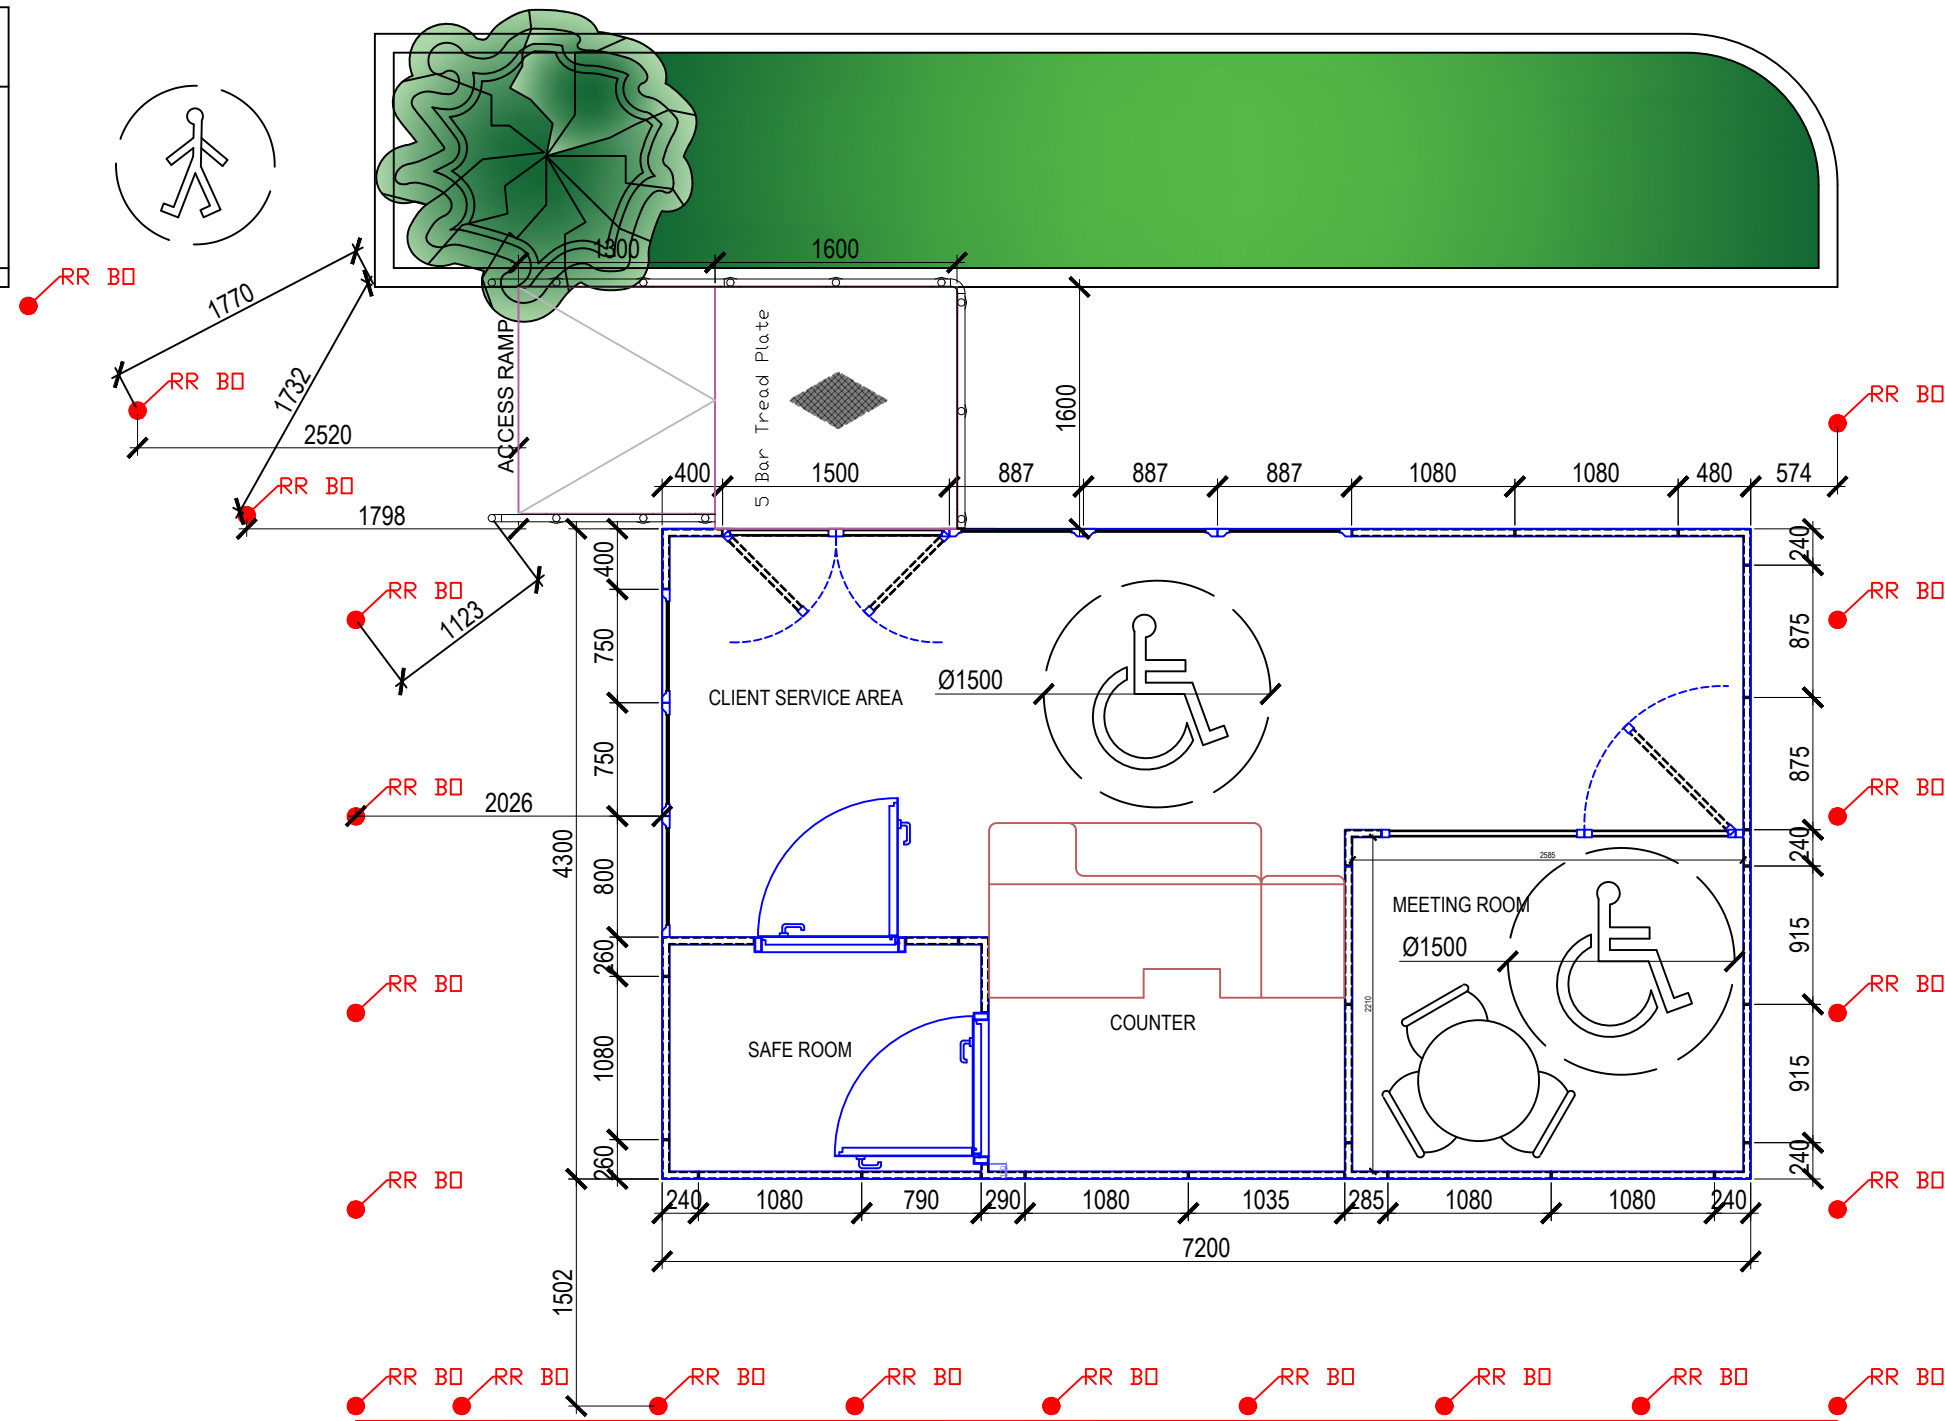
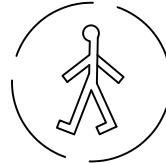


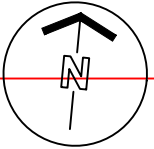

Site No.	032	Site Name	Heywood Dawson Street
Revision Version	Original	Format	Banking Cabin Installation
Date	18-02-26	Originator	Katarina Milisavljevic

Scale 1:50

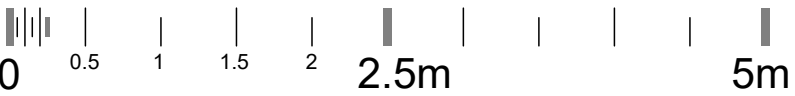

This document and any information herein are the property of NCR and all unauthorised use and reproduction is prohibited.

Copyright © 2020 NCR



No room located inside of the store

© NCR Ltd
12th Floor, 5 Merchant Square
London
W2 1BQ