
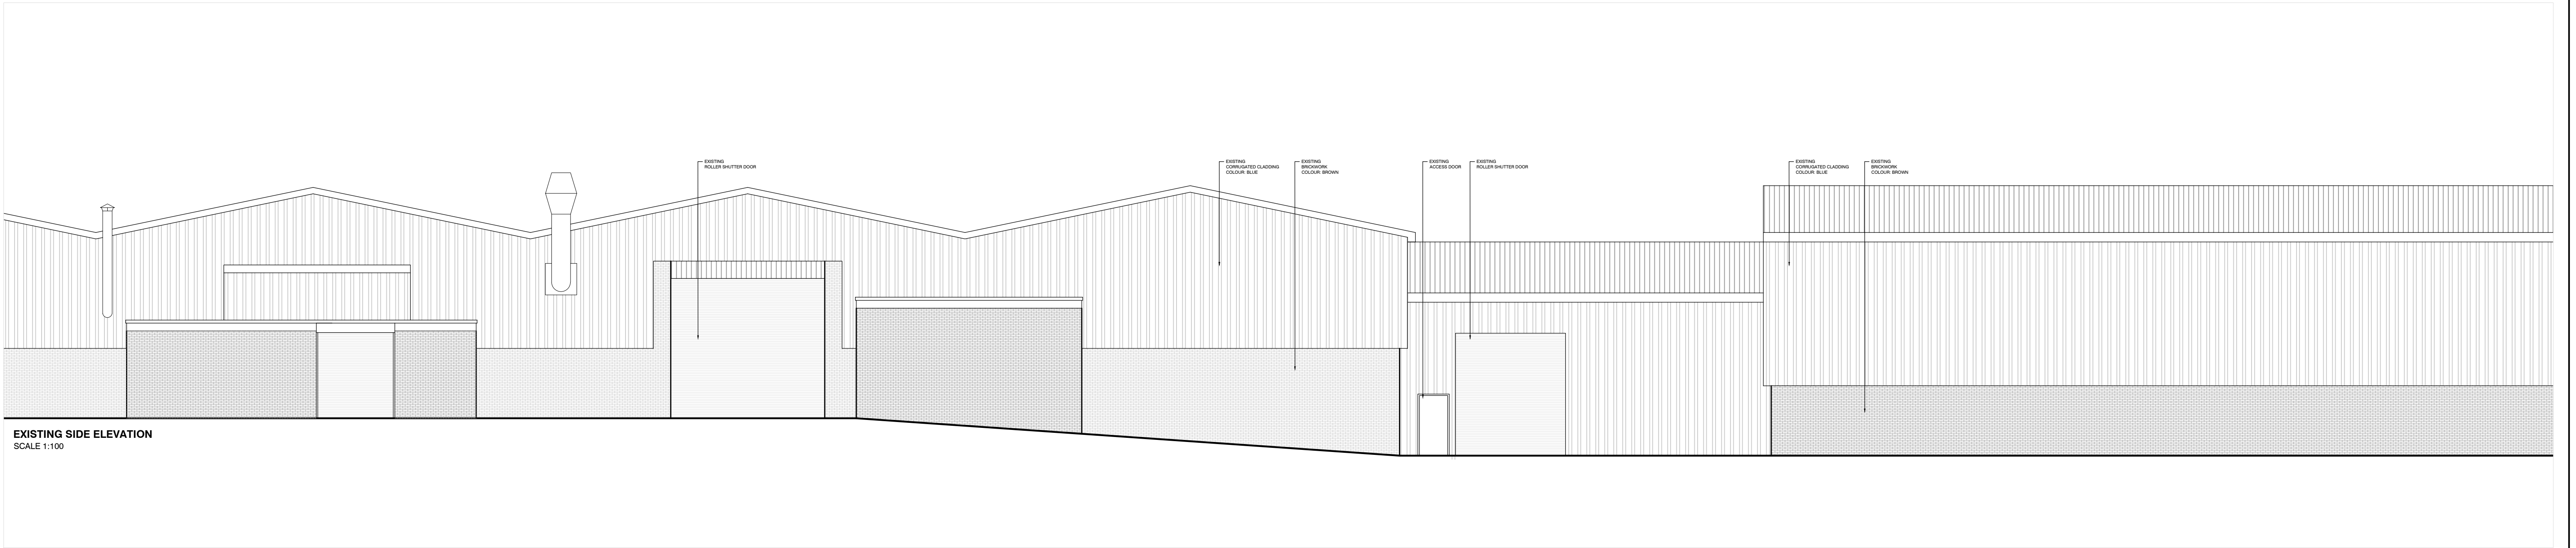


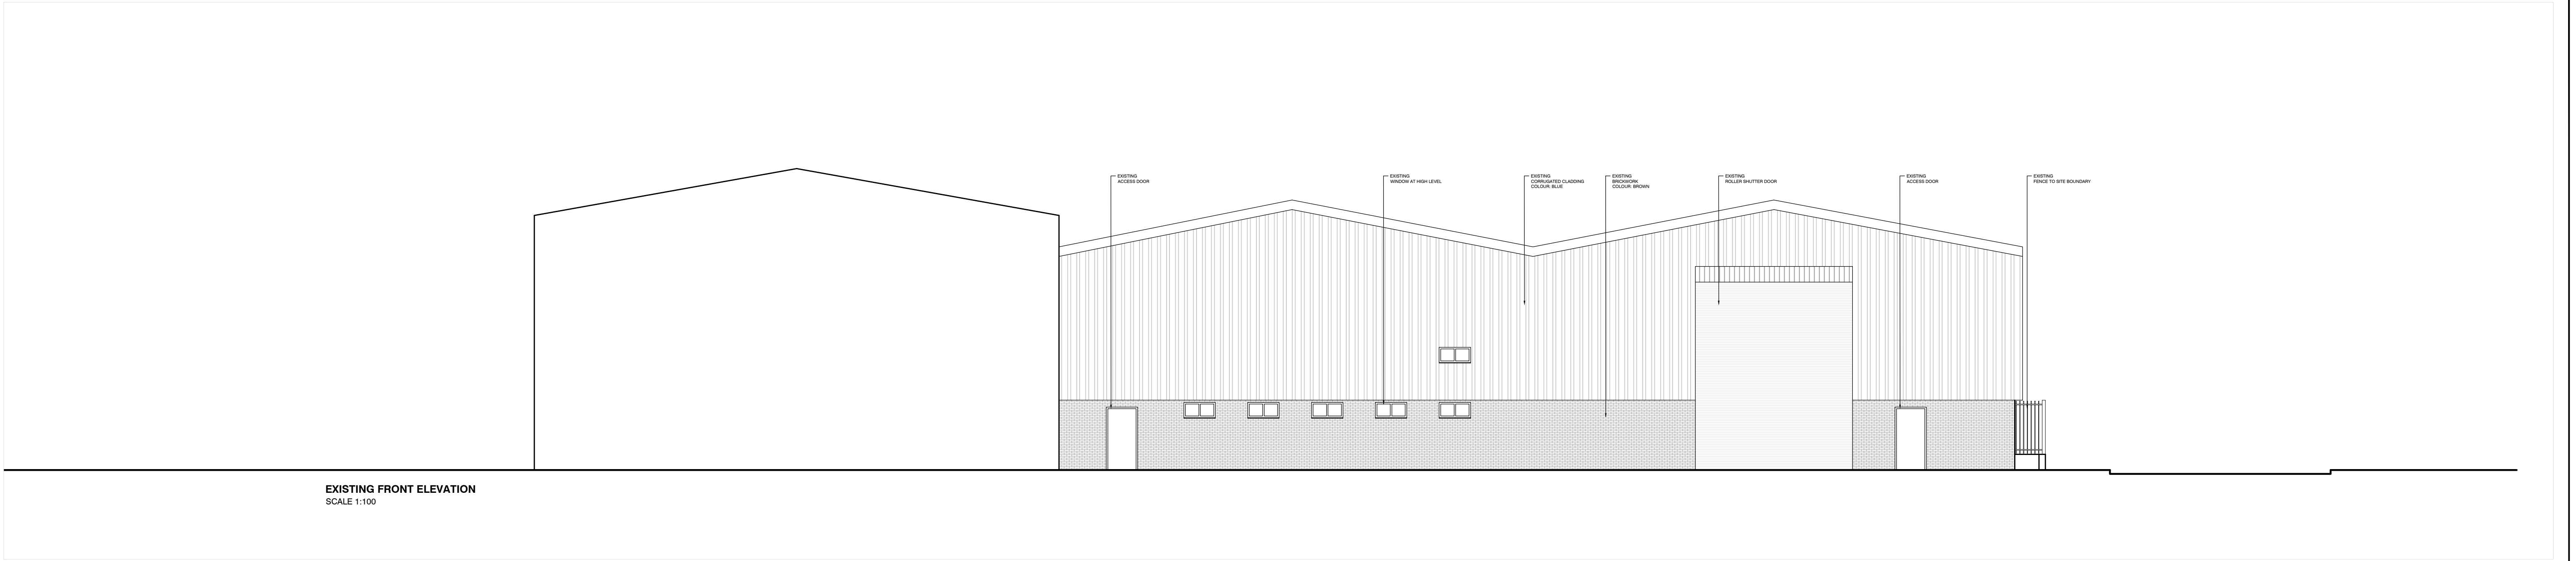

PLEASE NOTE

- DO NOT scale from this drawing, use figured dimensions only.
- All dimensions to be checked on site by the contractor.
- Please report any discrepancies to JHA Ltd immediately.
- All setting out dimensions are approximate. To be marked out on site for approval by JHA Ltd prior to construction.

NOTES:

Ref	Date	Revision	Initial
A	08/05/26	UPDATED TO EXTEND EXISTING ELEVATION	***

Project / Client:

PROPOSED EXTENSION
AT
MOLESWORTH STREET, ROCHDALE
FOR
TAYLOR ENGINEERING

Issue:

PLANNING ISSUE

Drawing Title:

EXISTING ELEVATIONS

jha
ARCHITECTURE

JHA Architecture,
18A Bridge Street
Milnrow, Rochdale,
OL16 3ND

T 0161 427 9111
E enquiries@j-h-a.co.uk
W www.j-h-a.co.uk

Scale:	1:100	Date:	MAY 26
Drawn By:	JA	Checked By:	XXX
Drawing No:	M25/017/102A	Sheet Size:	A1