
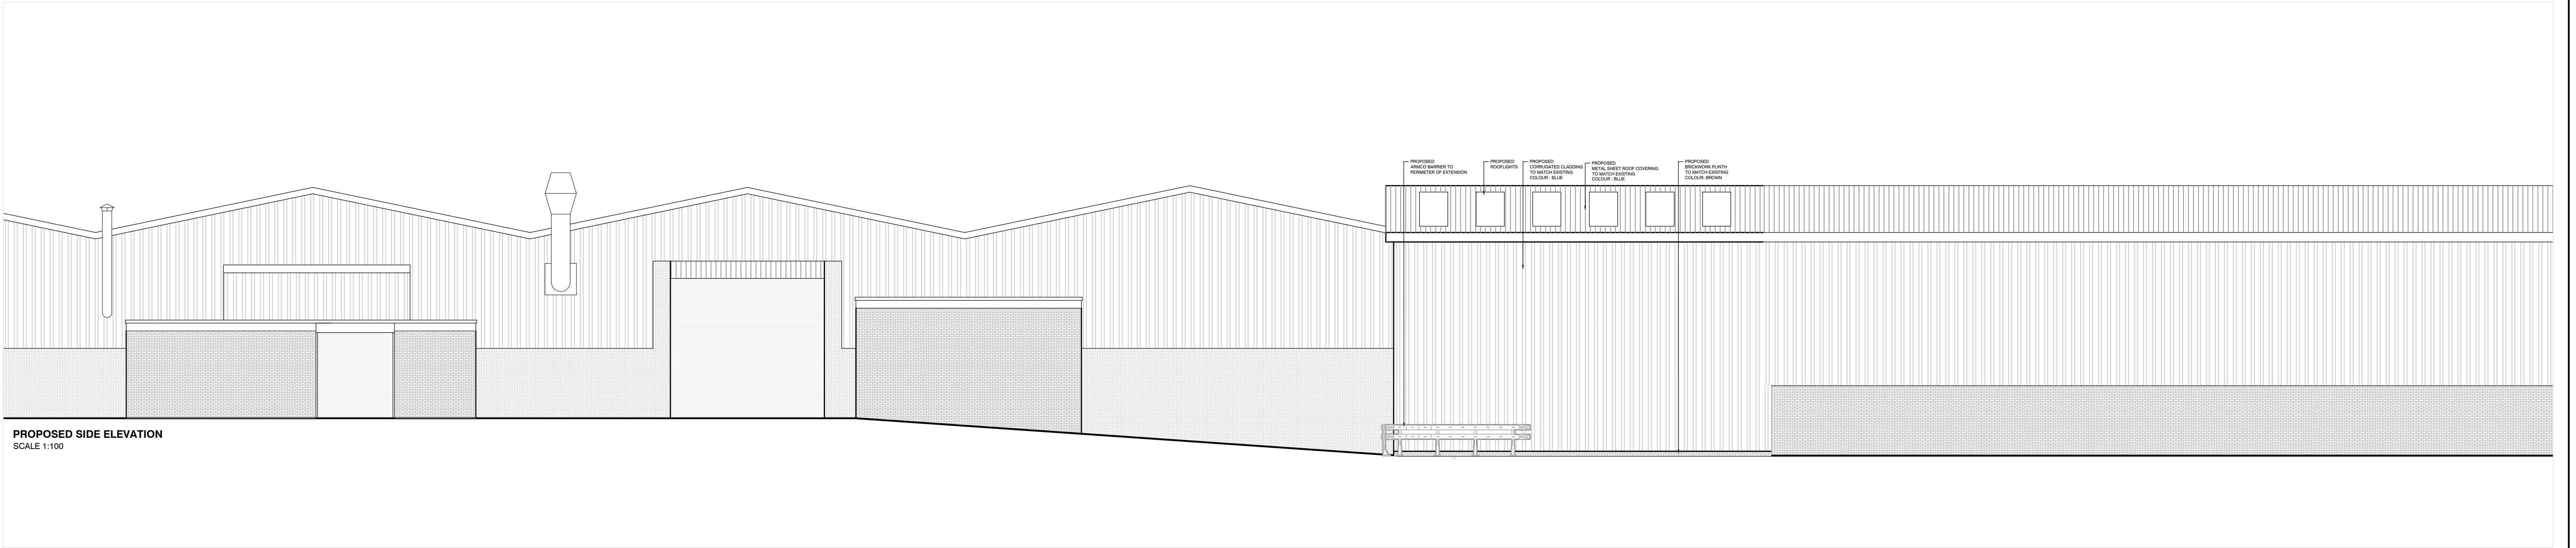


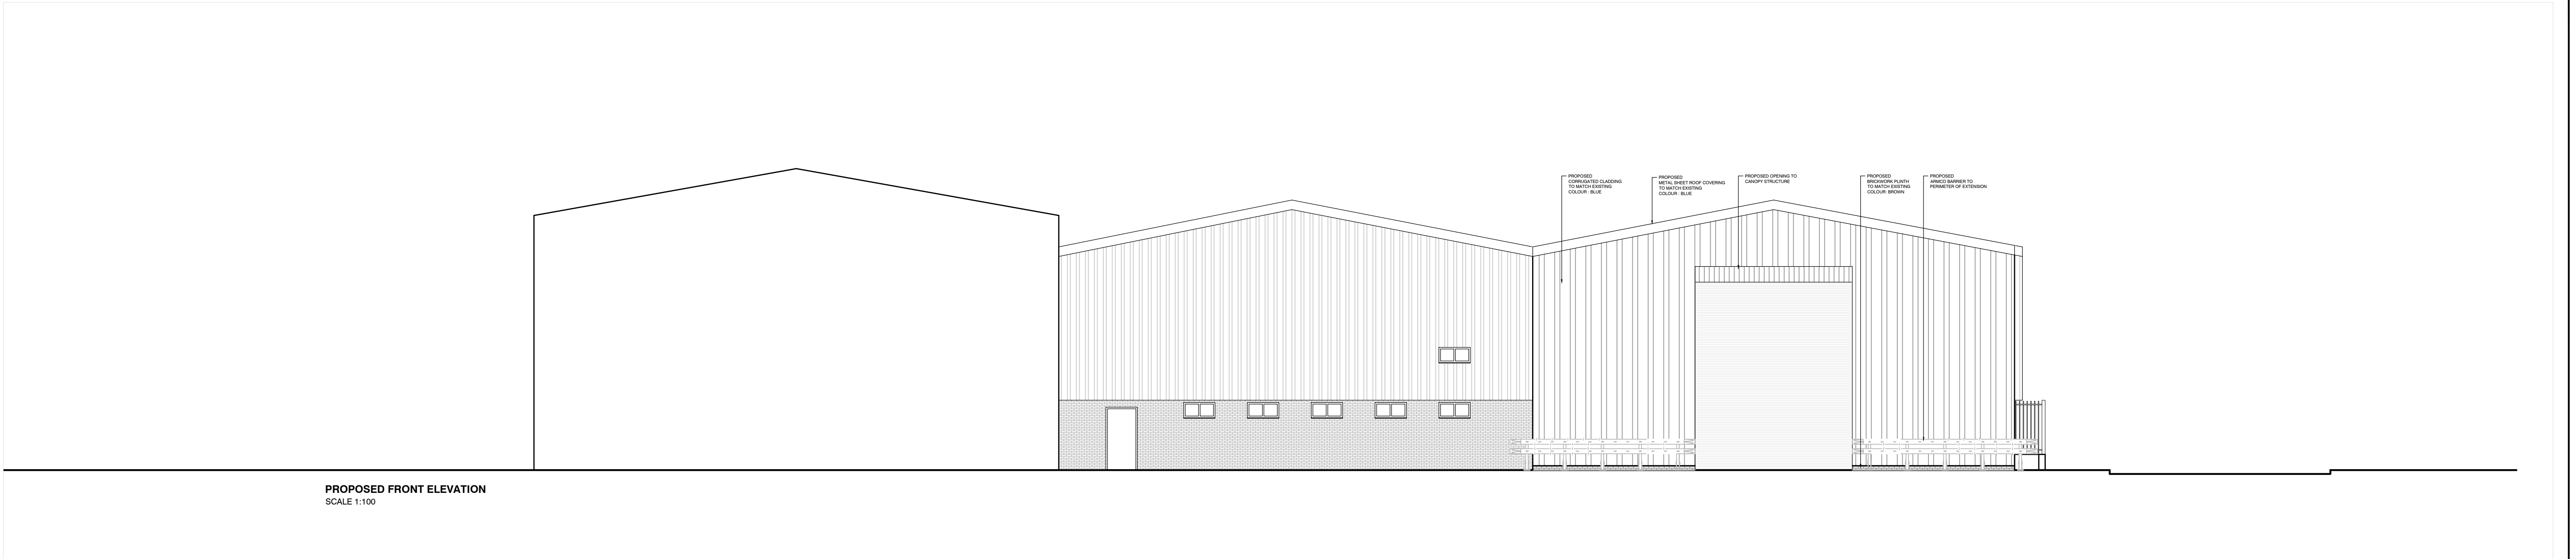

PLEASE NOTE 1. DO NOT scale from this drawing, use figured dimensions only. 2. All dimensions to be checked on site by the contractor. 3. Please report any discrepancies to JHA Ltd immediately. 4. All setting out dimensions are approximate. To be marked out on site for approval by JHA Ltd prior to construction.	NOTES:					Project / Client: PROPOSED EXTENSION AT MOLESWORTH STREET, ROCHDALE FOR TAYLOR ENGINEERING	Issue: PLANNING ISSUE Drawing Title: PROPOSED ELEVATIONS	jha ARCHITECTURE T 0161 427 9111 E enquiries@j-h-a.co.uk W www.j-h-a.co.uk	Scale: 1:100	Date: MAY 26				
										Drawn By: JA	Checked By: XXX			
										Drawing No: M24/017/105A	Sheet Size: A1			