


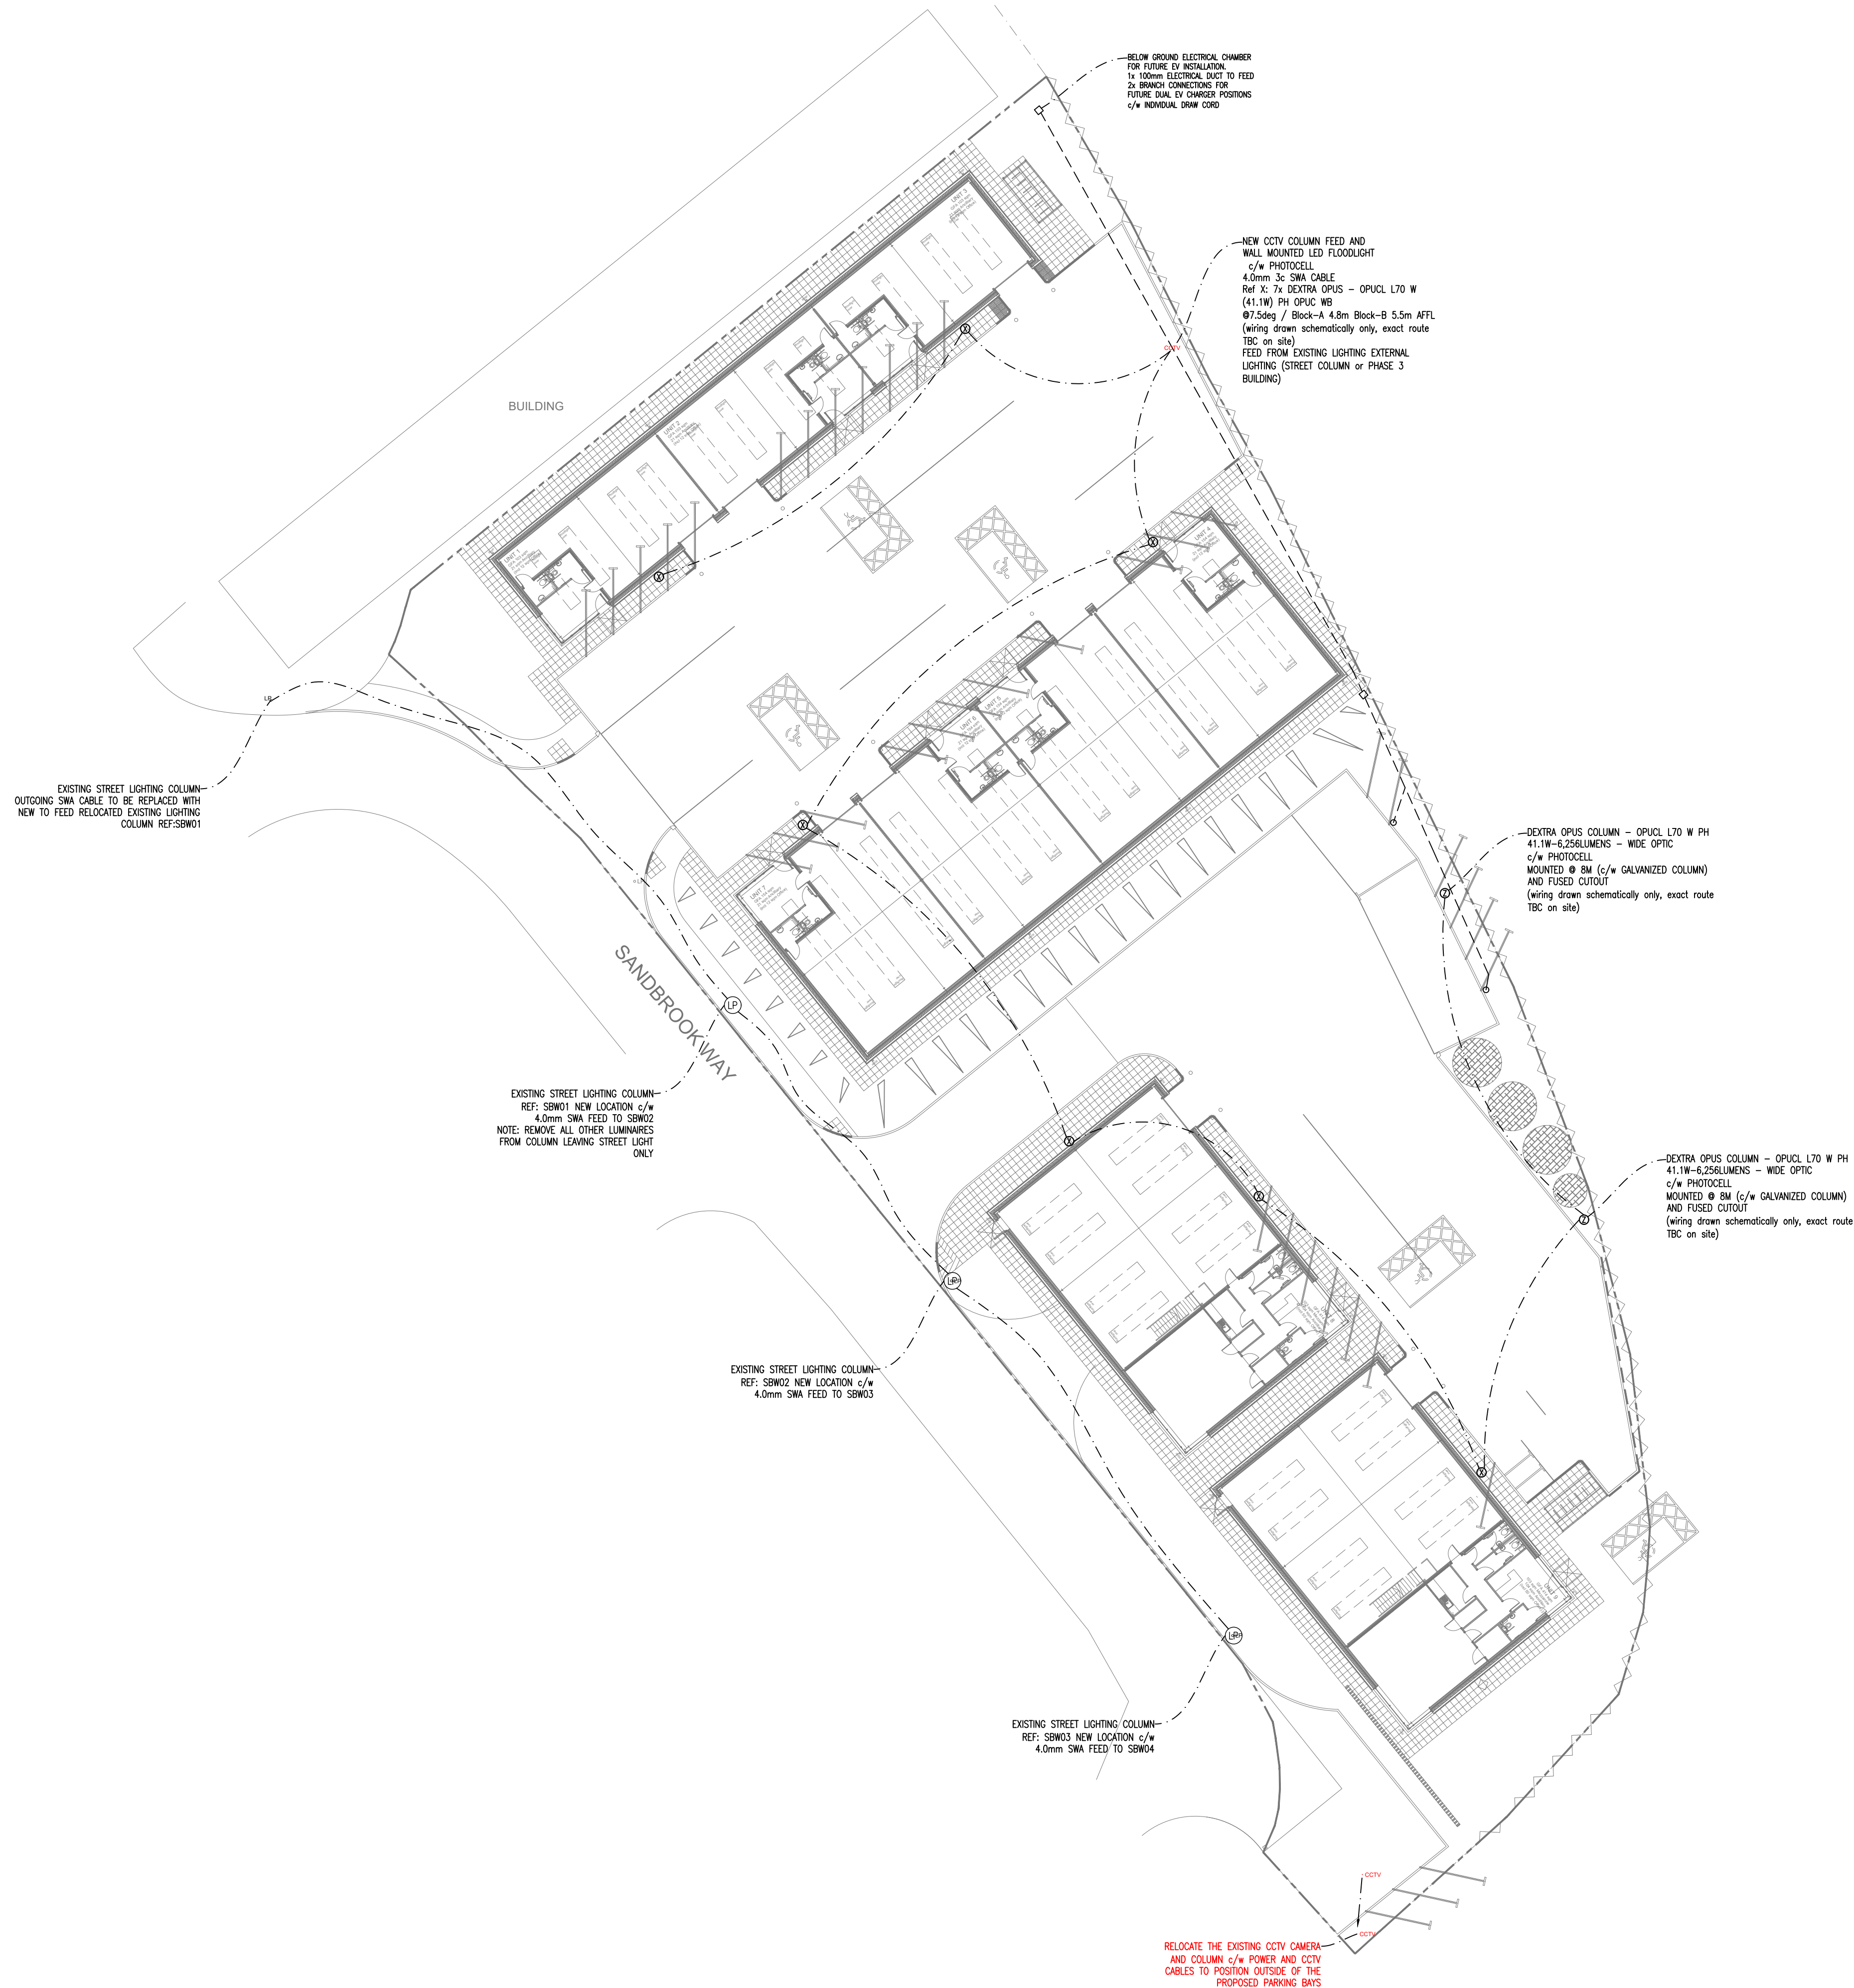

REF X: WALL MOUNTED



REF Z: COLUMN MOUNTED

Rev	Description	Date
Energy Rating Services Ltd Telephone +44 (0) 7812 345153 Email admin@energy-rating.org 150 Carr Lane Tarleton, PRESTON Lancashire PR4 6BU		
Project PROPOSED INDUSTRIAL DEVELOPMENT PHASE 2 - SANDBROOK PARK ROCHDALE		
Title PROPOSED SITE - EXTERNAL LIGHTING		
Project no 25-002	Drawing number E003	Revision A
Scale NTS@A1	Drawing Status CONSTRUCTION	Drawn by SJW Checked by JMS